




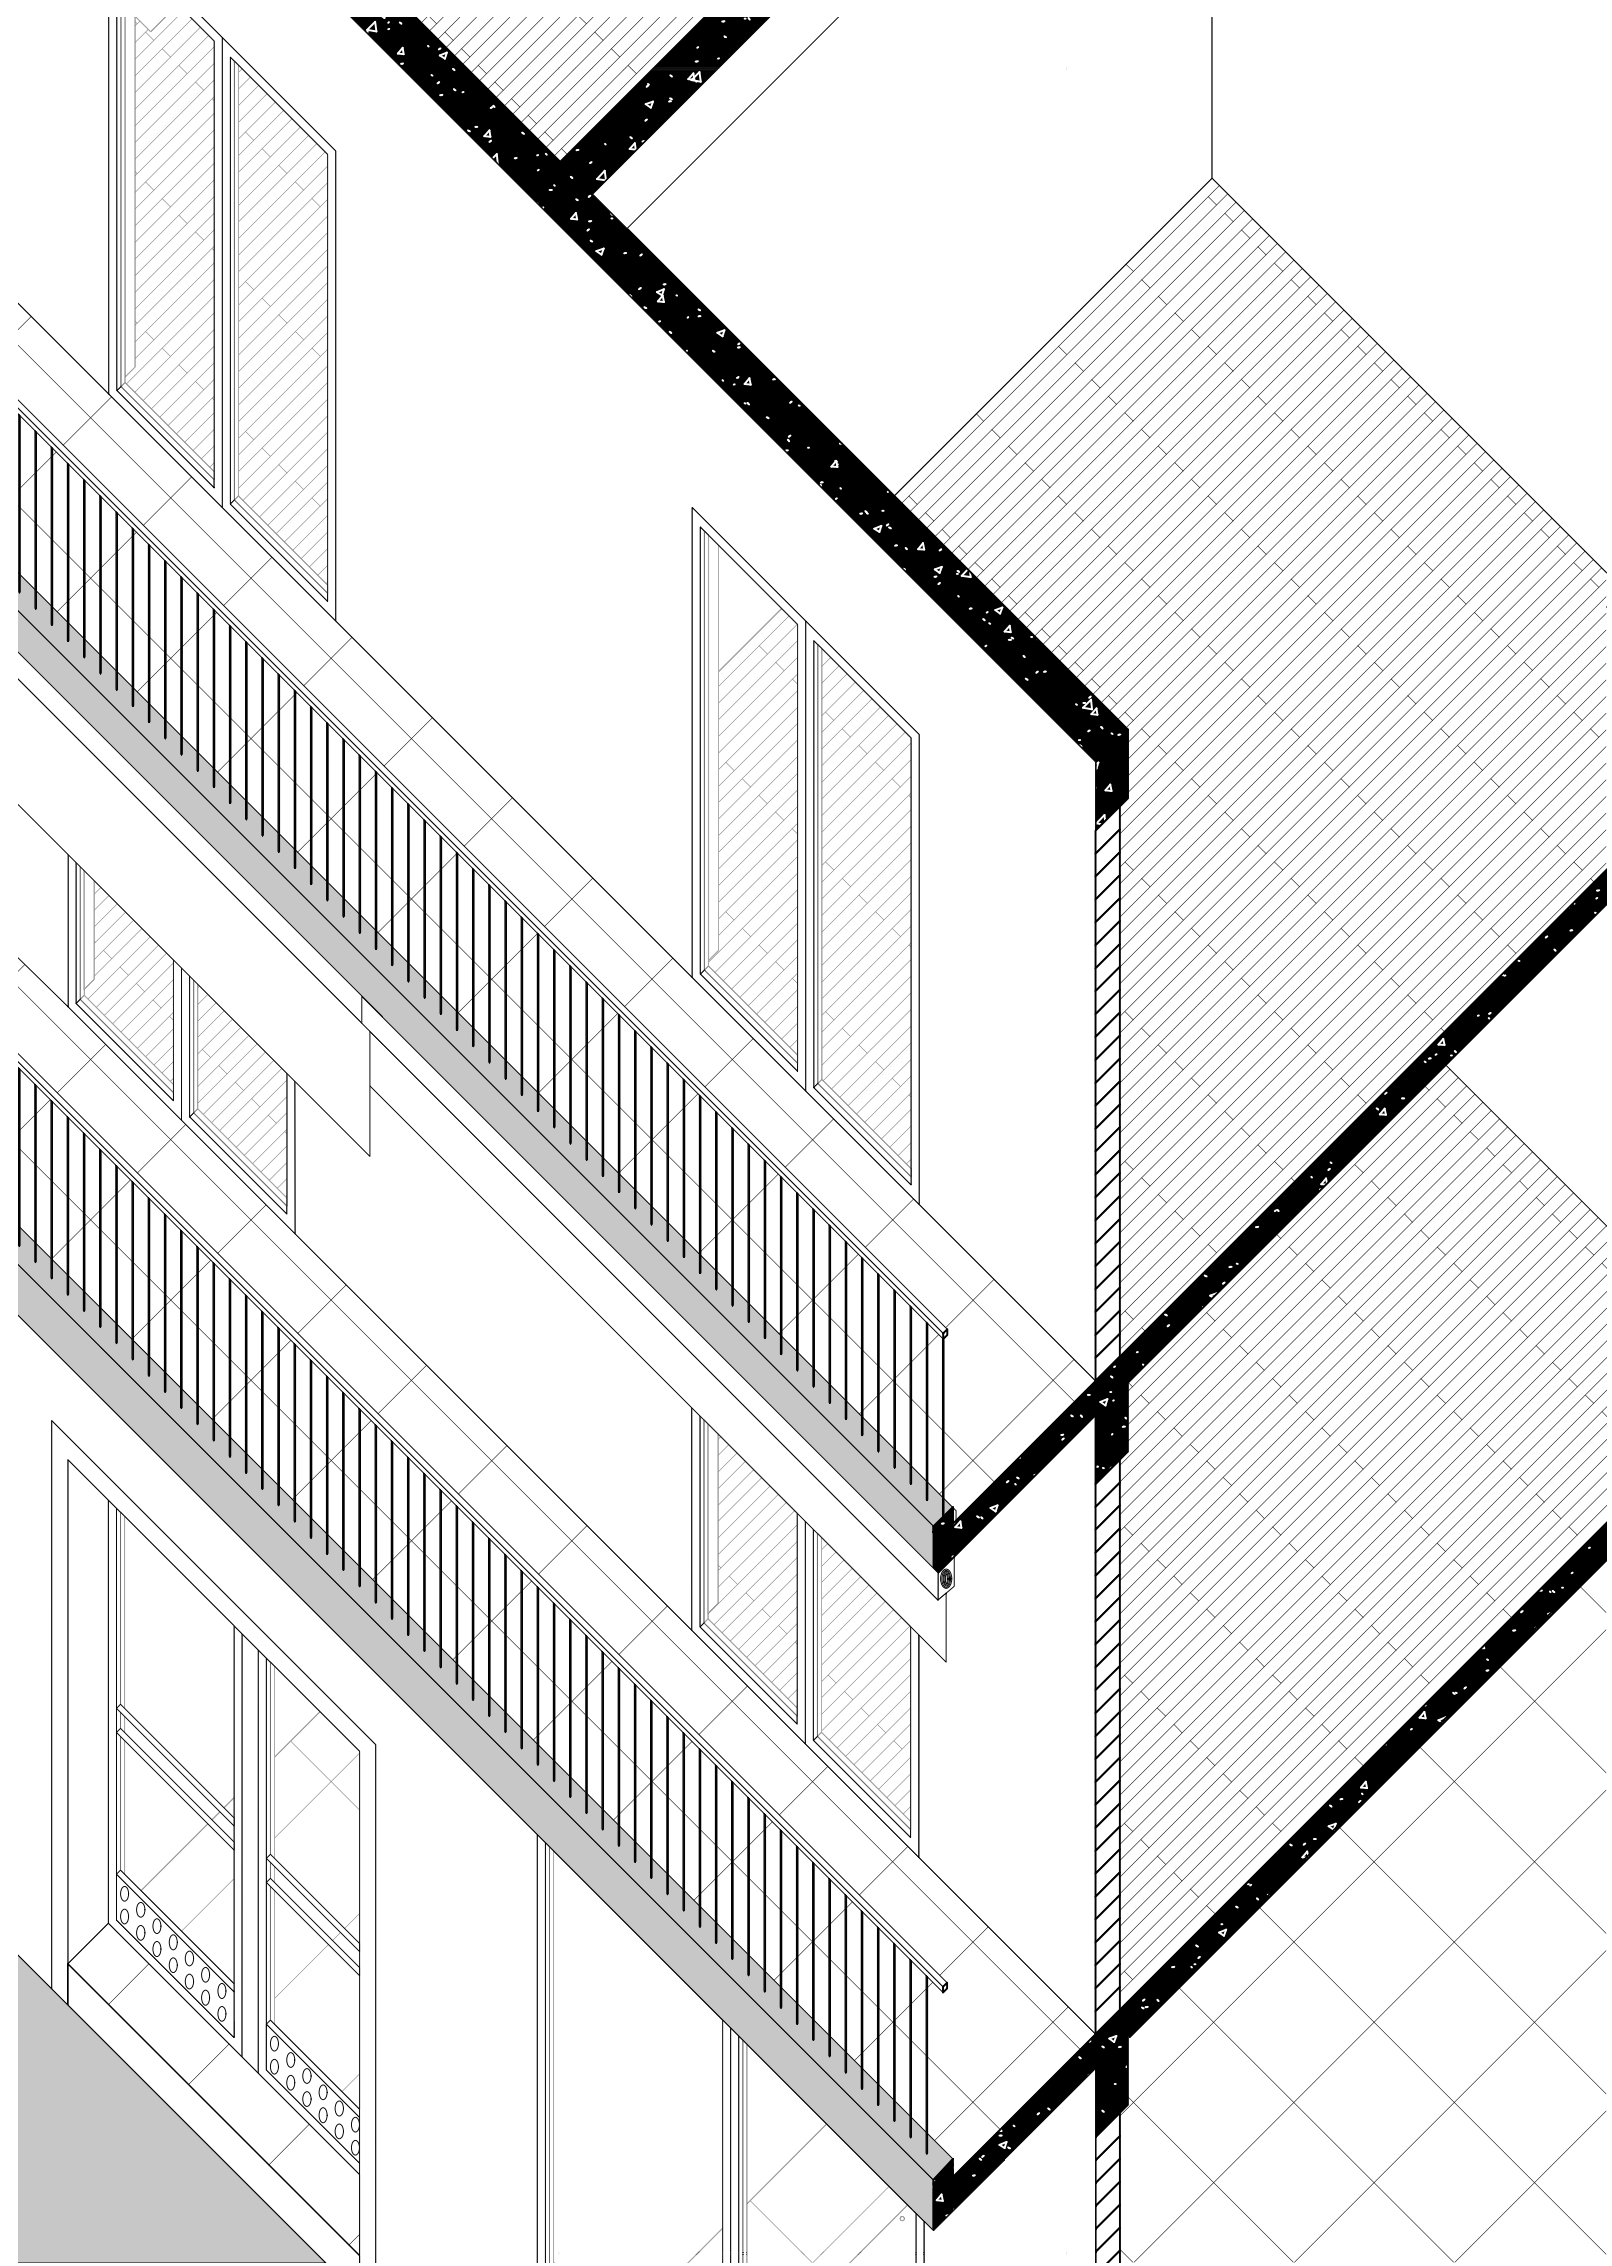


10.
FAÇADE – CURRENT SITUTATION (1:25)

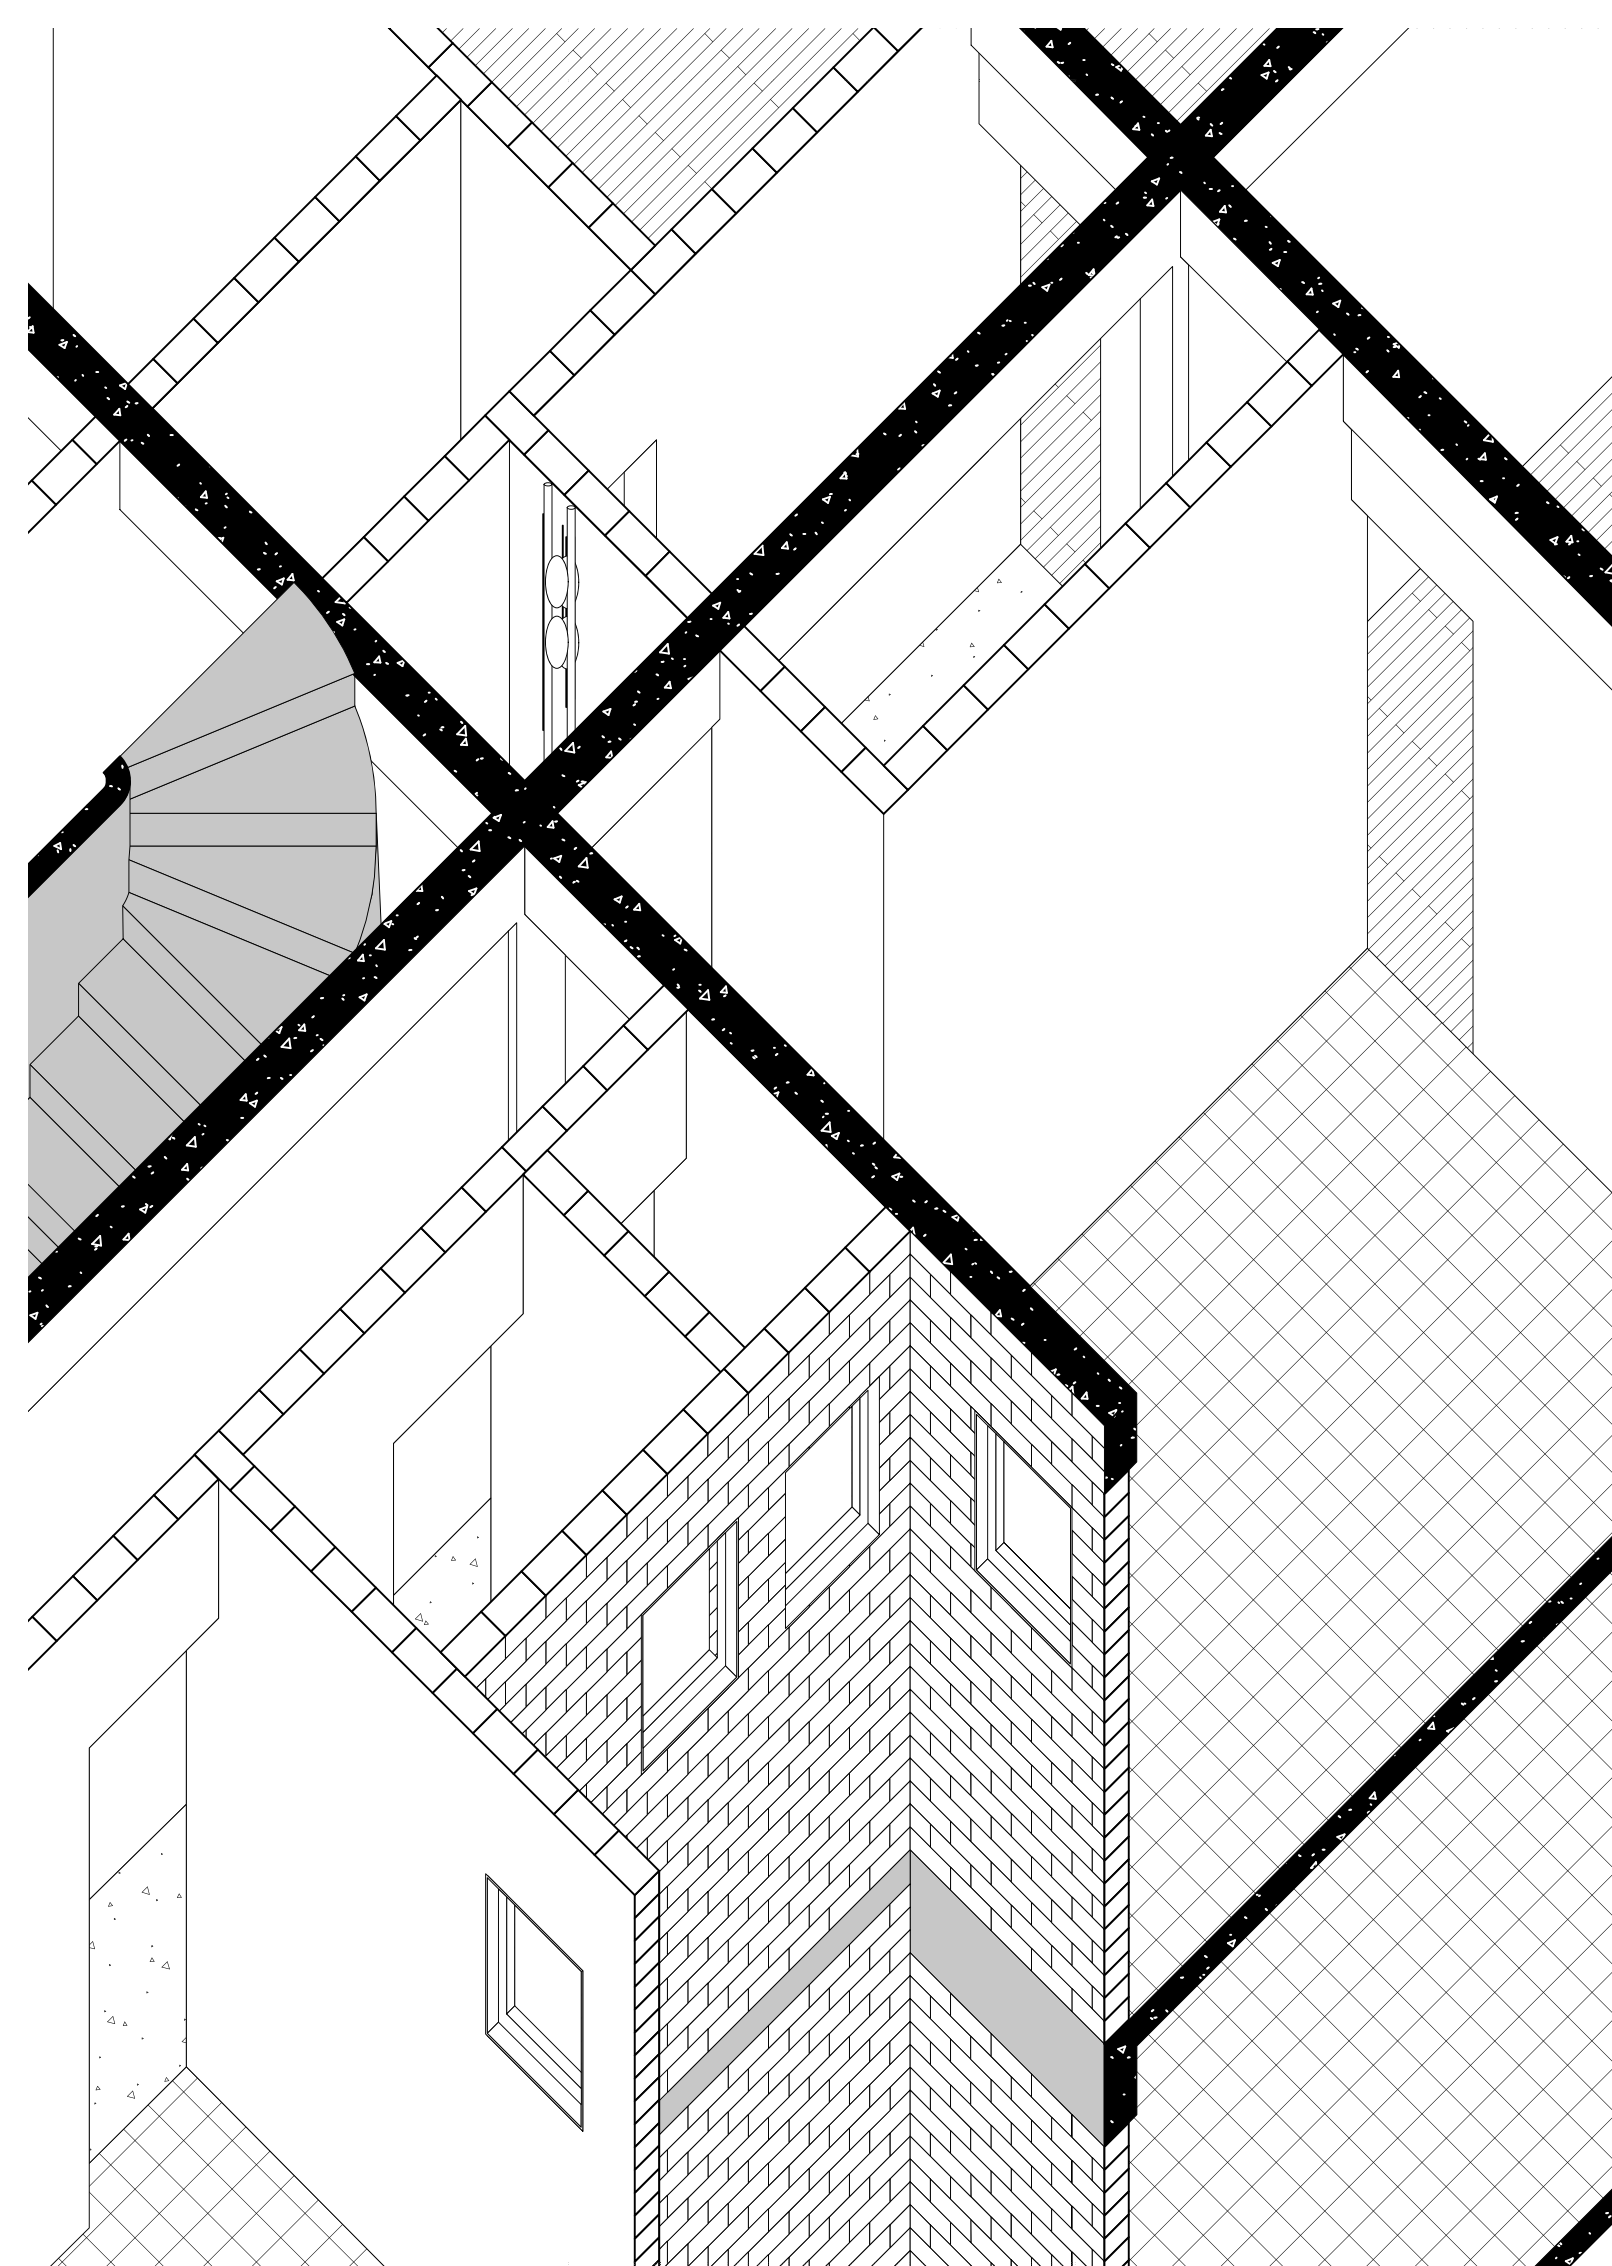


11.
LIGHTSHAFT – CURRENT SITUTATION (1:25)

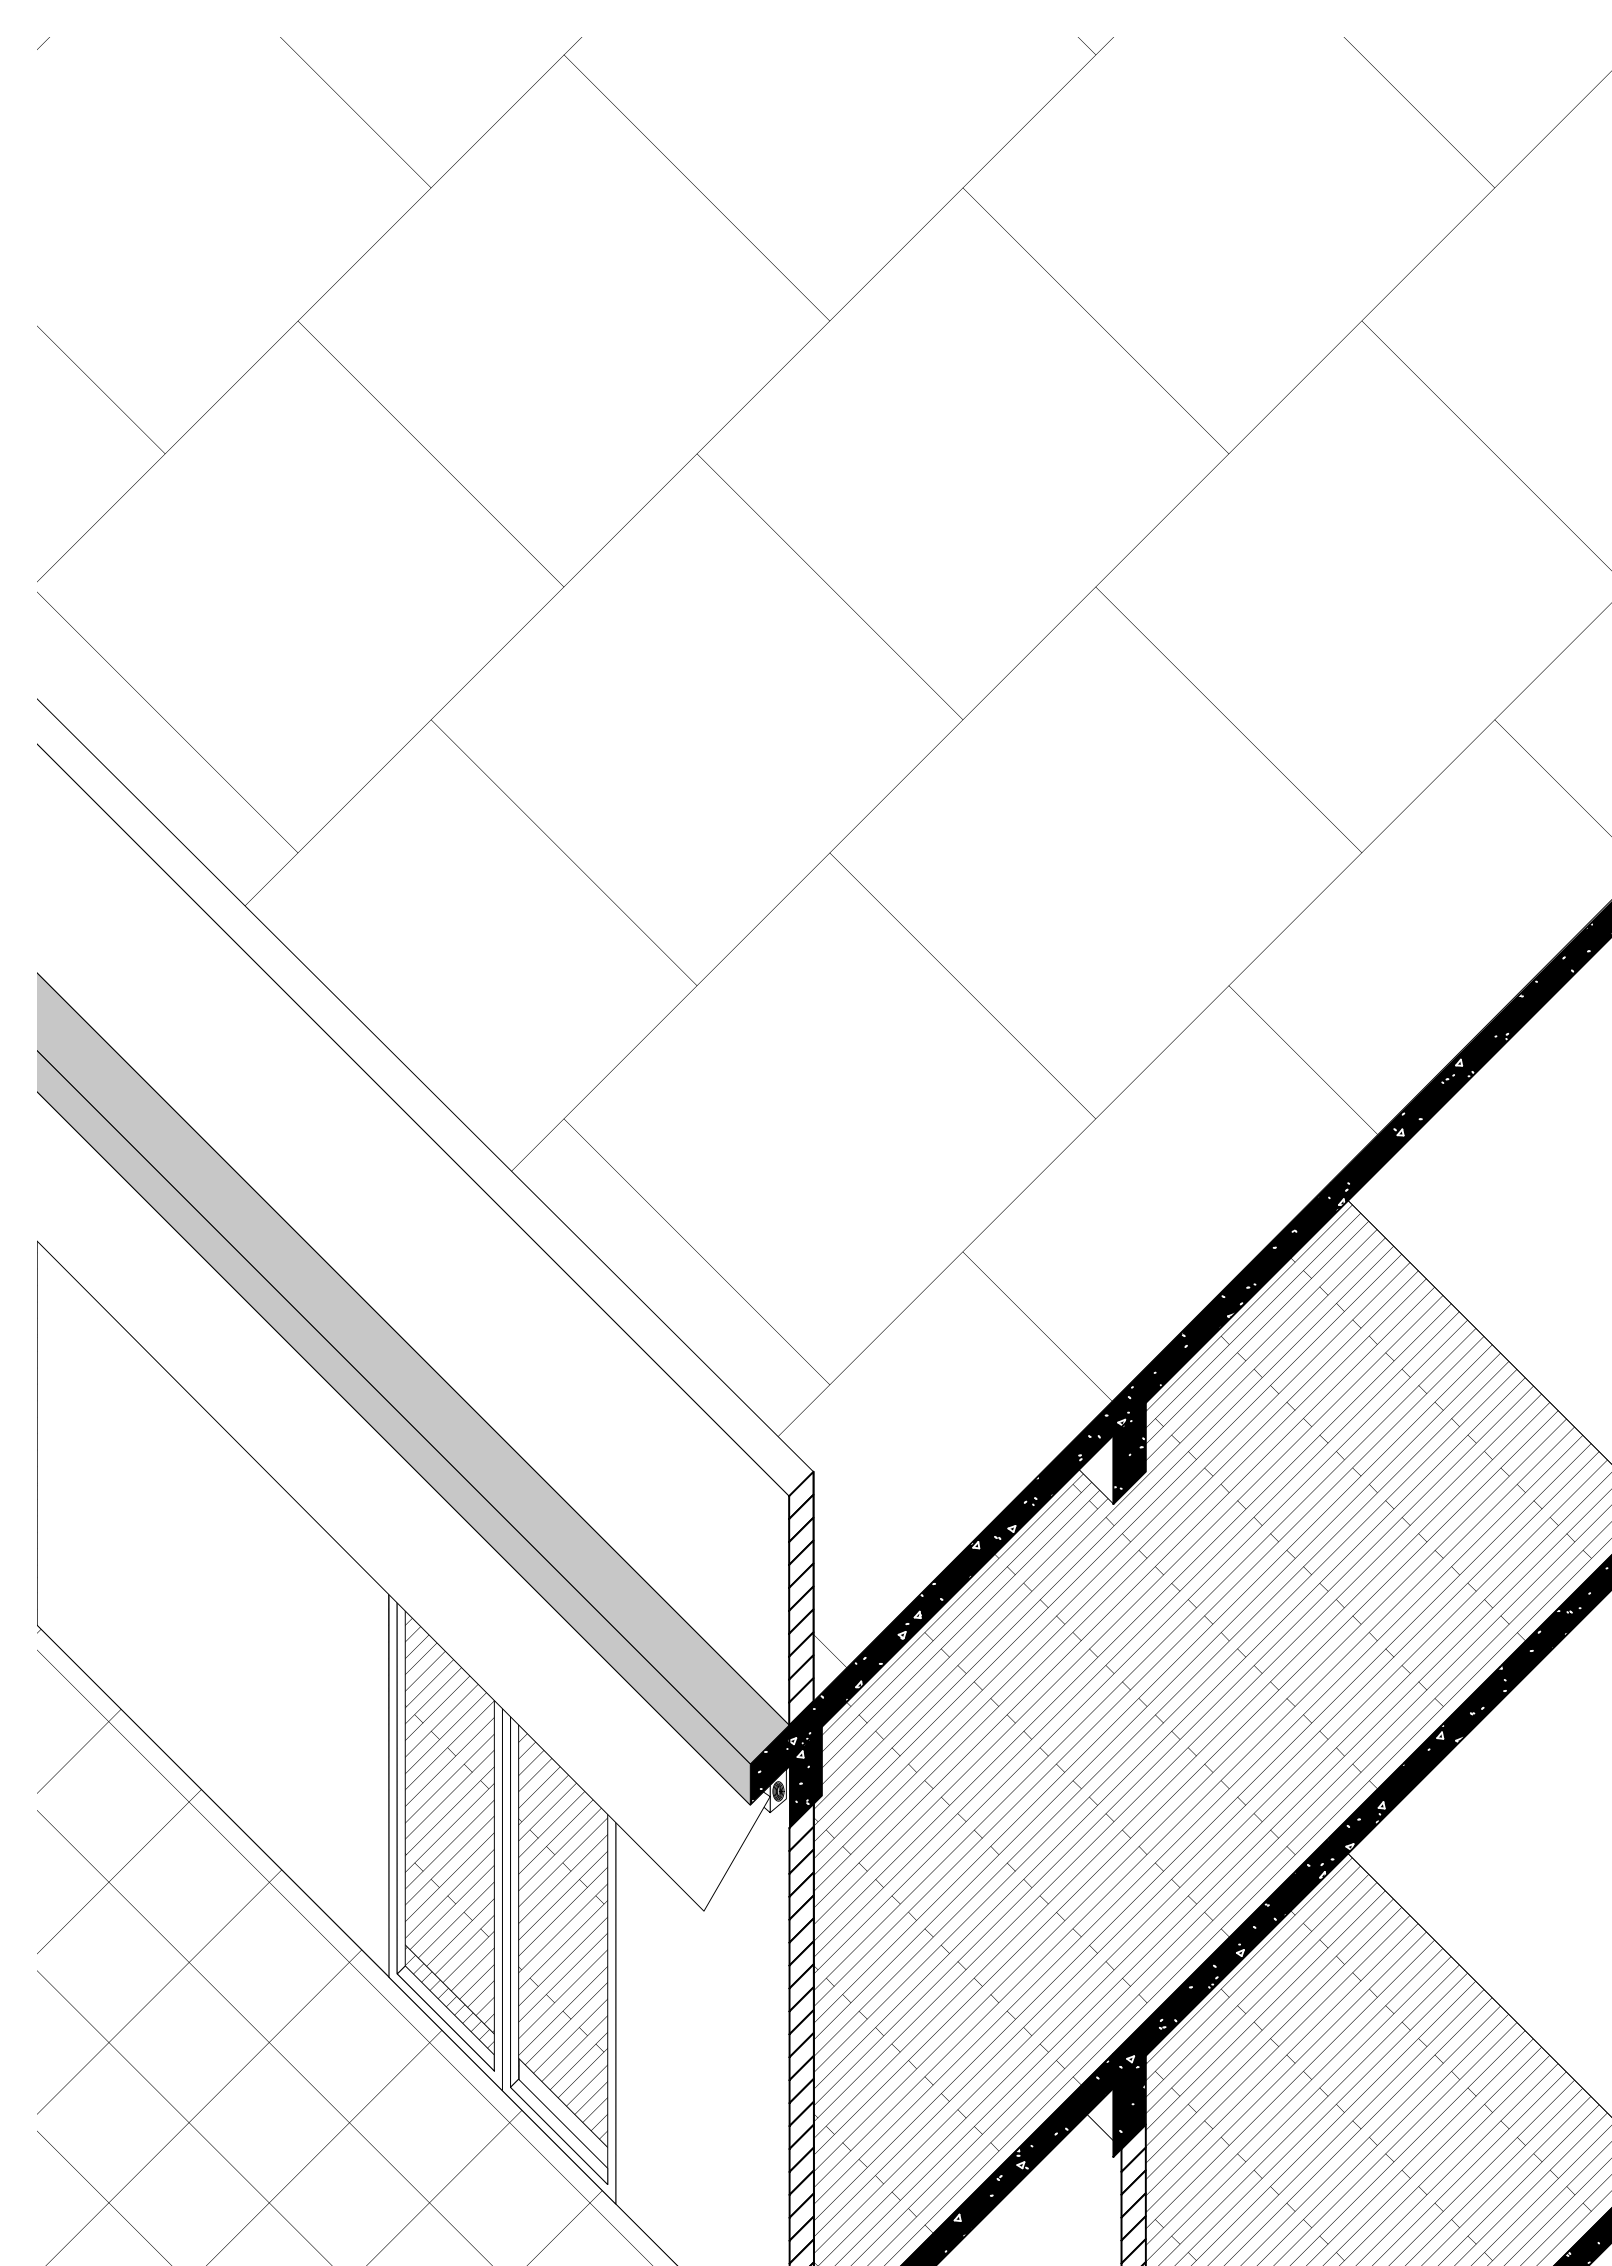


12.
ROOFTOP – CURRENT SITUTATION (1:25)

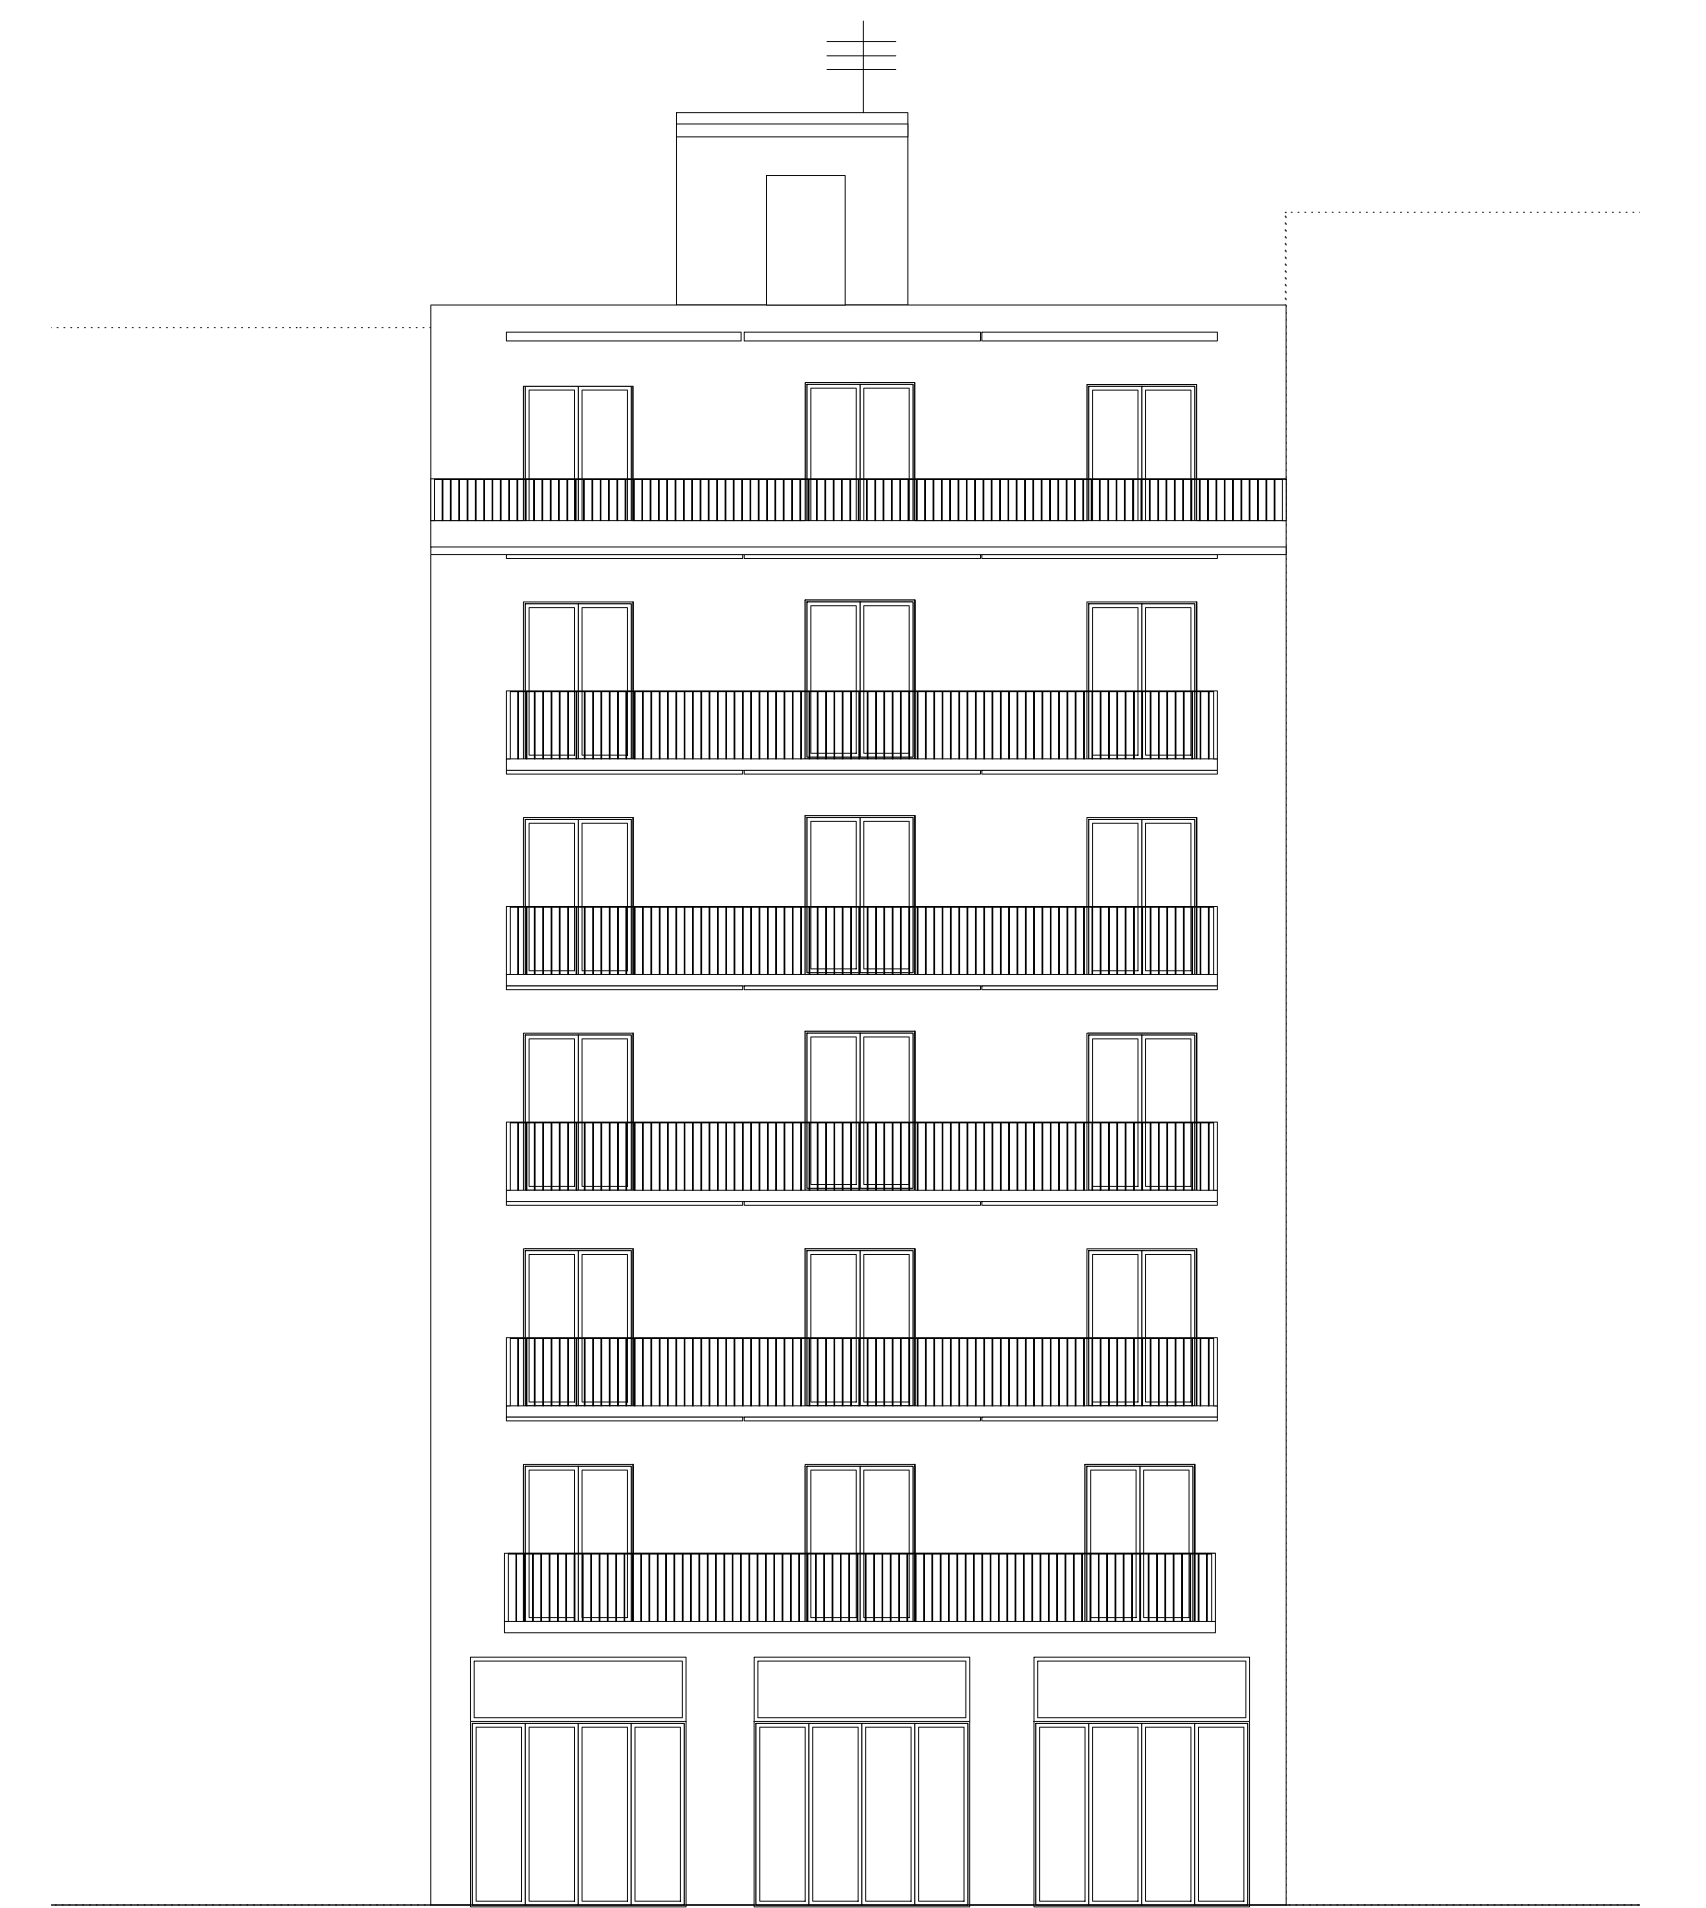

22.
POLYKATOIKIA 0, ELEVATION (1:100) – CURRENT SITUATION

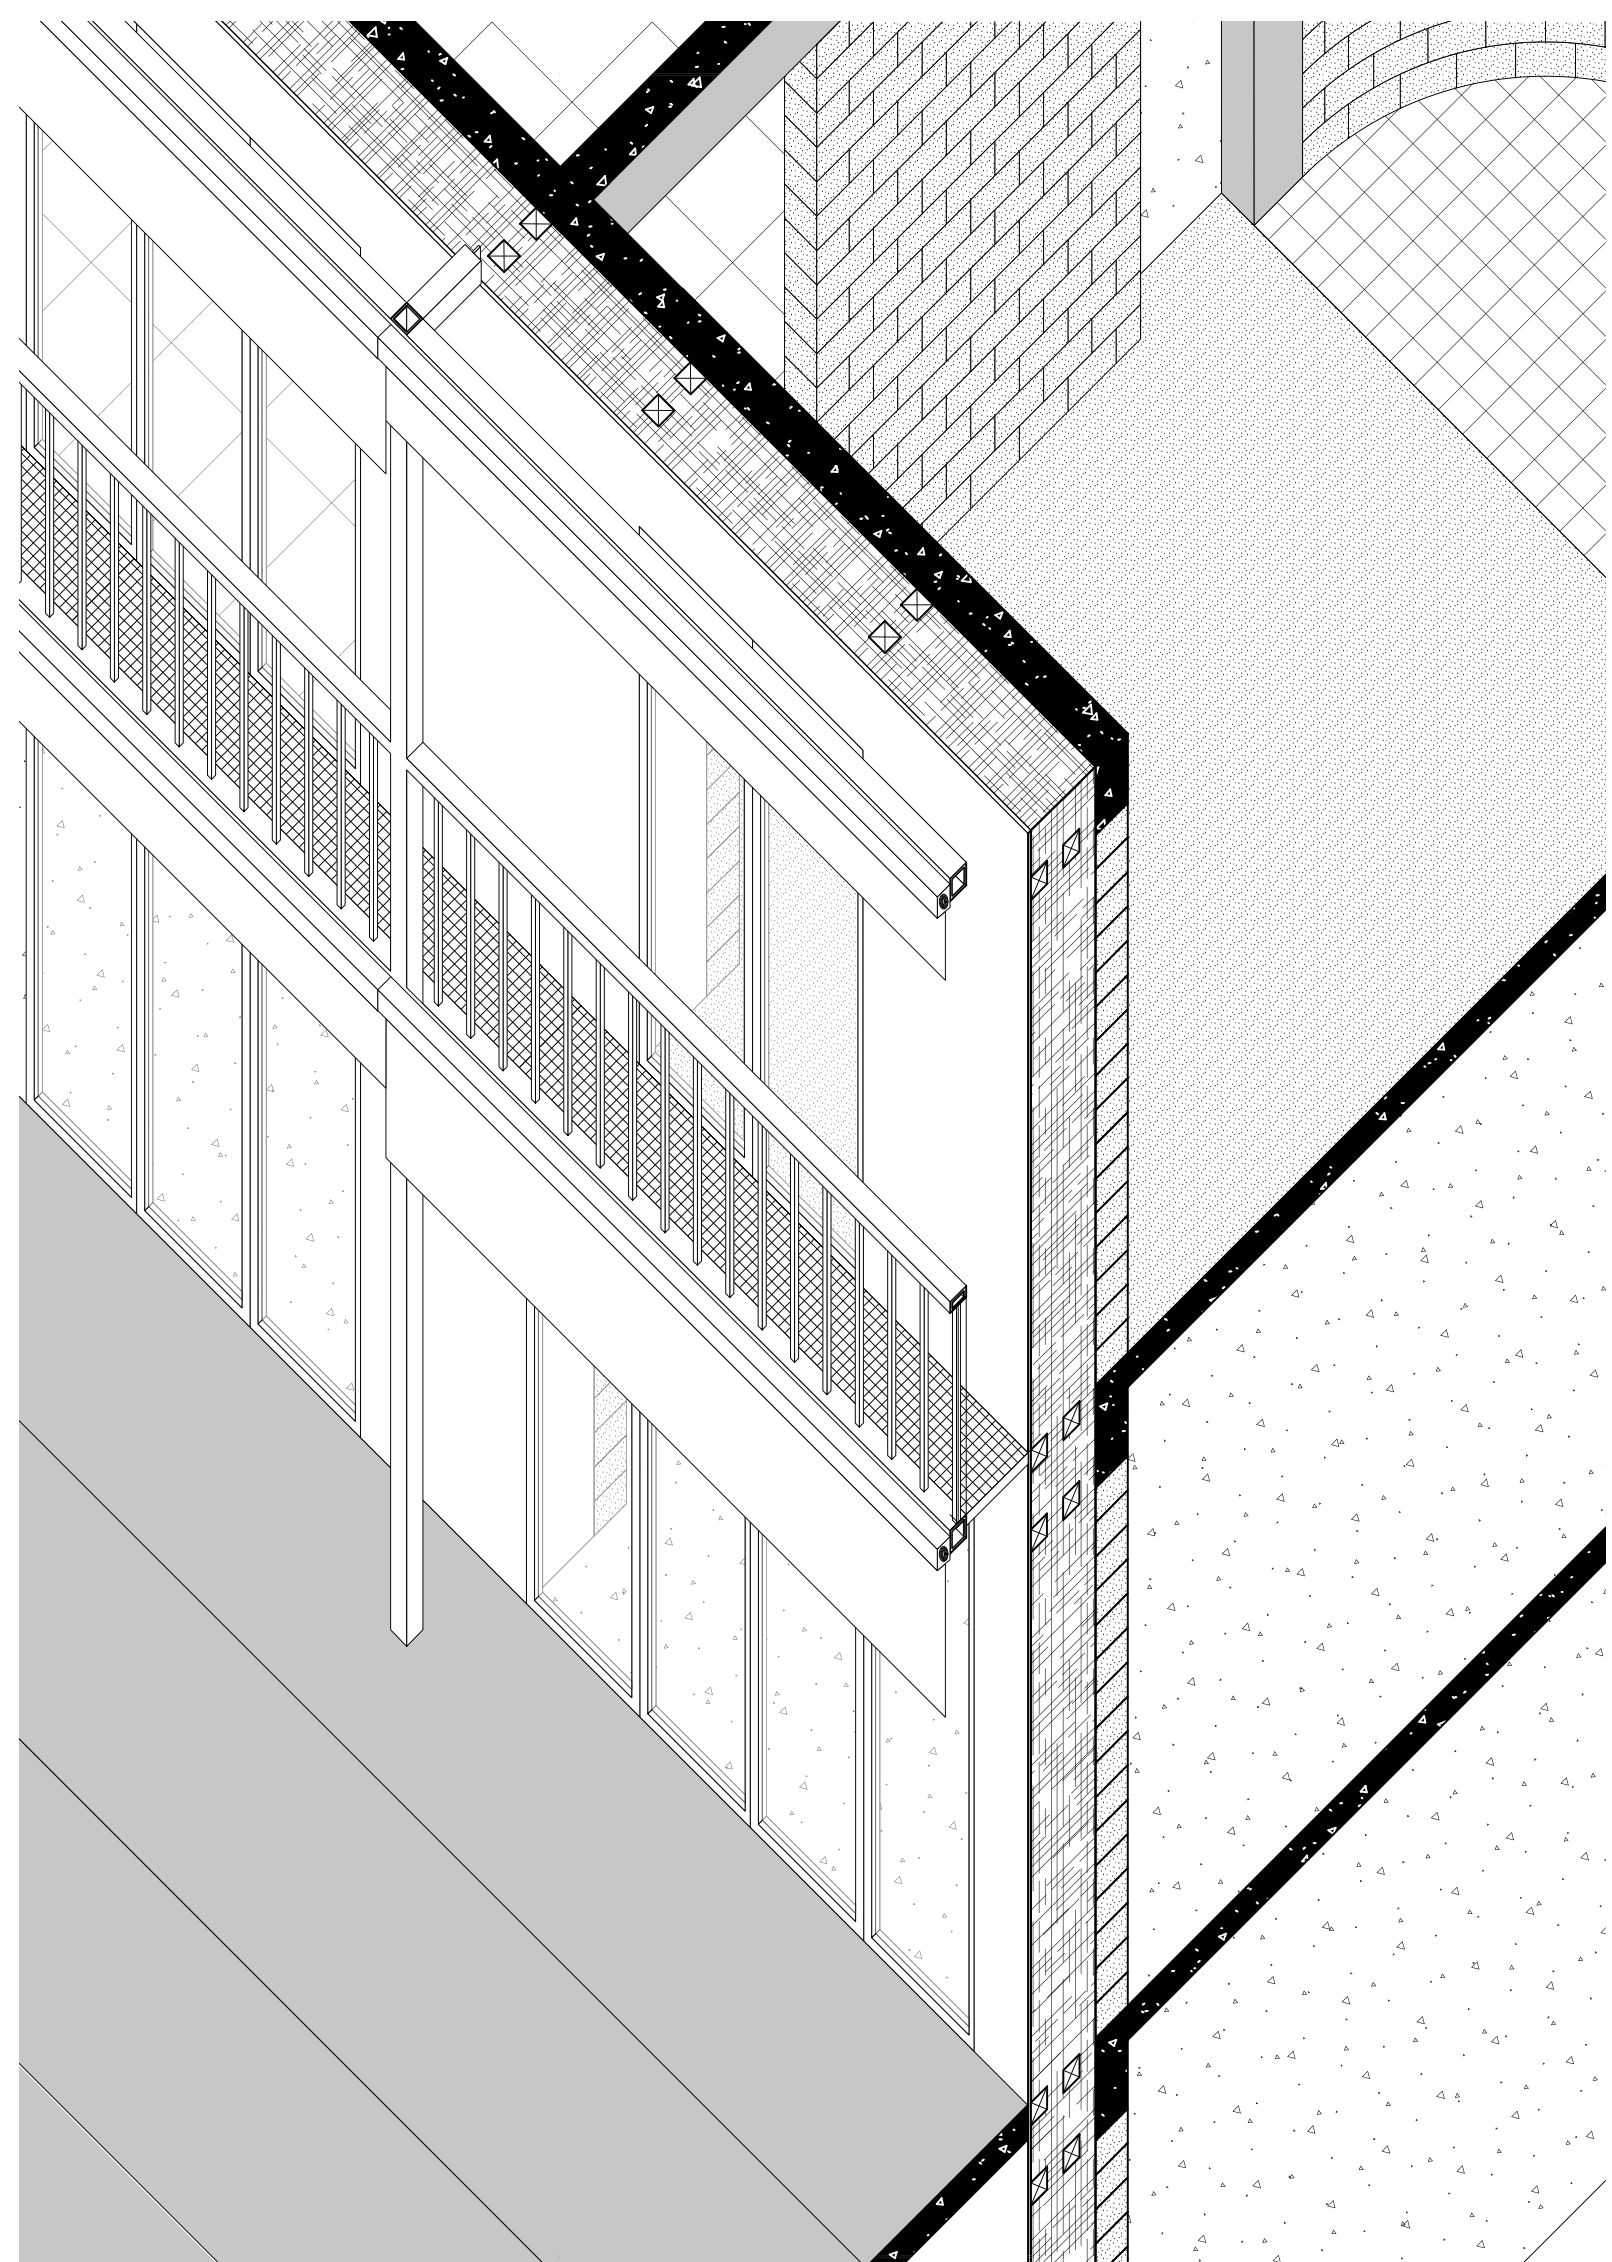


13.
FAÇADE – AFTER INTERVENTION (1:25)

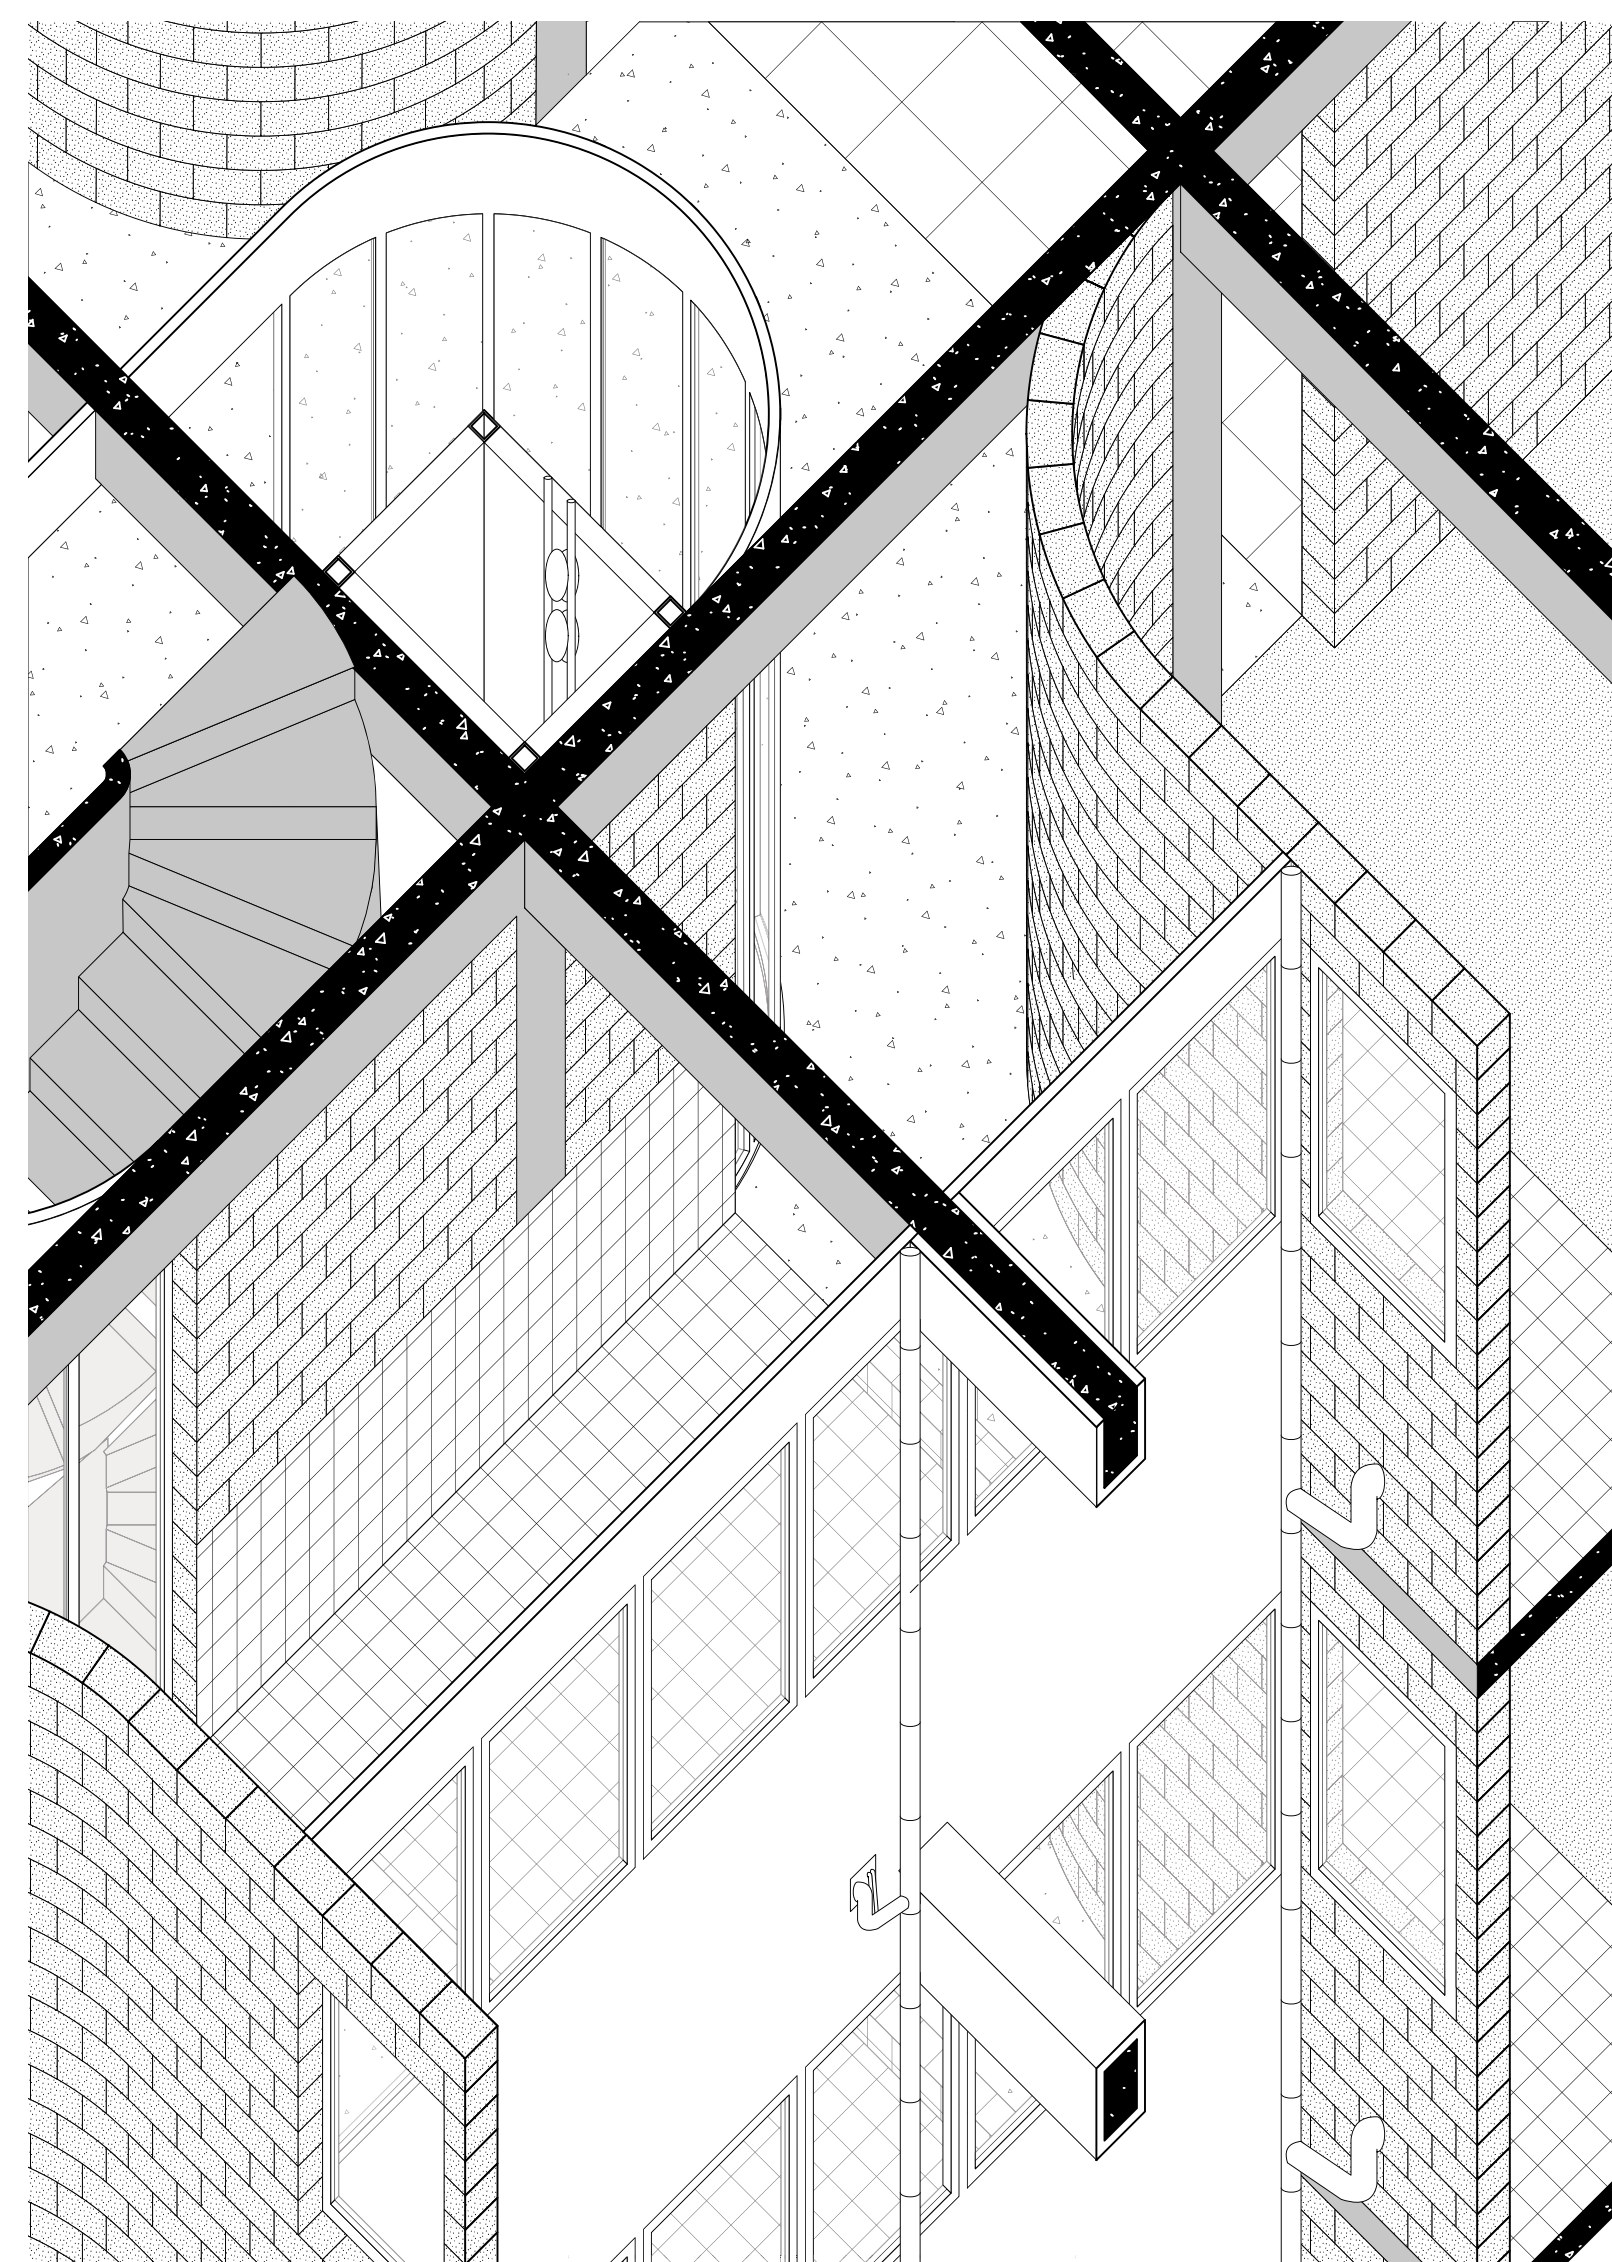

14.
LIGHTSHAFT – AFTER INTERVENTION (1:25)



15.
ROOFTOP – AFTER INTERVENTION (1:25)

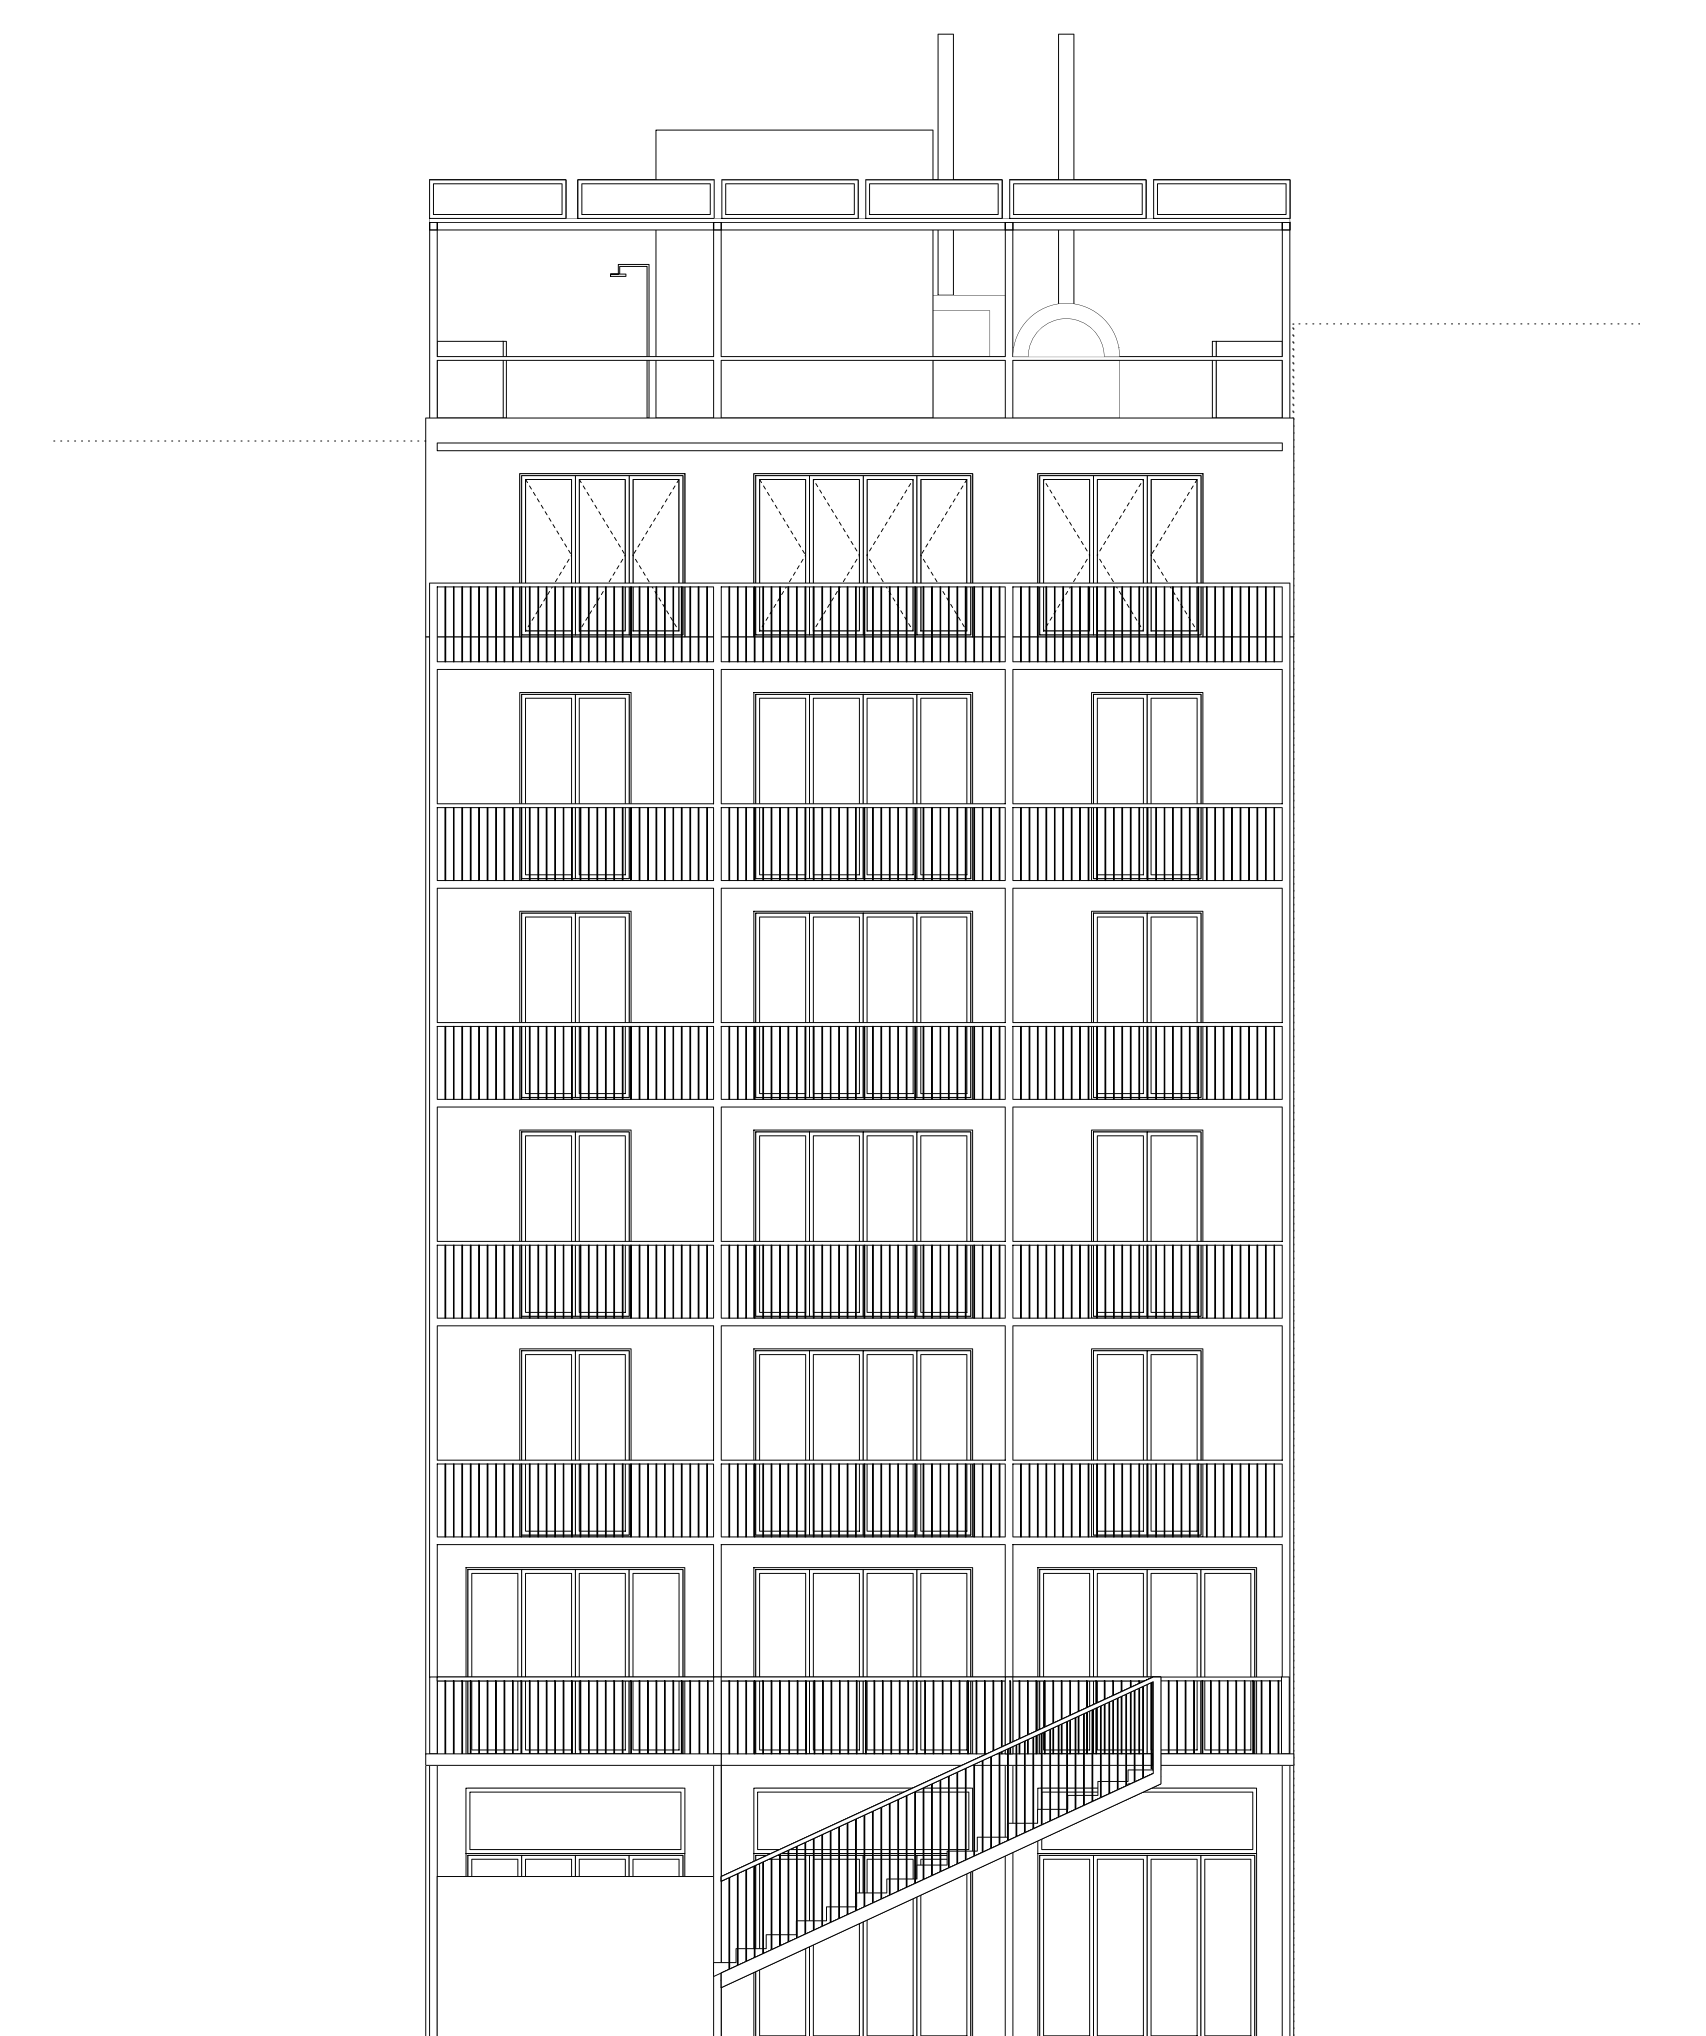

24.
POLYKATOIKIA 0, ELEVATION (1:100)