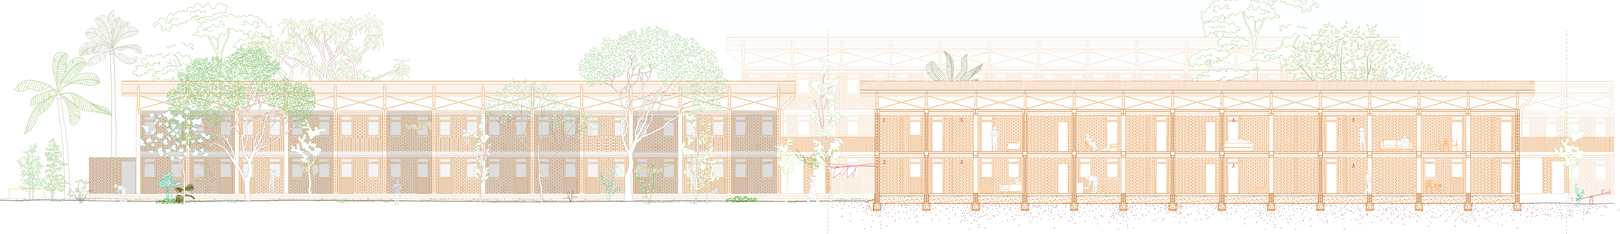

West - East Elevation
1 : 75

West - East Section
1 : 75

1., 2. spaces for commercial use,
3. living rooms

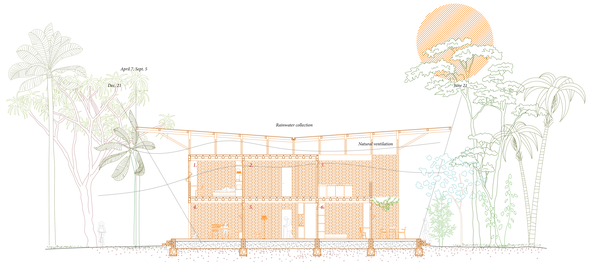

North - South Section
1:75

1st. floor- 1. room, 2. living room, 3. backyard,
Ground floor - 4. frontyard, 5. living room, 6. room

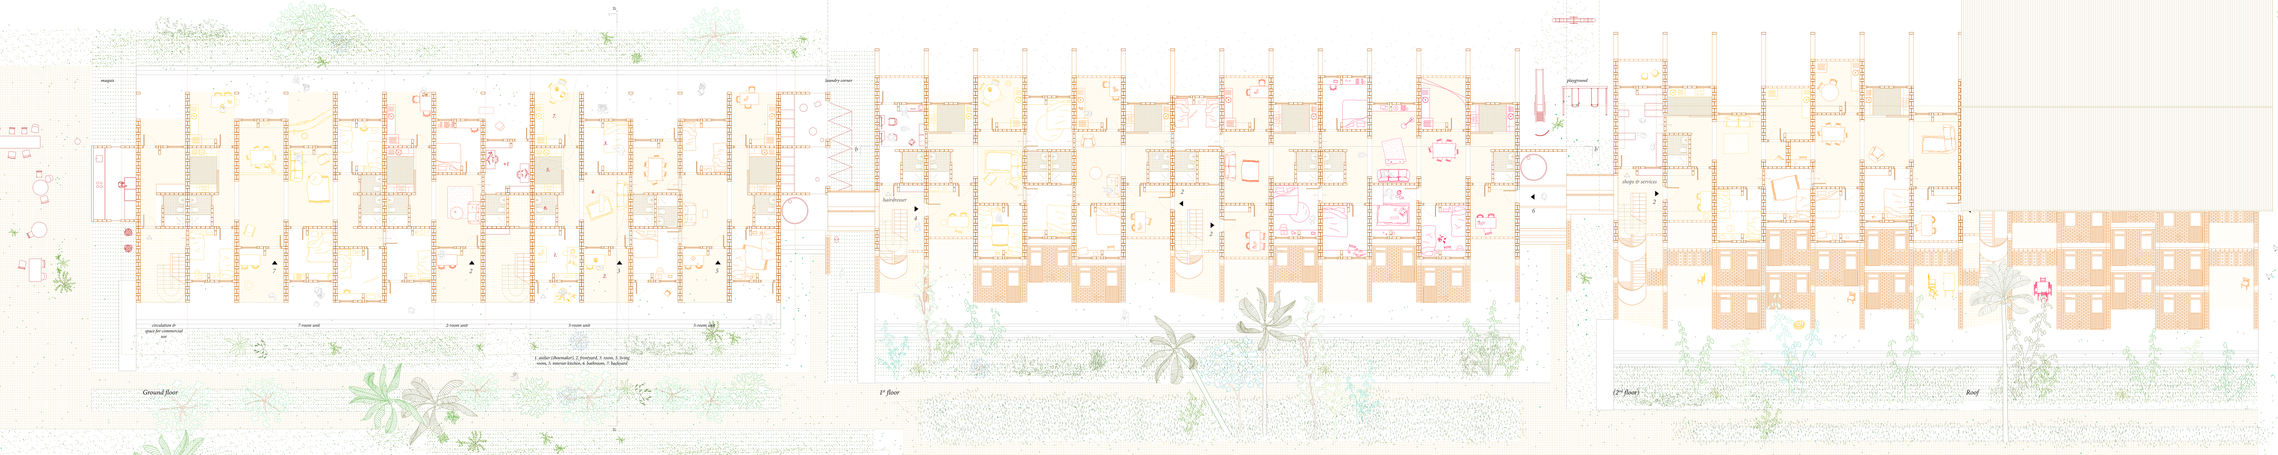

Frame 1
Floorplan
1:75