FIMMINE FIMMINE

Transformation of the old Cardigliano tobacco factory
into a women's reintegration center

remo panarese
EPFL - ENAC - 2025

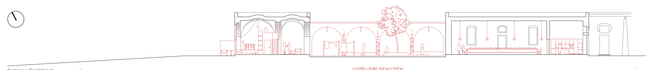

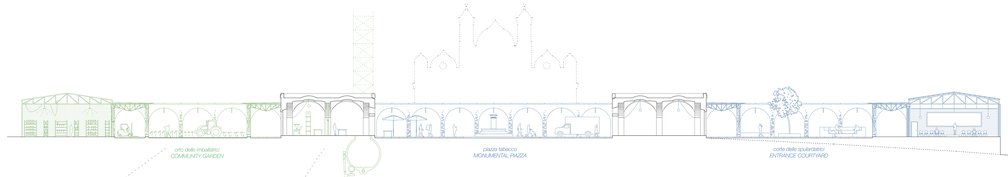

"Italiano e Cardigliano"
territorial plan
1 : 20'000

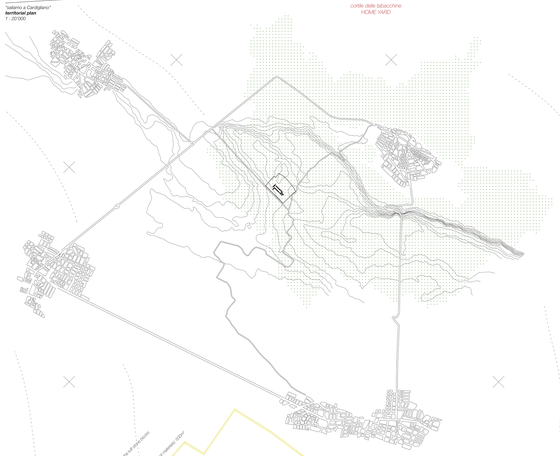

"toward homecoming"
path section
1 : 150

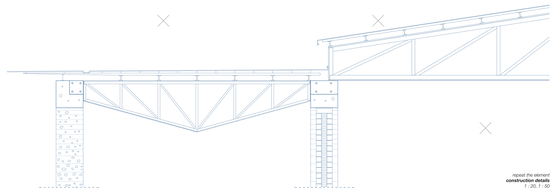

repeat the element
construction details
1 : 20; 1 : 50

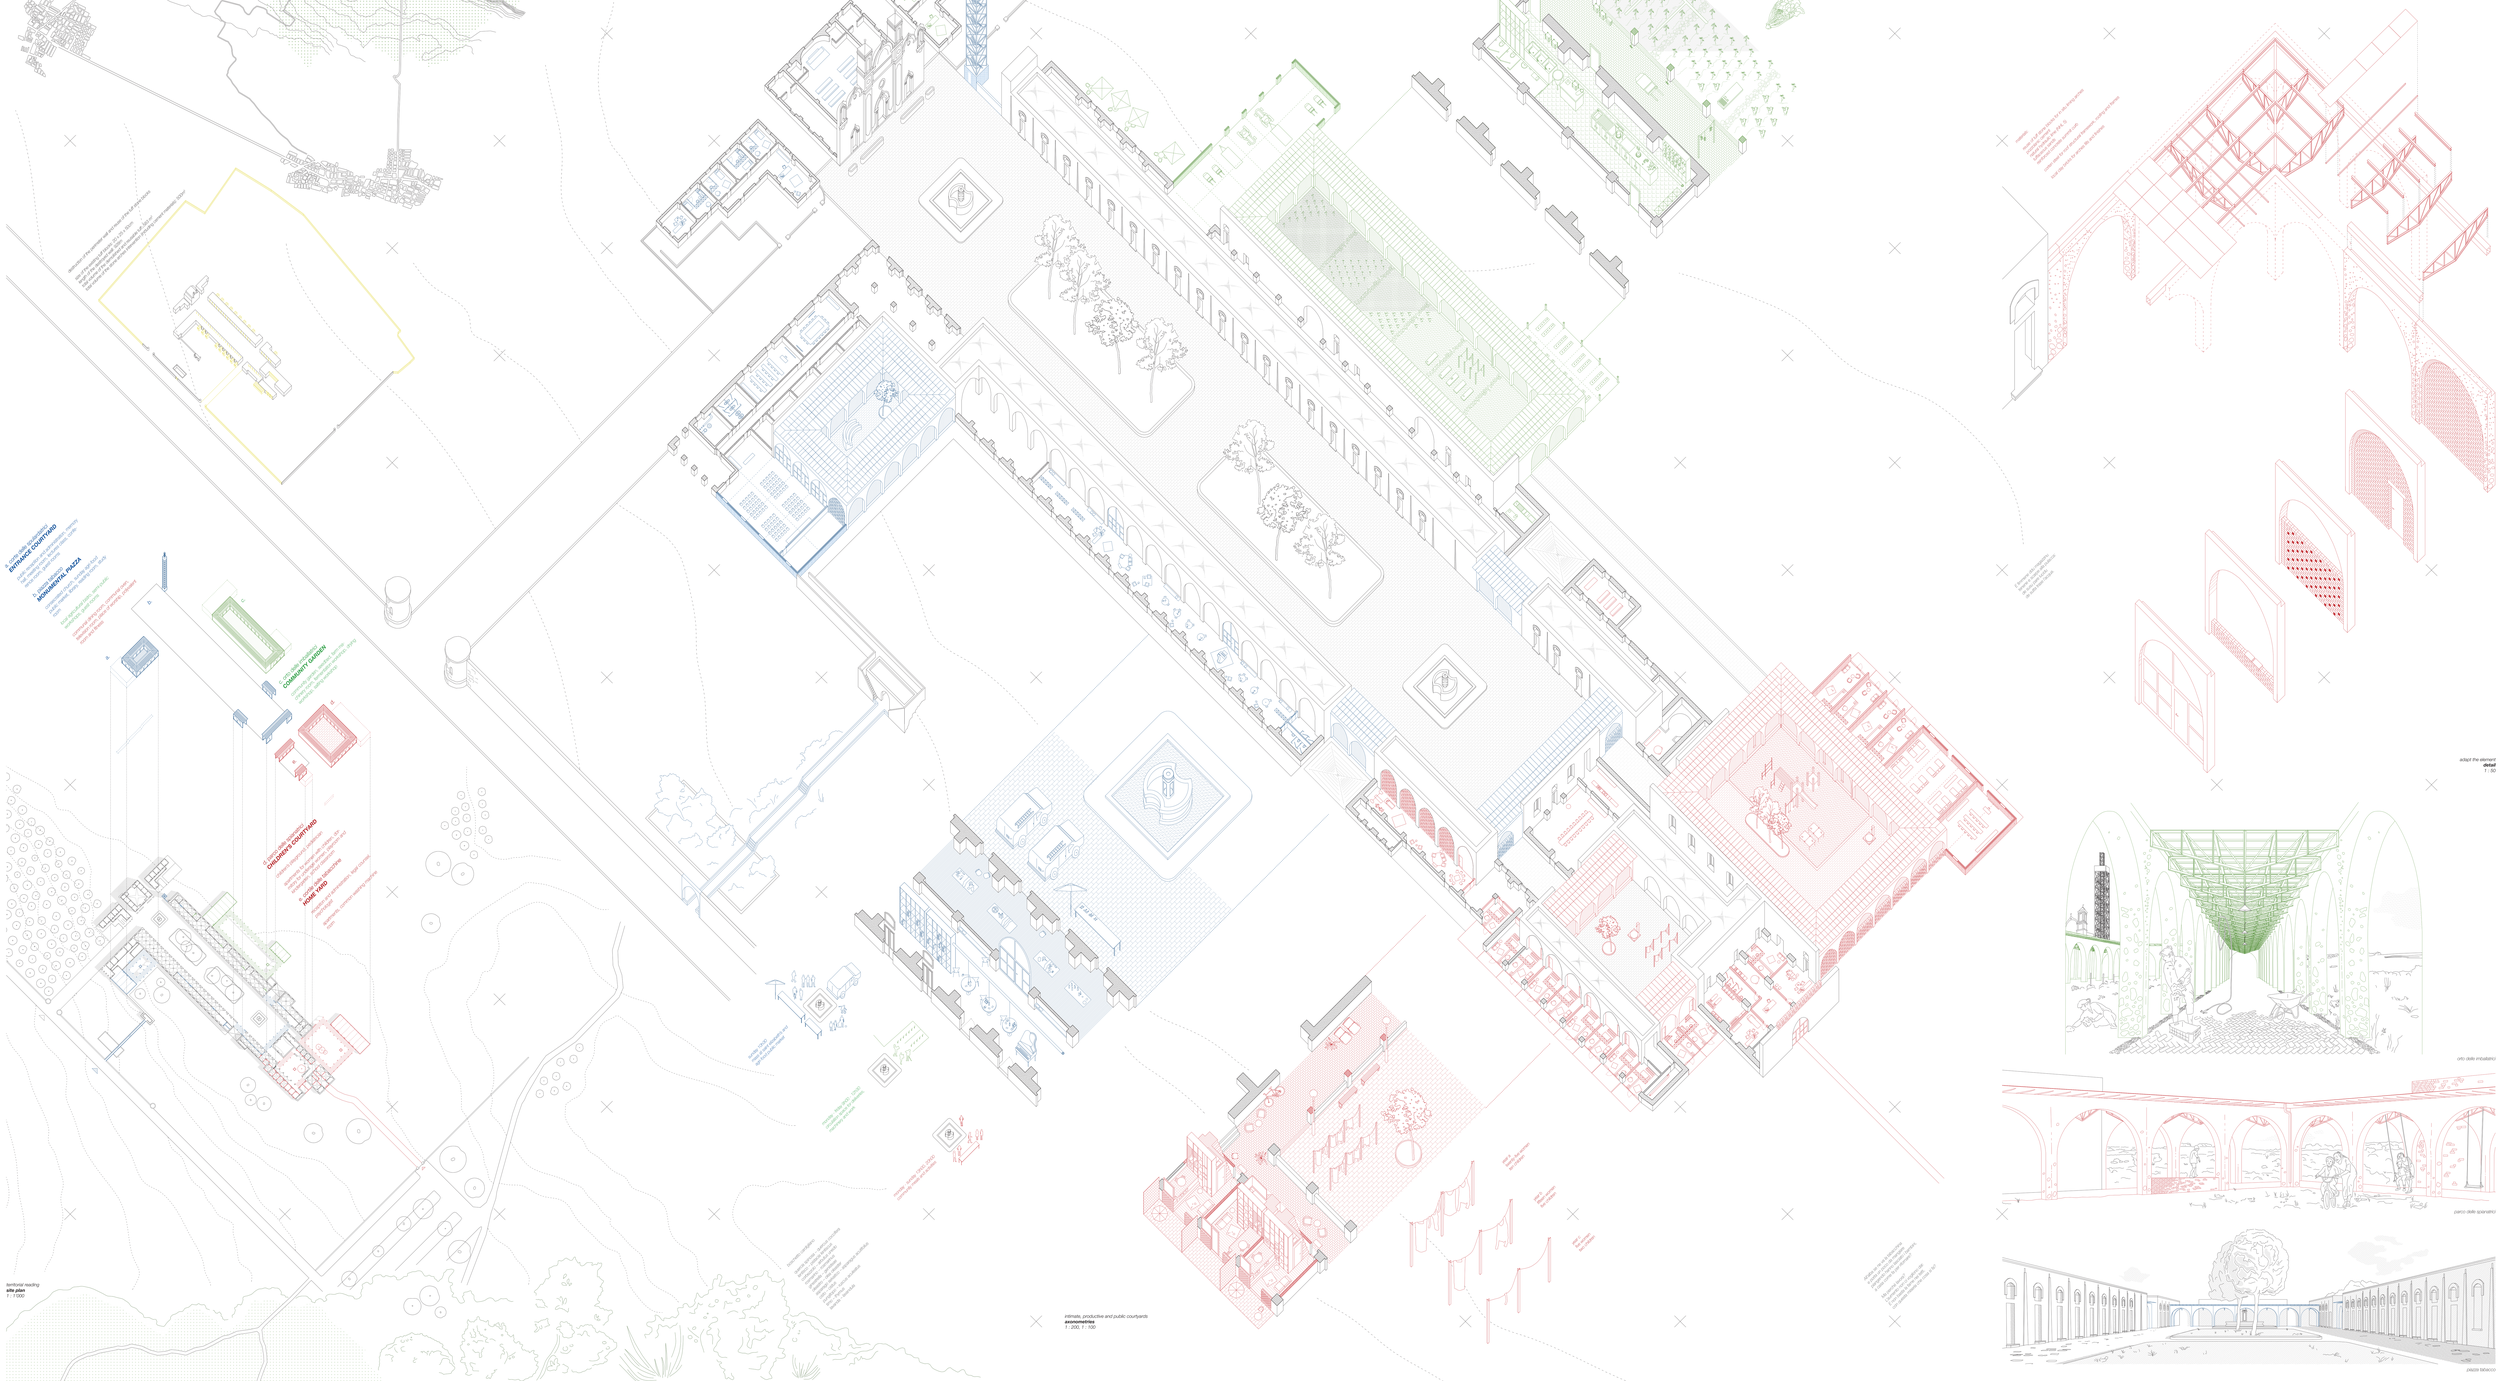

adapt the element
detail
1 : 50

oro delle imballatrici

parco delle spianatrici

piazza tabacco

territorial reading
site plan
1 : 1'000

intimate, productive and public courtyards
axonometries
1 : 200; 1 : 100