




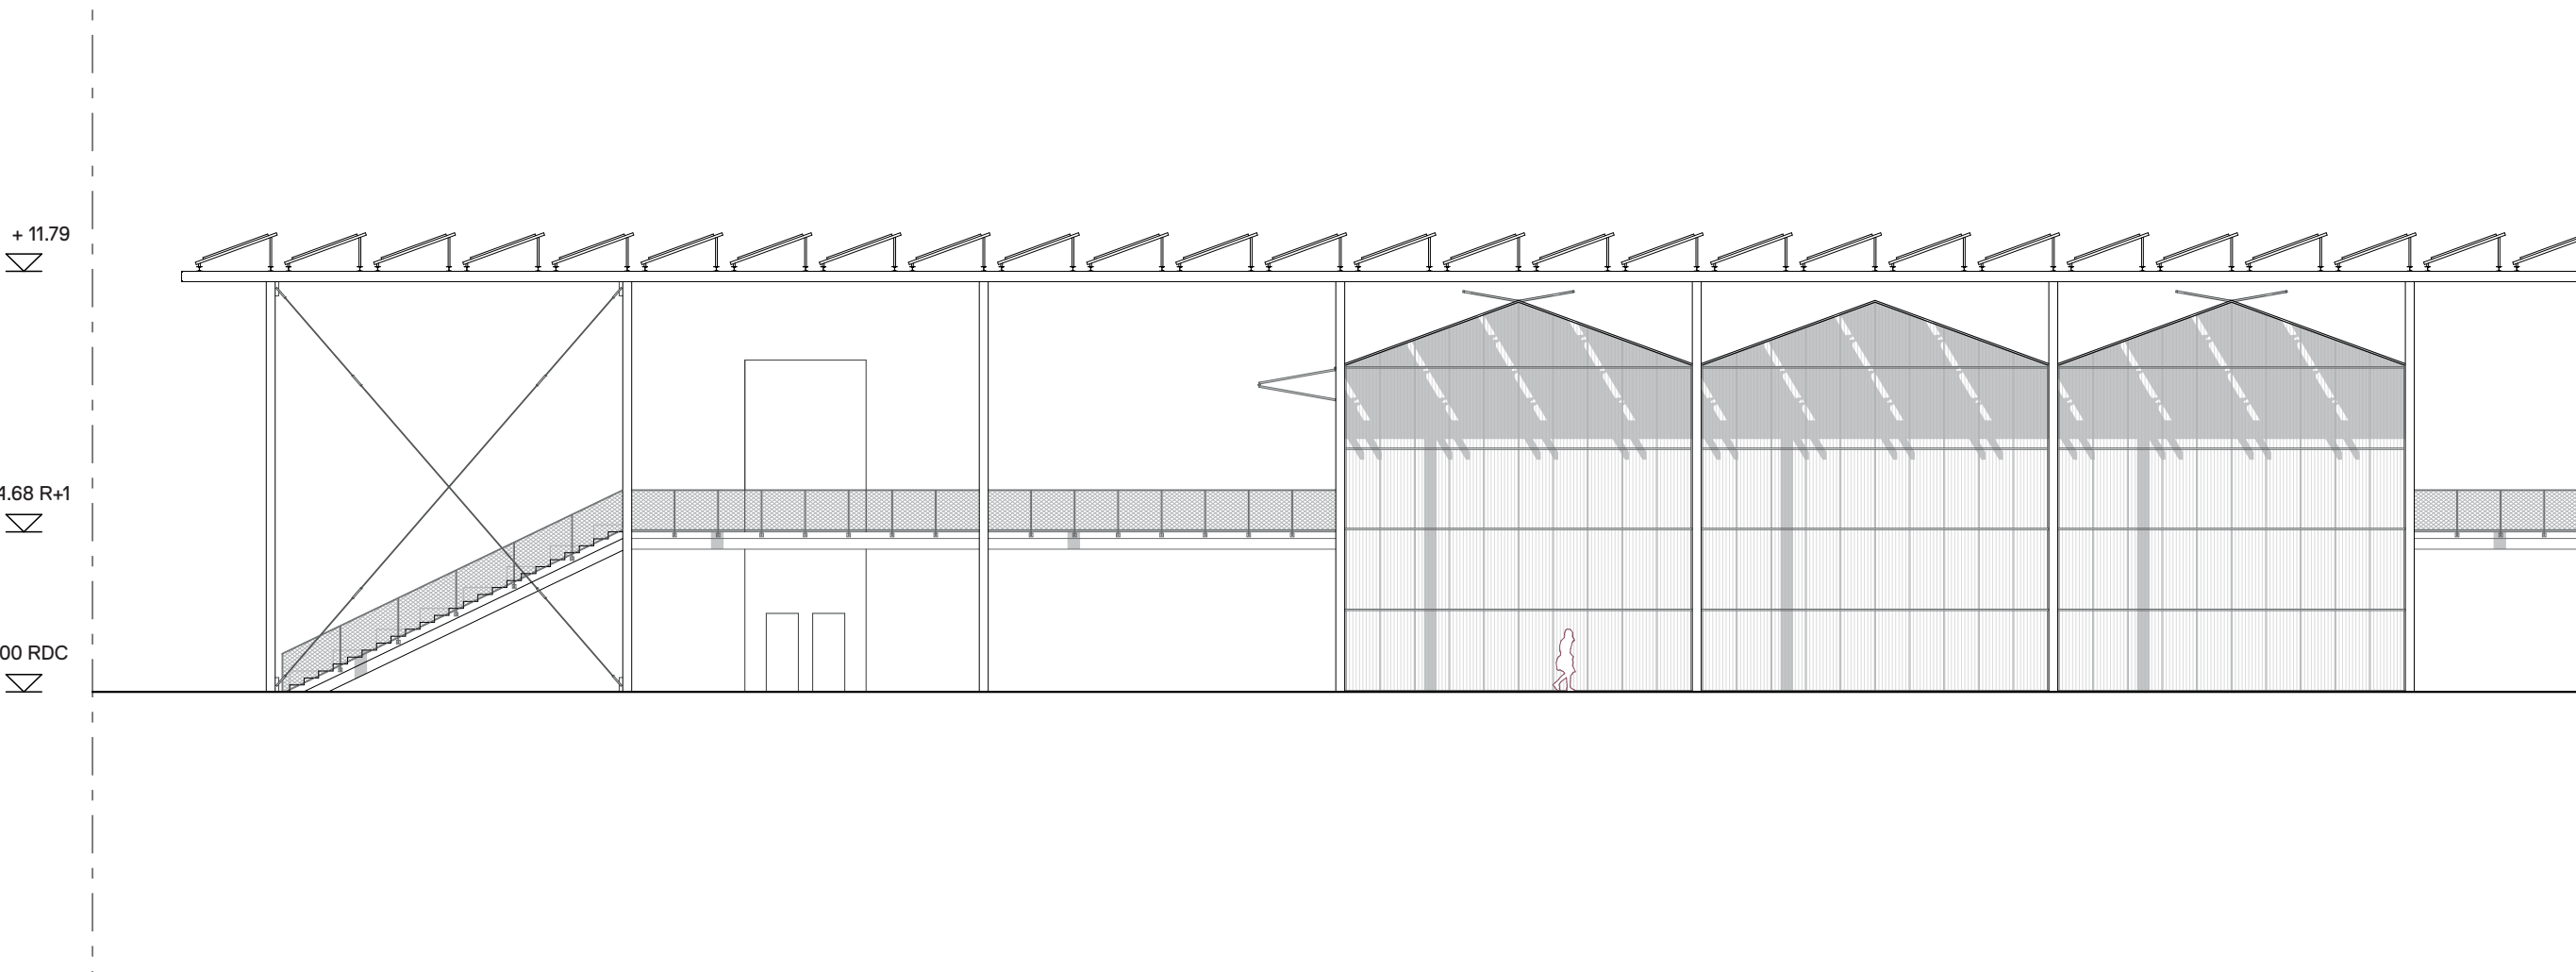




ELEVATION SUD-EST - 1/200

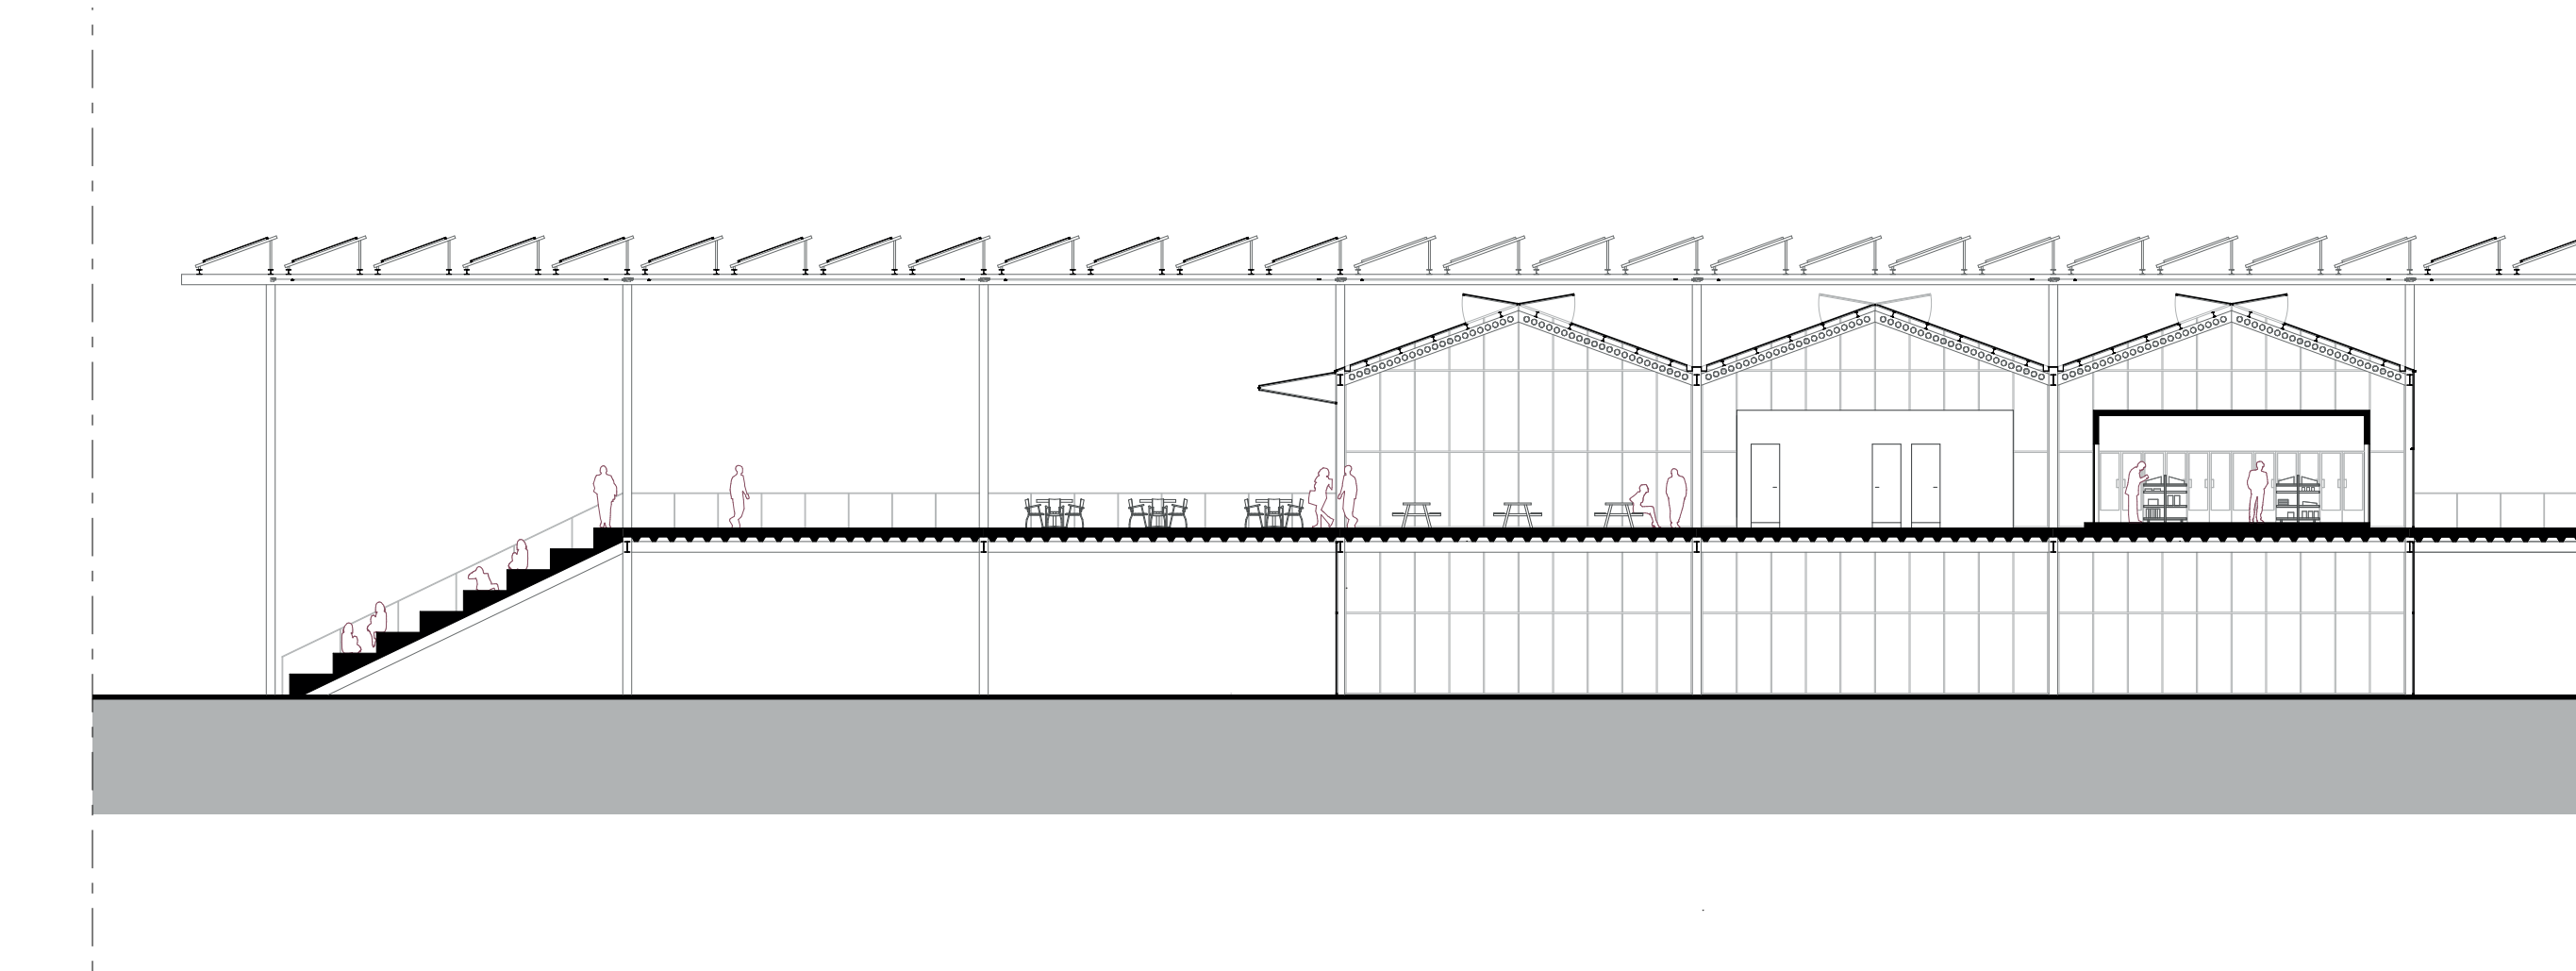




COUPE LONGITUDINALE - 1/200

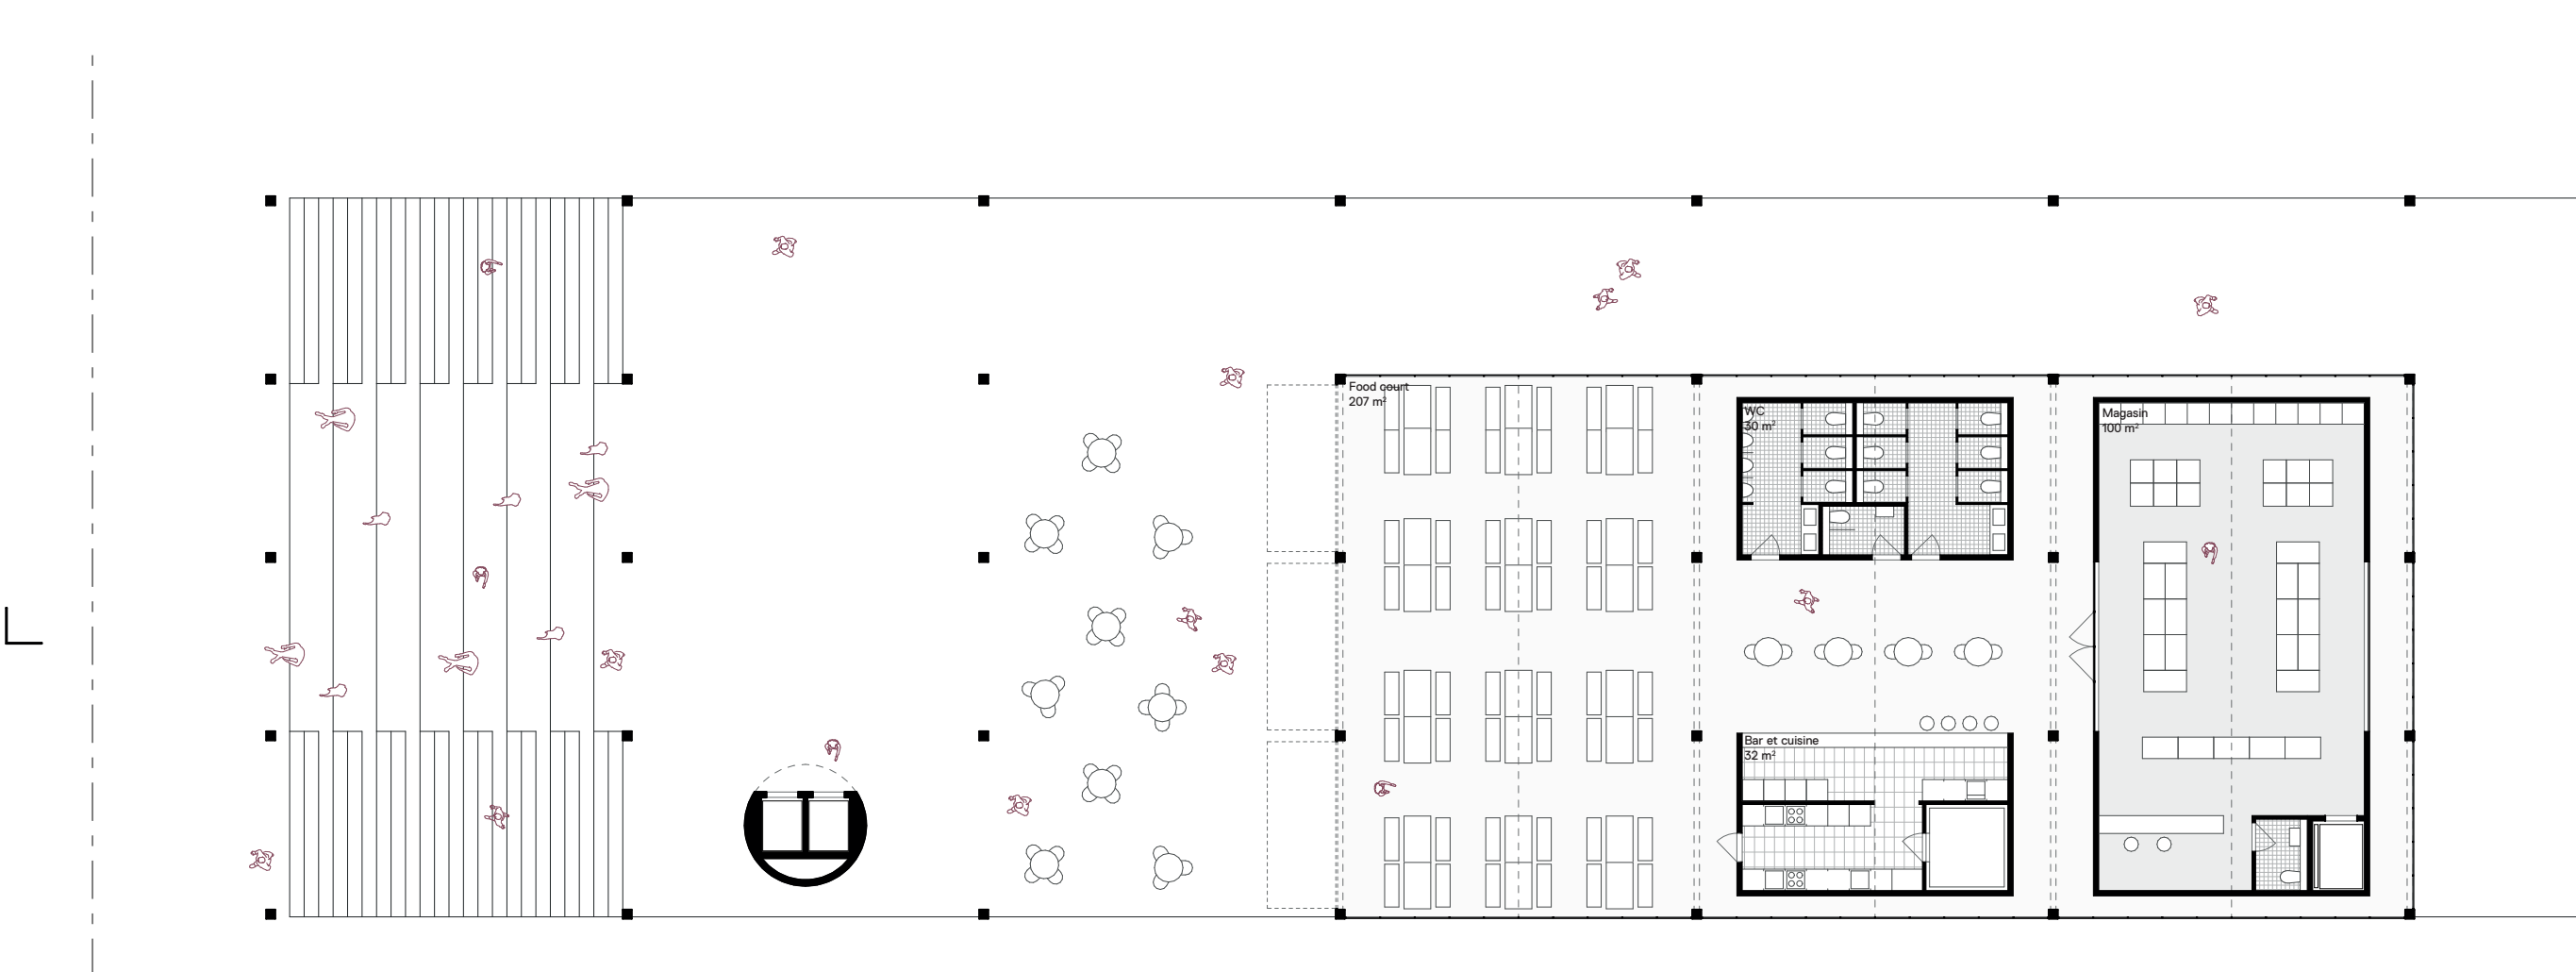





PLAN R+1 - 1/200

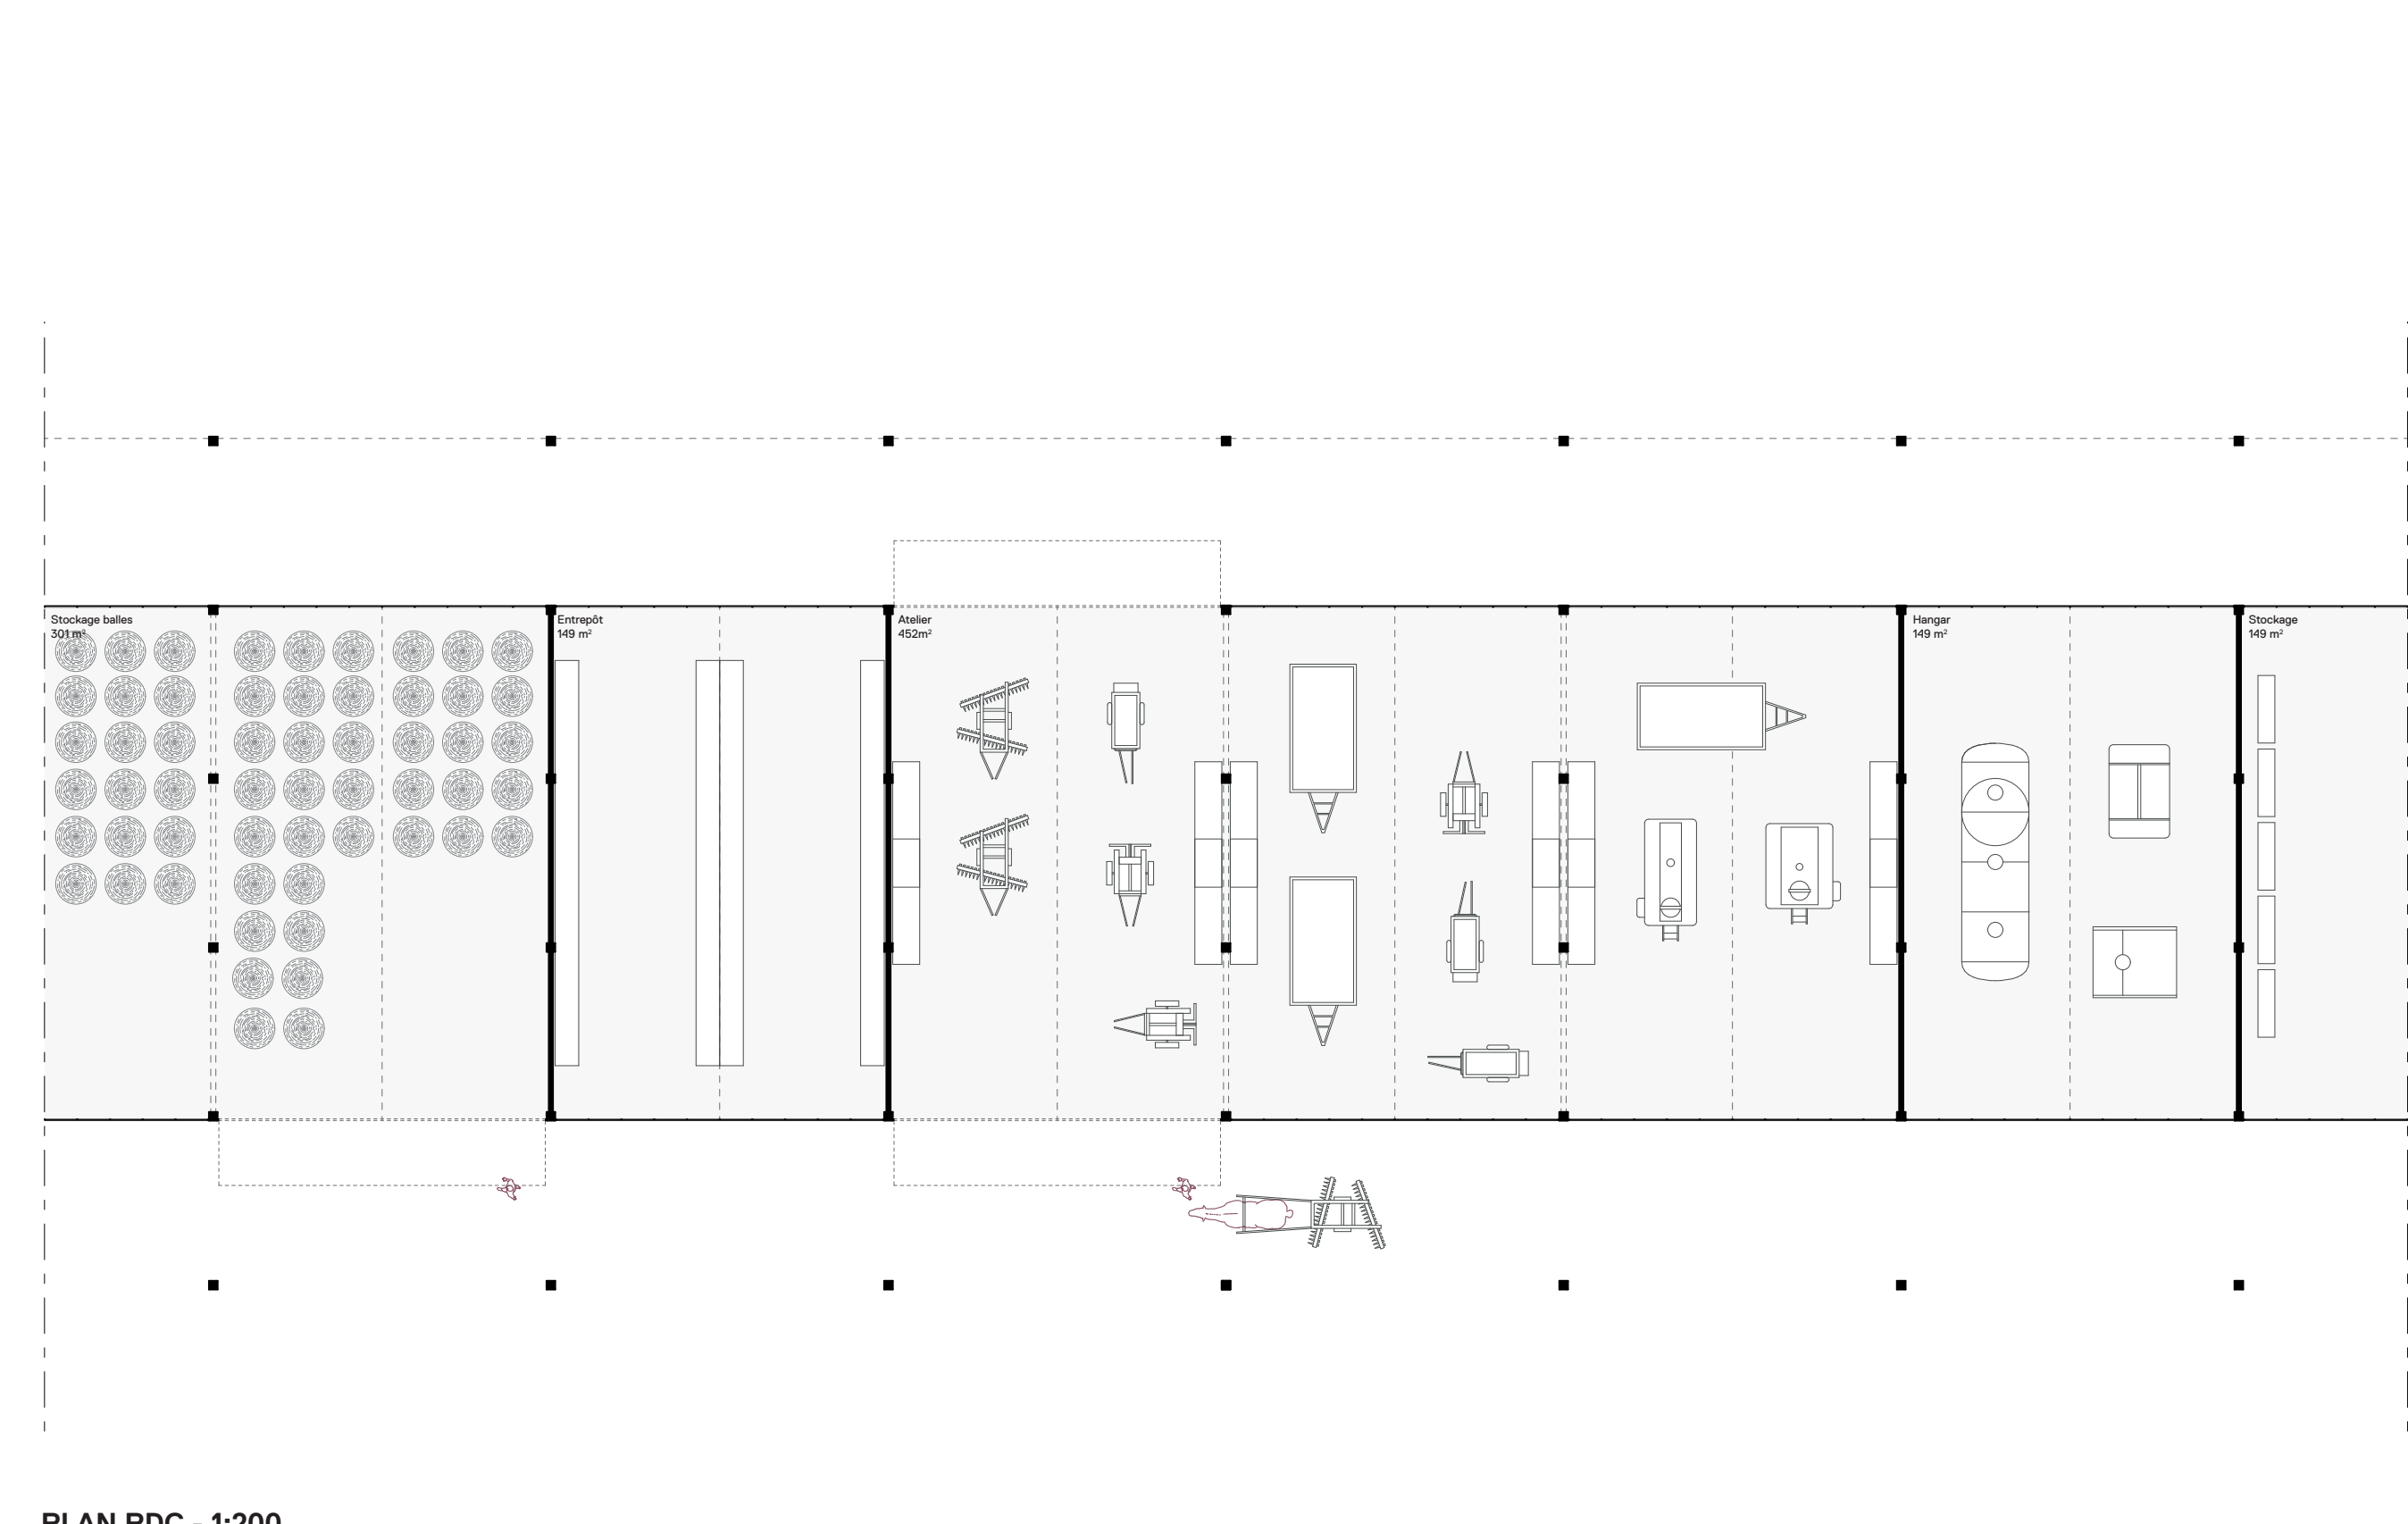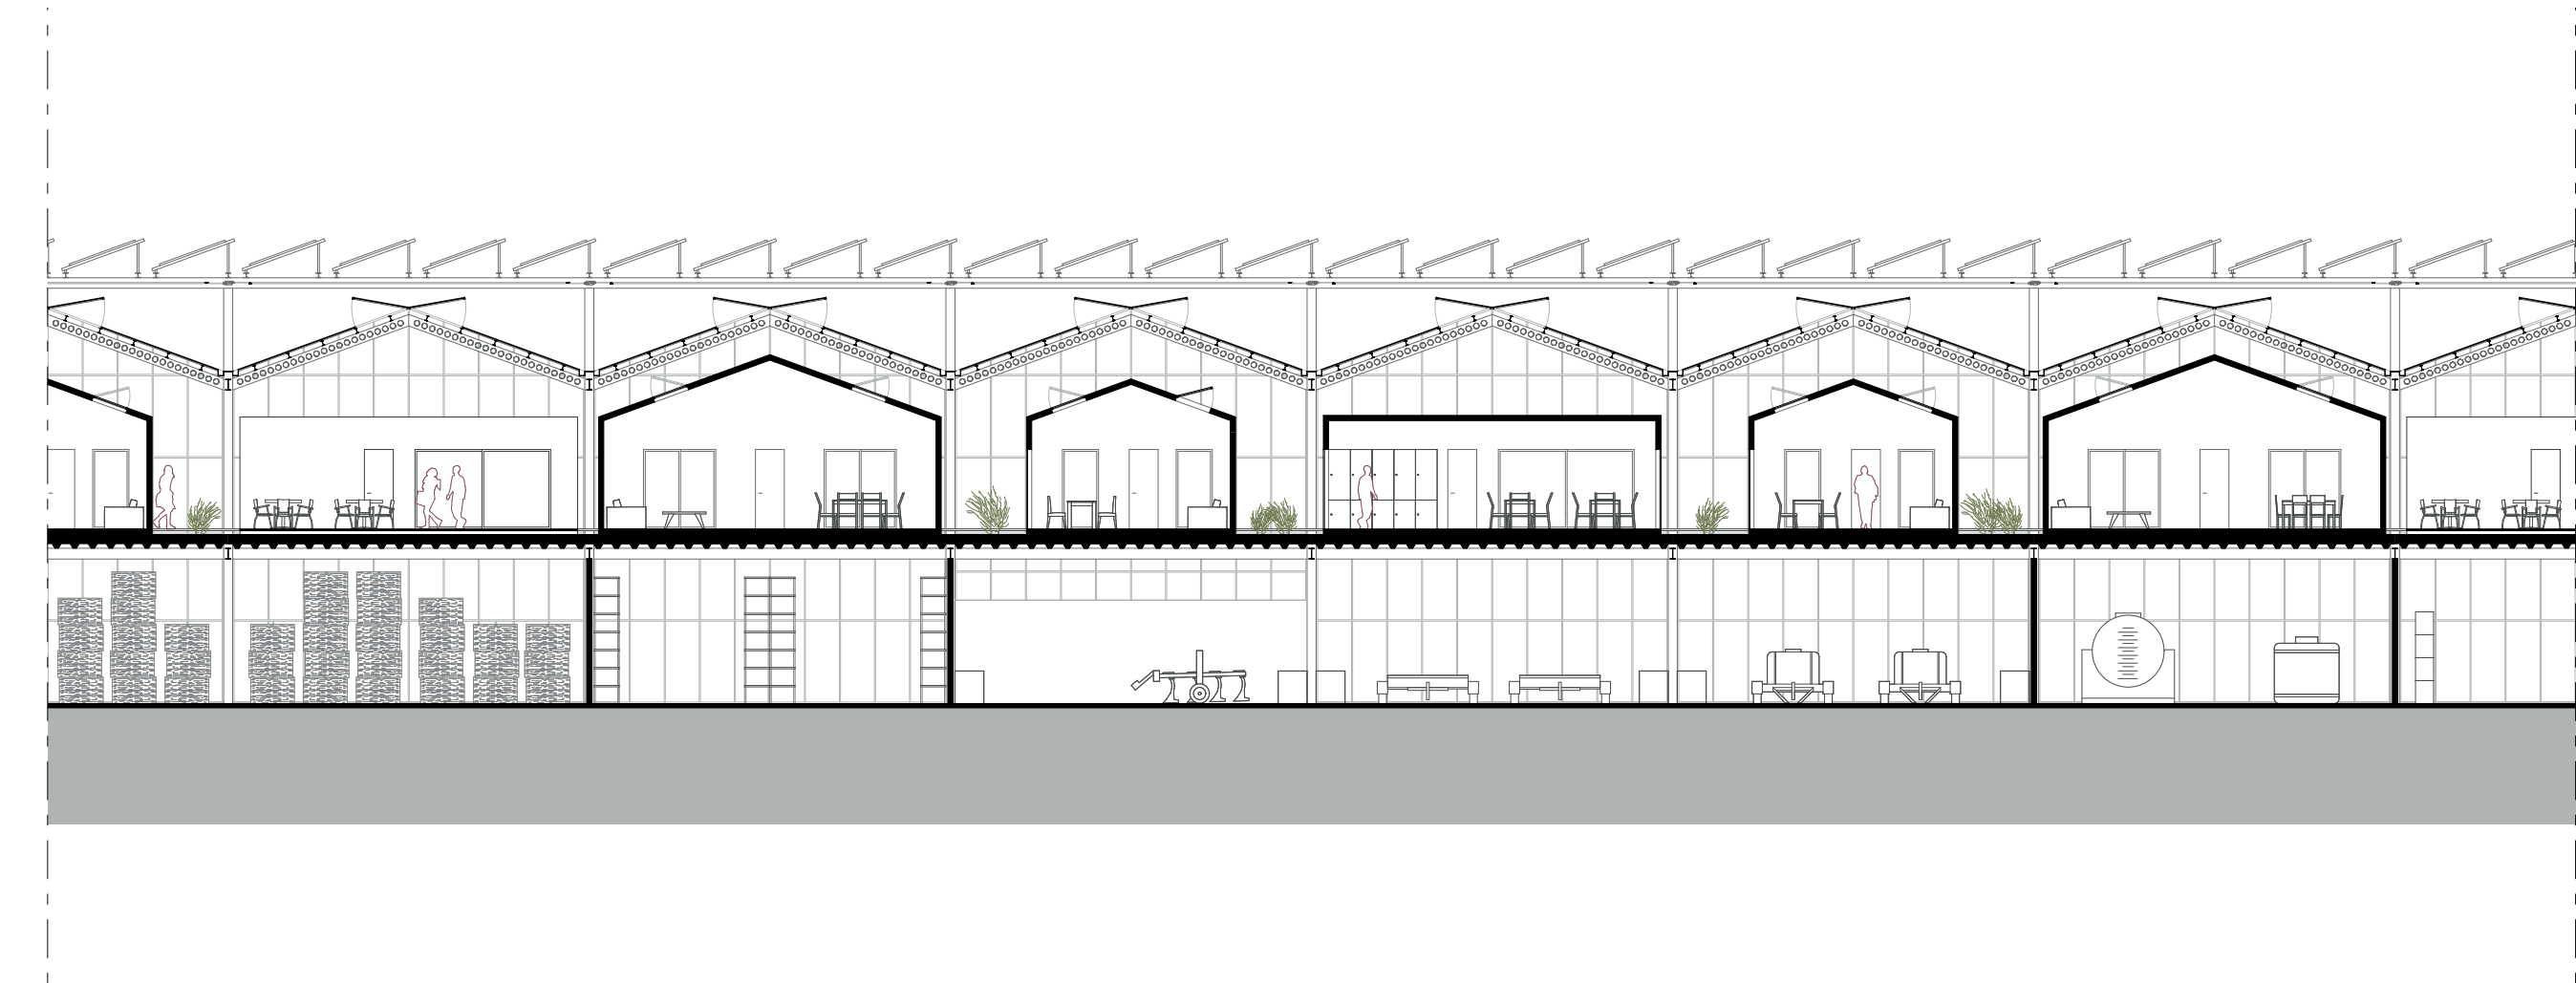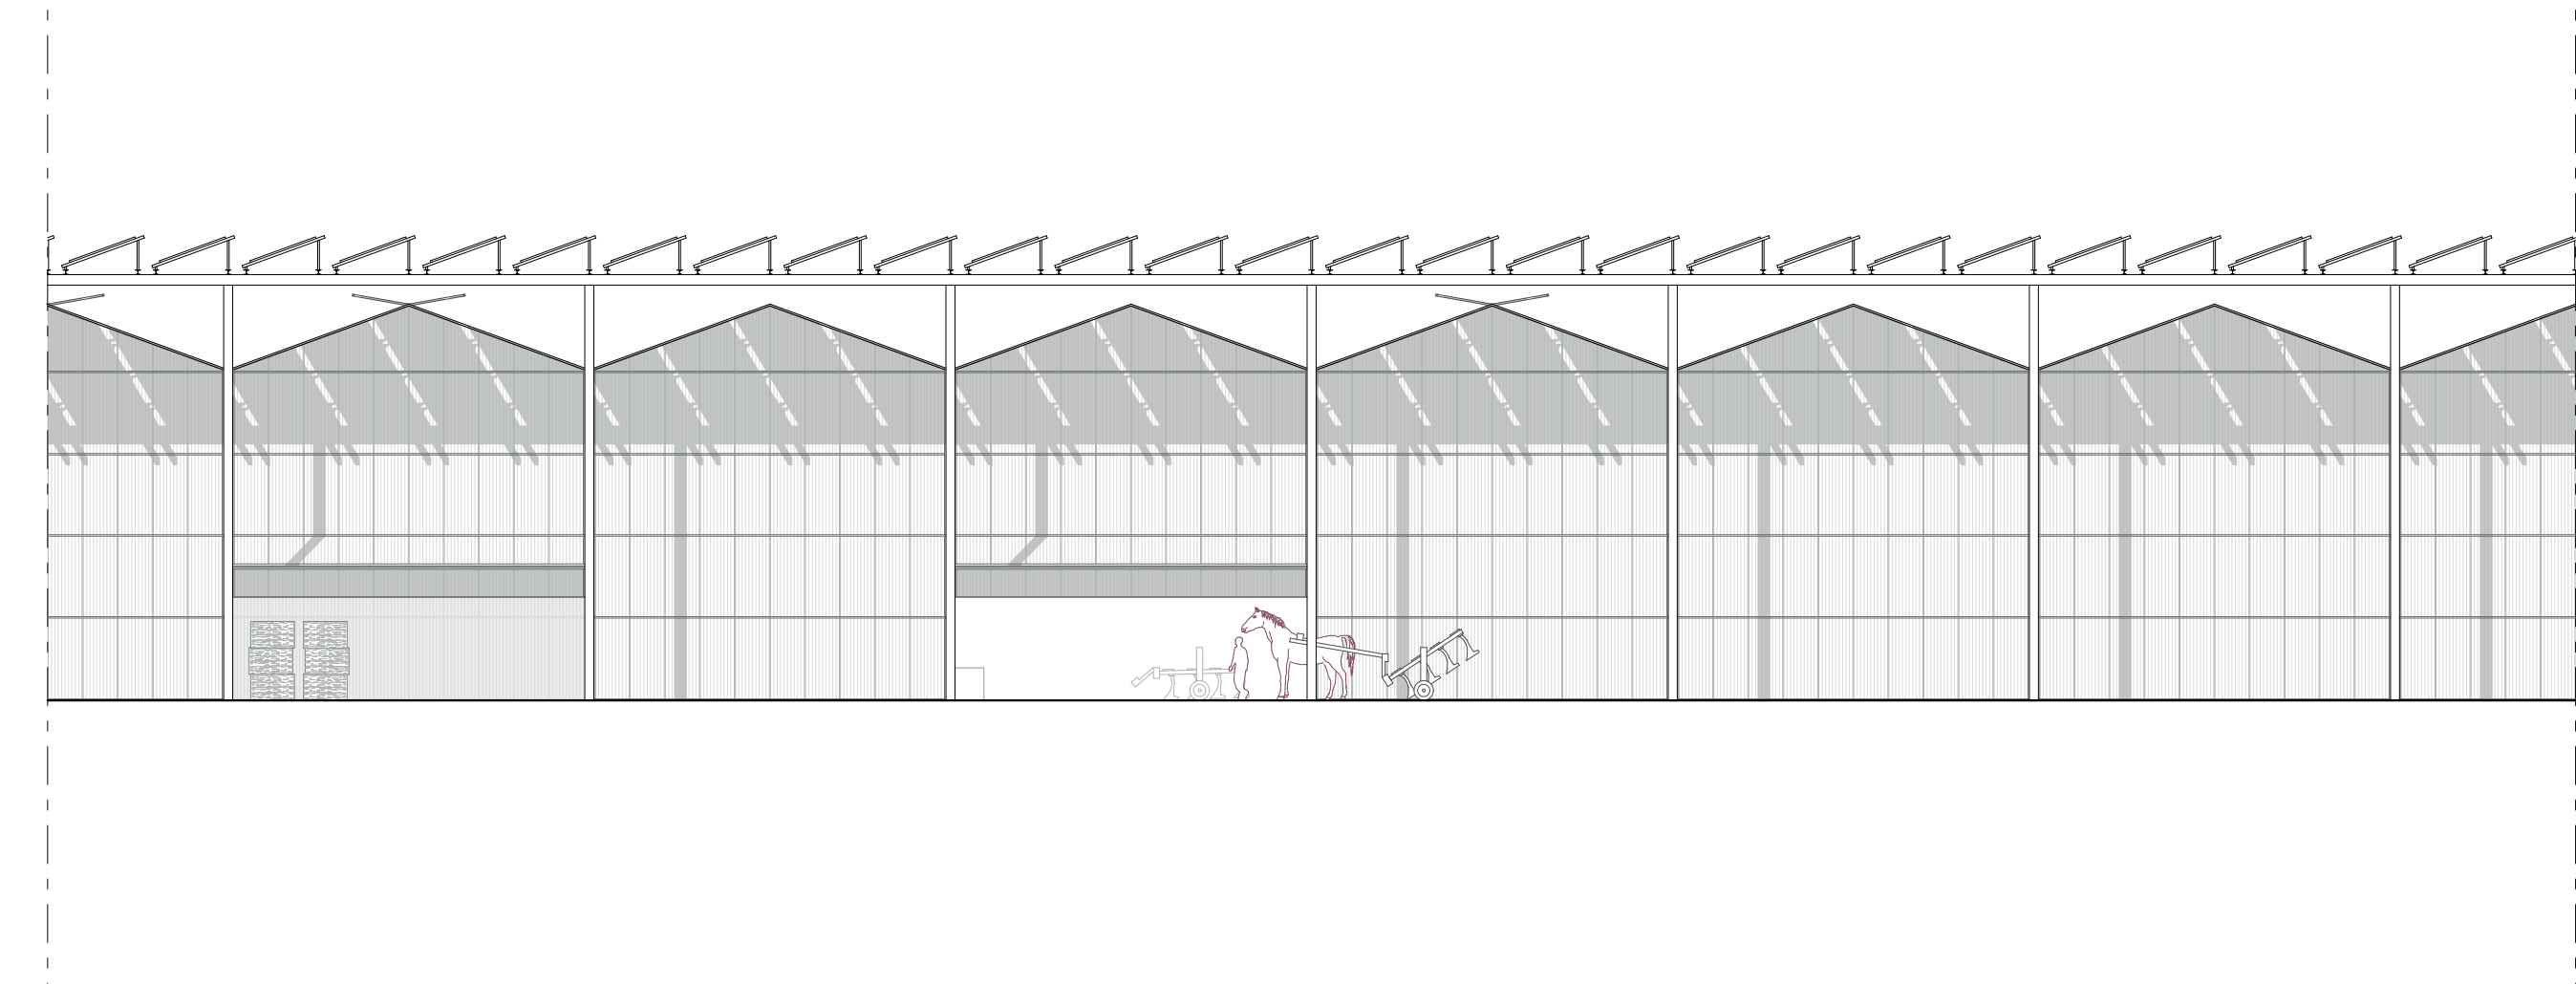




PLAN RDC - 1/200

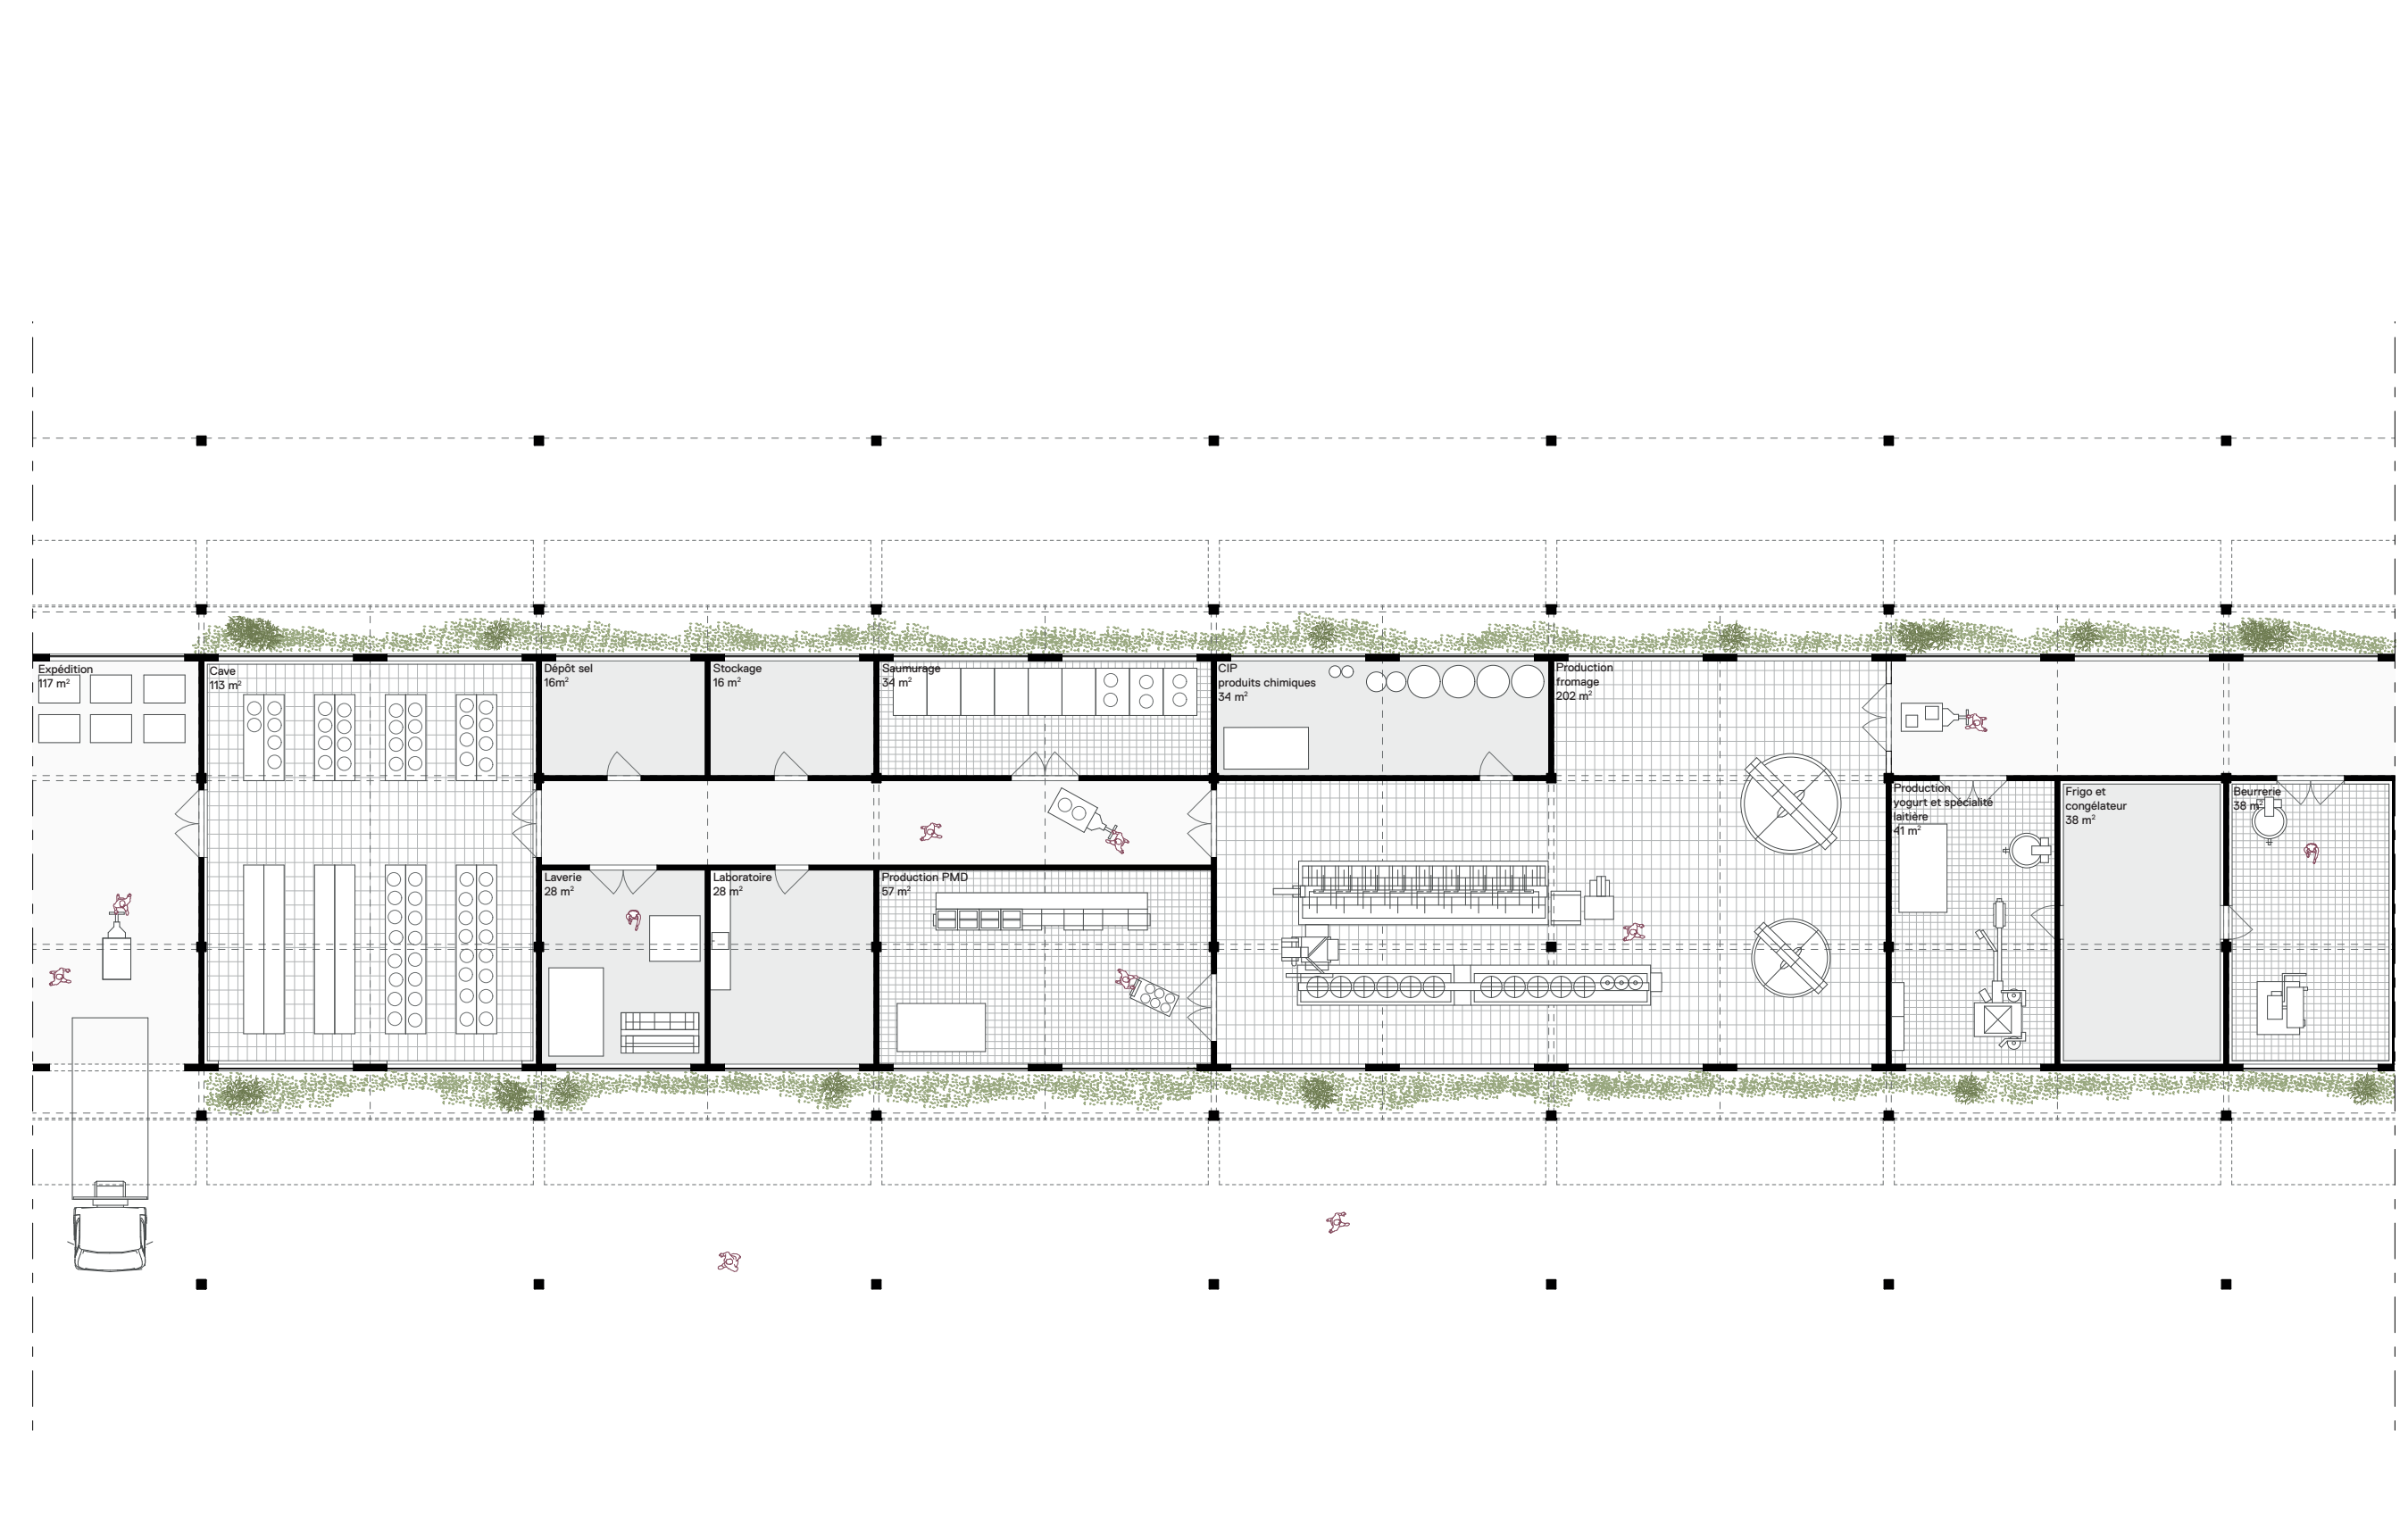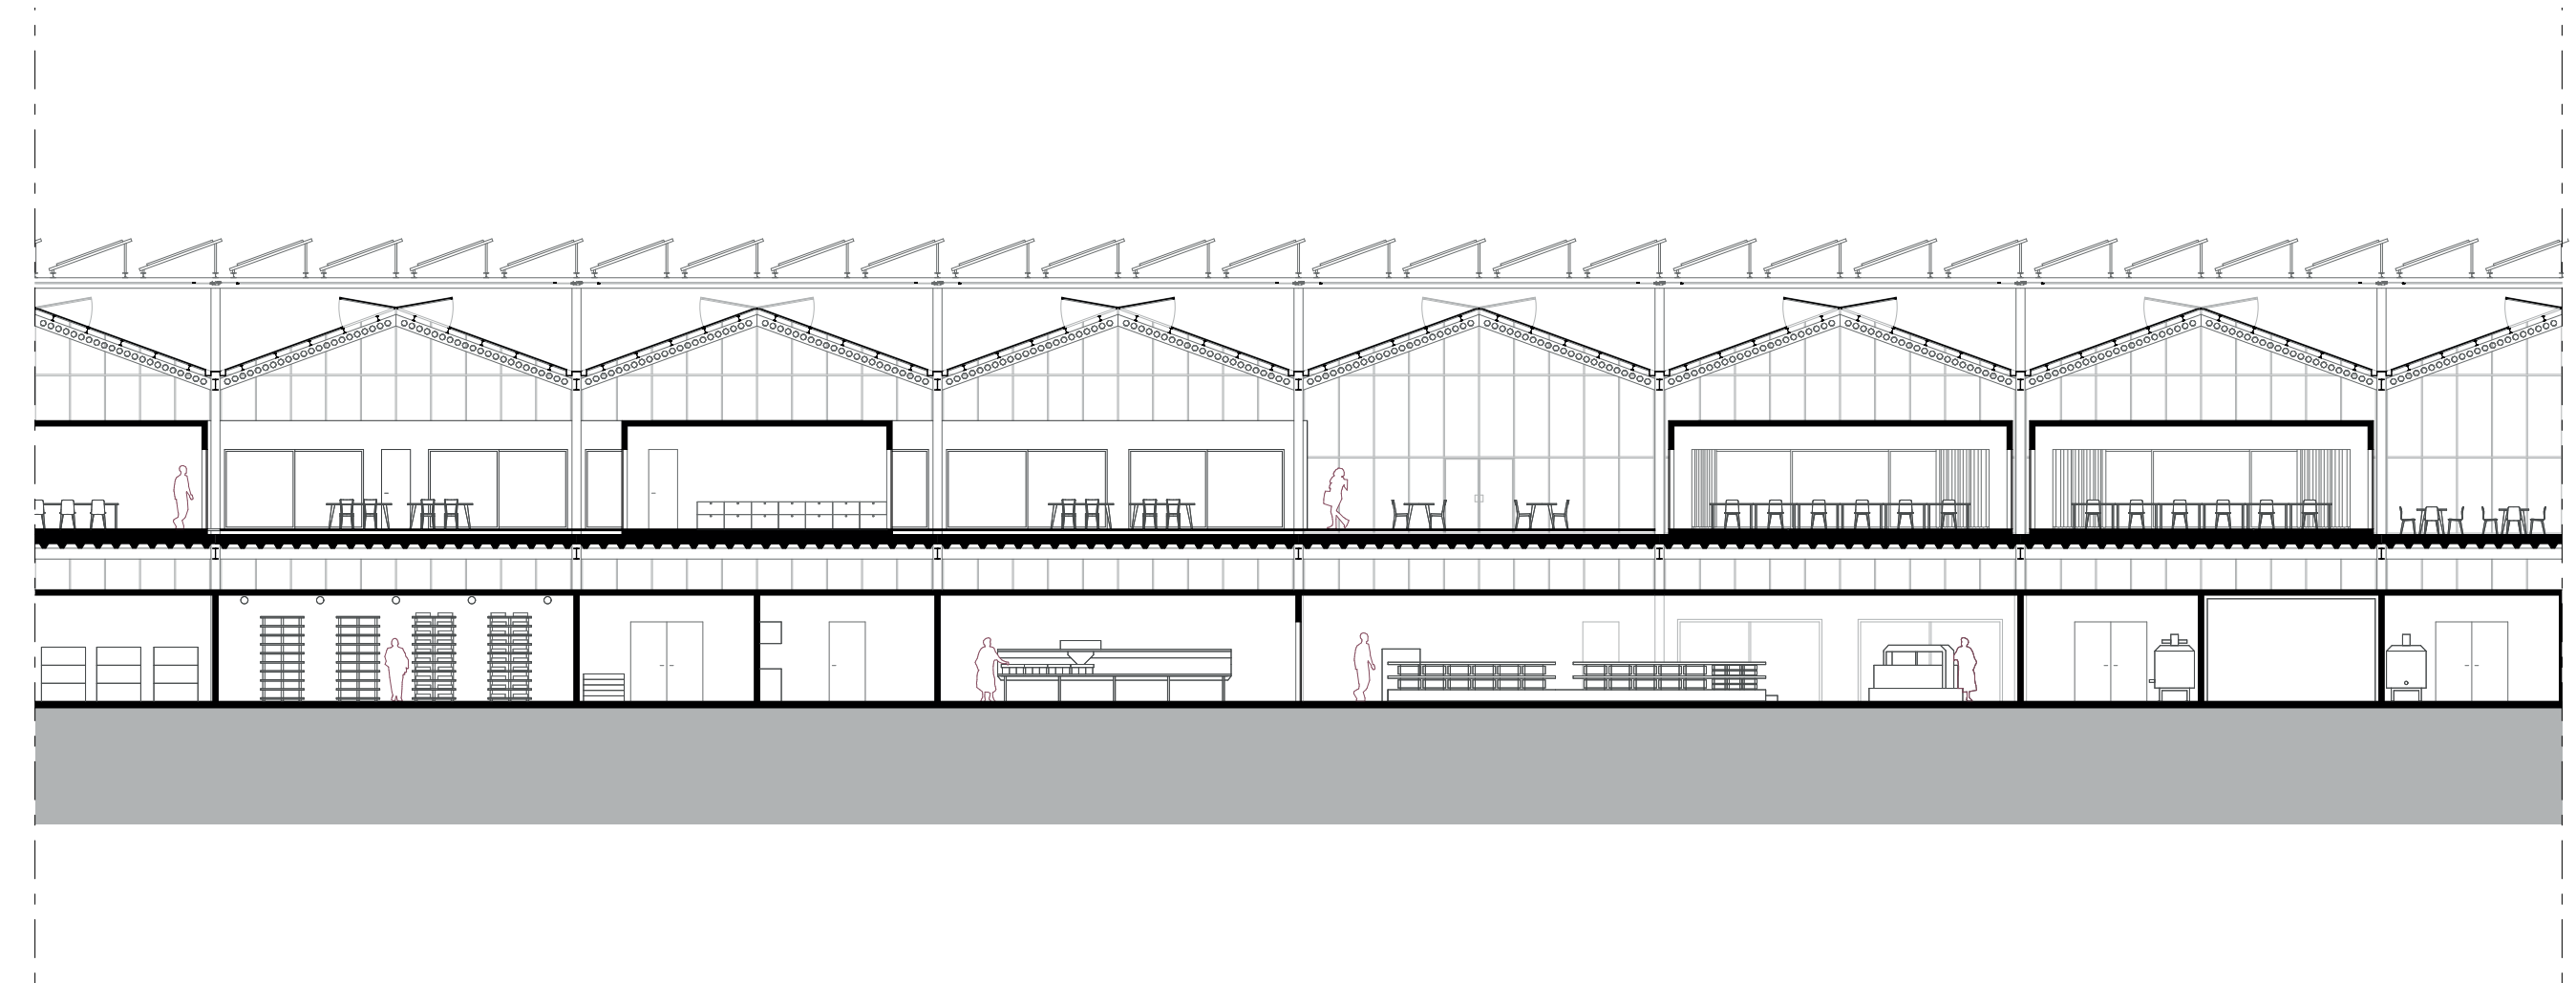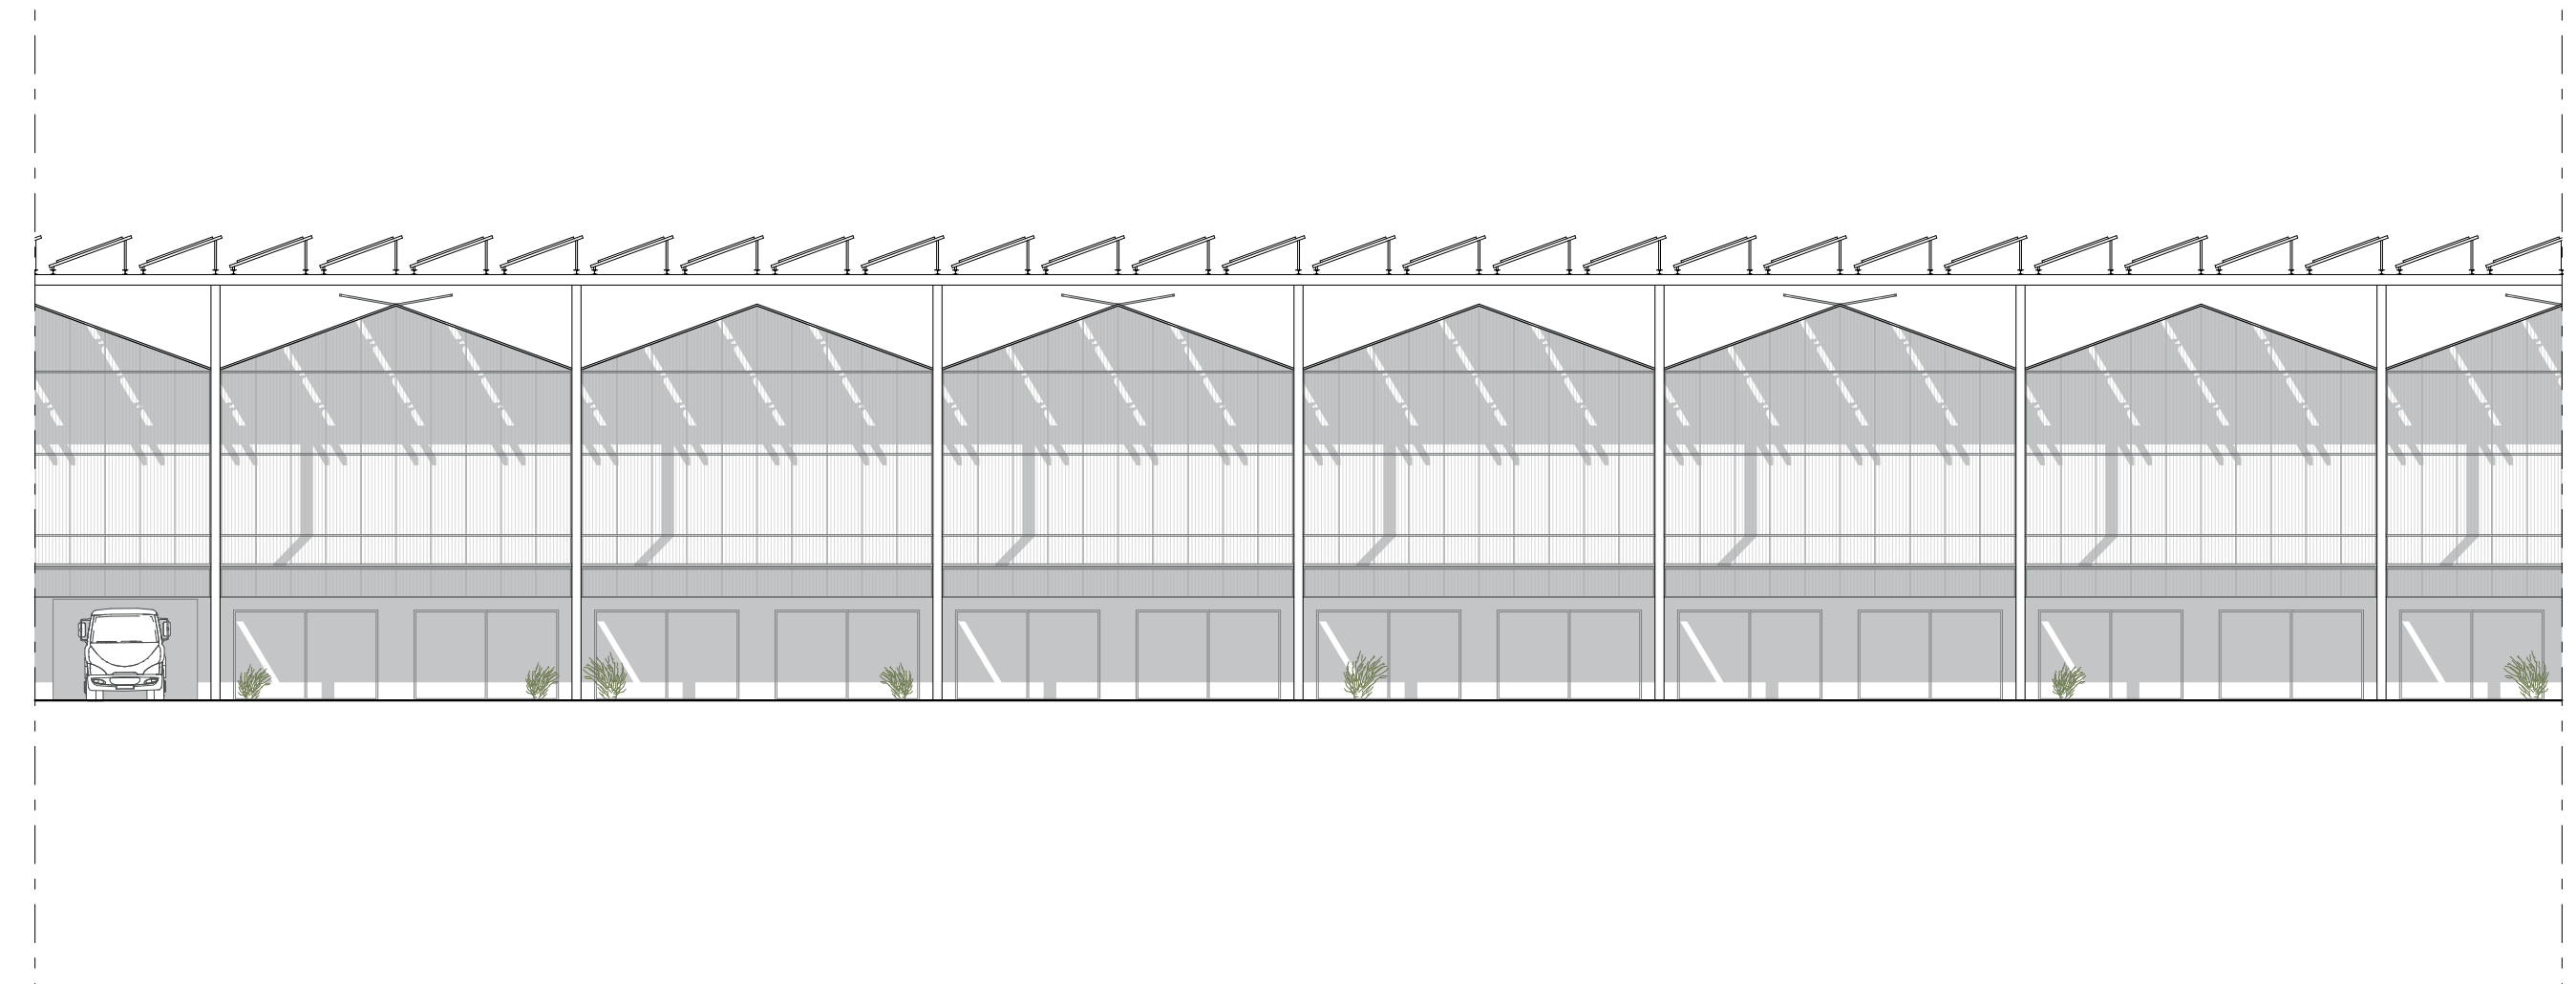


PLAN RDC - 1/200

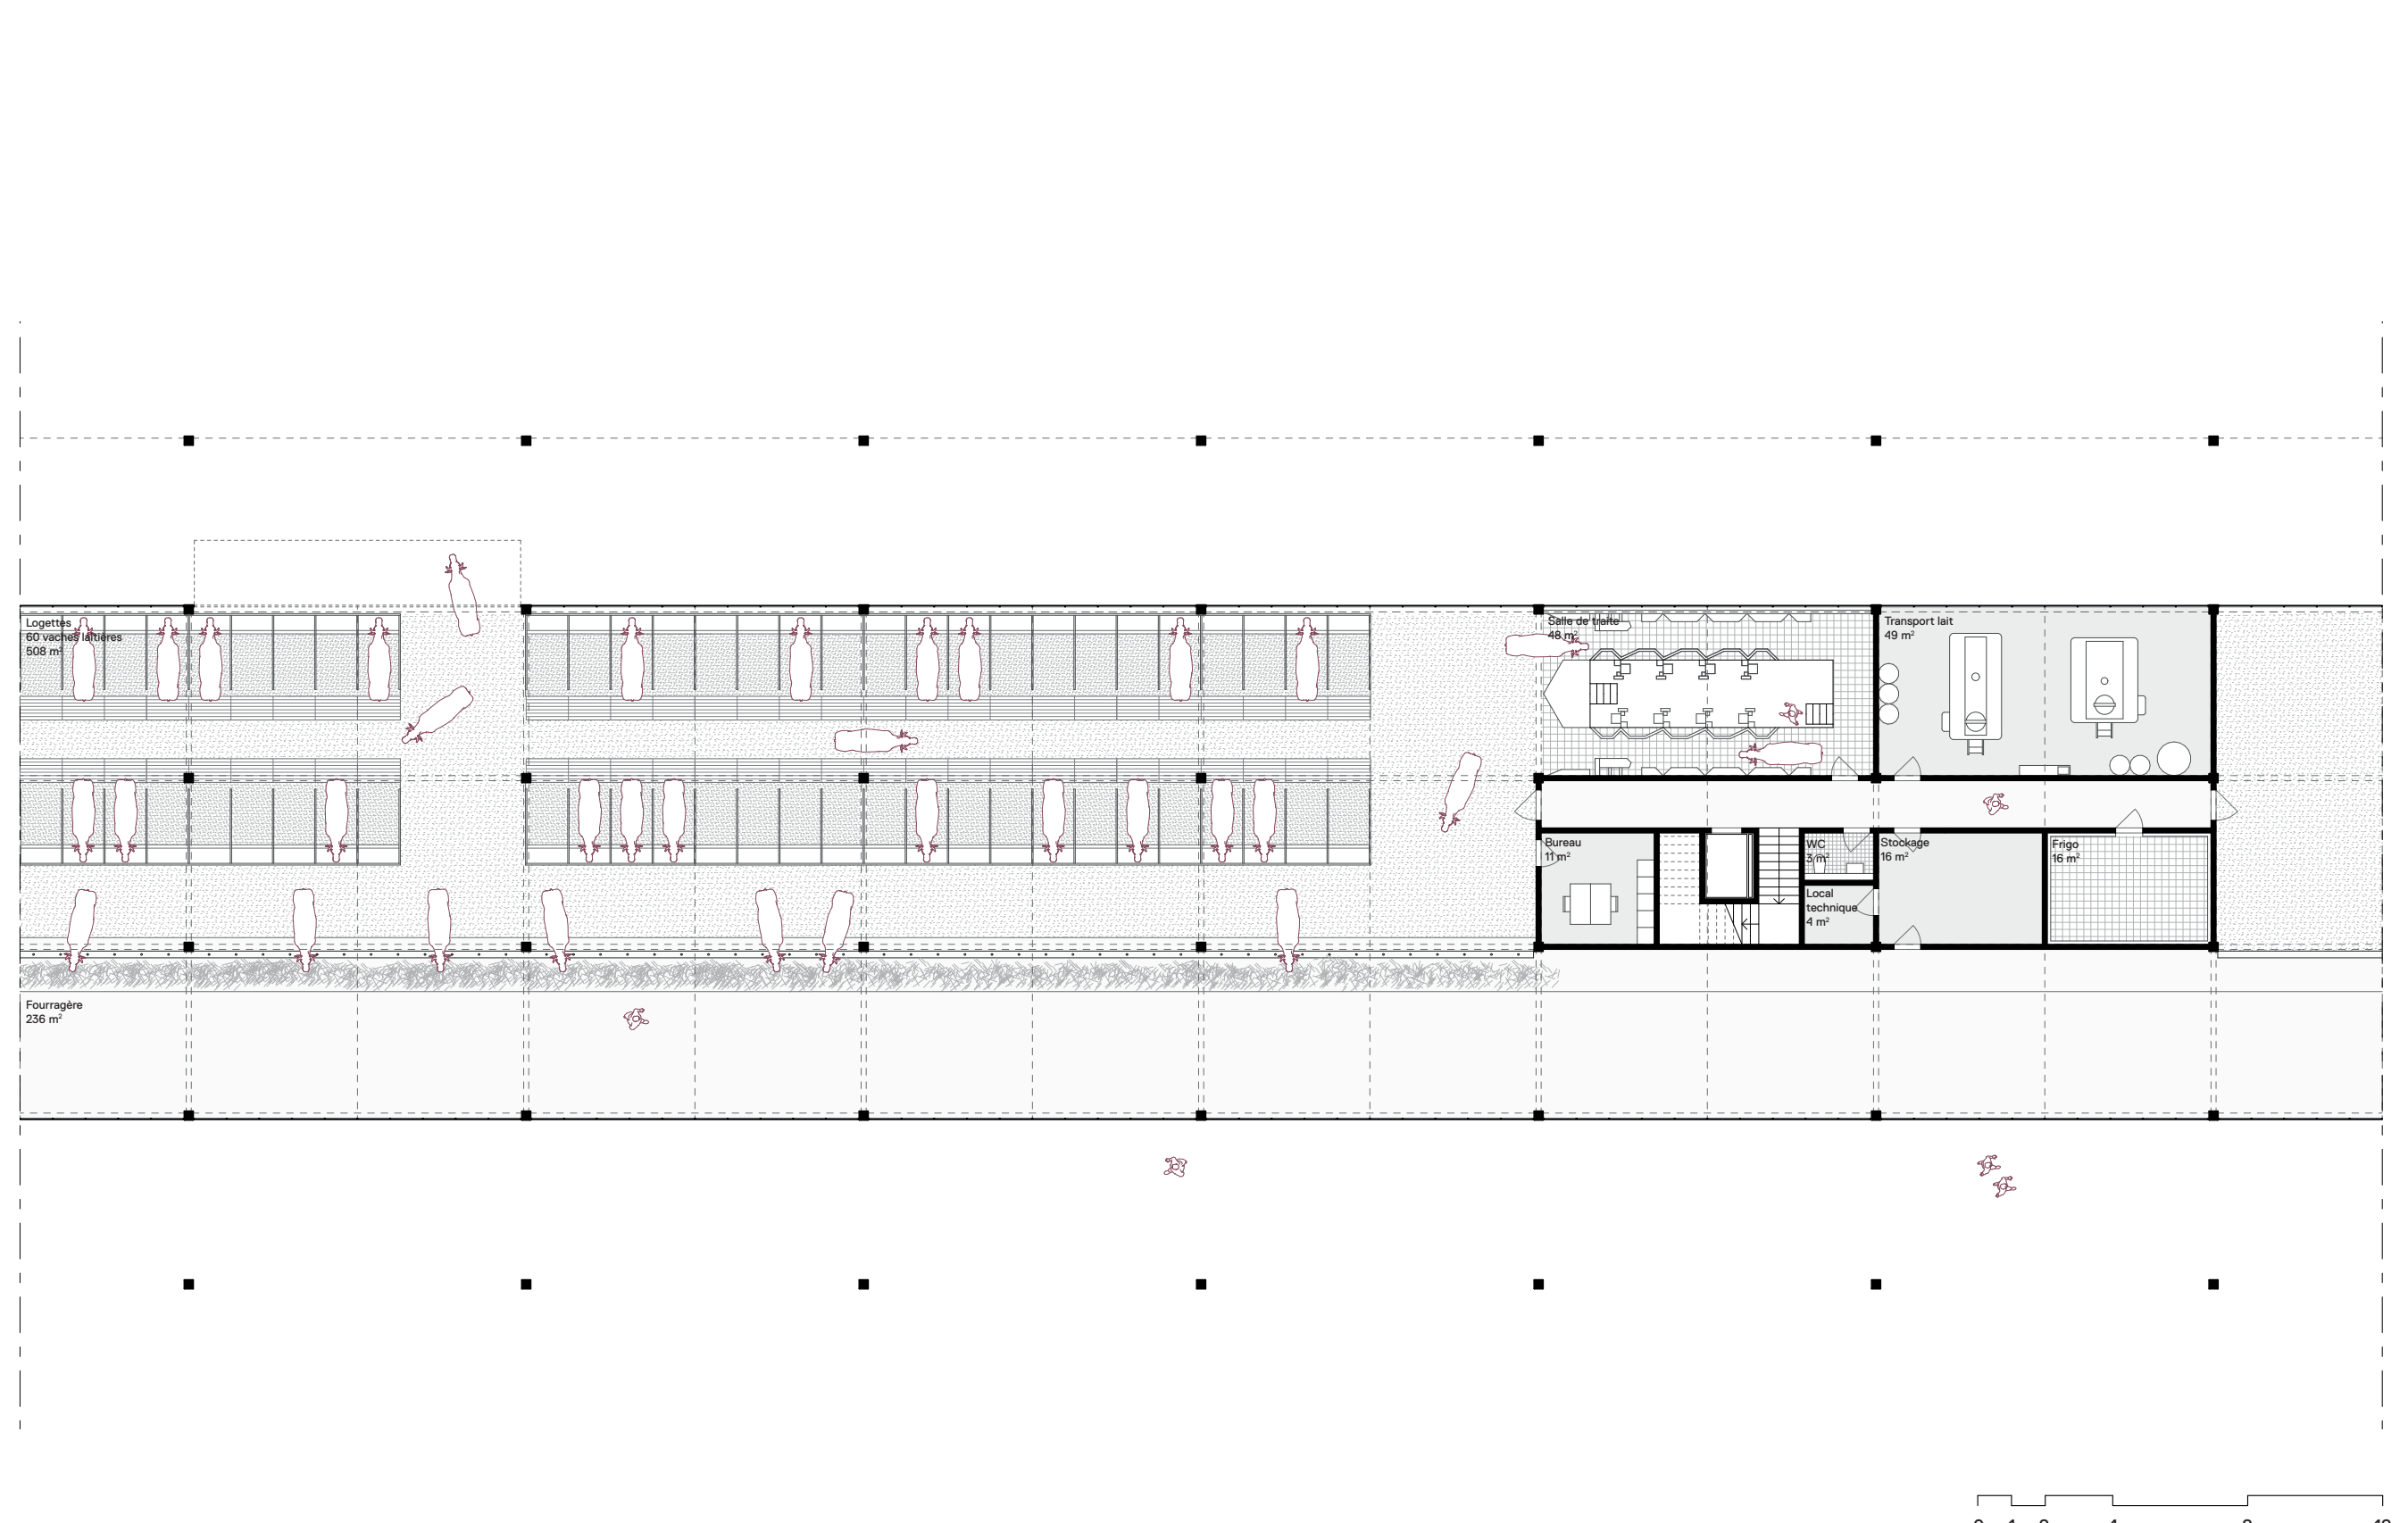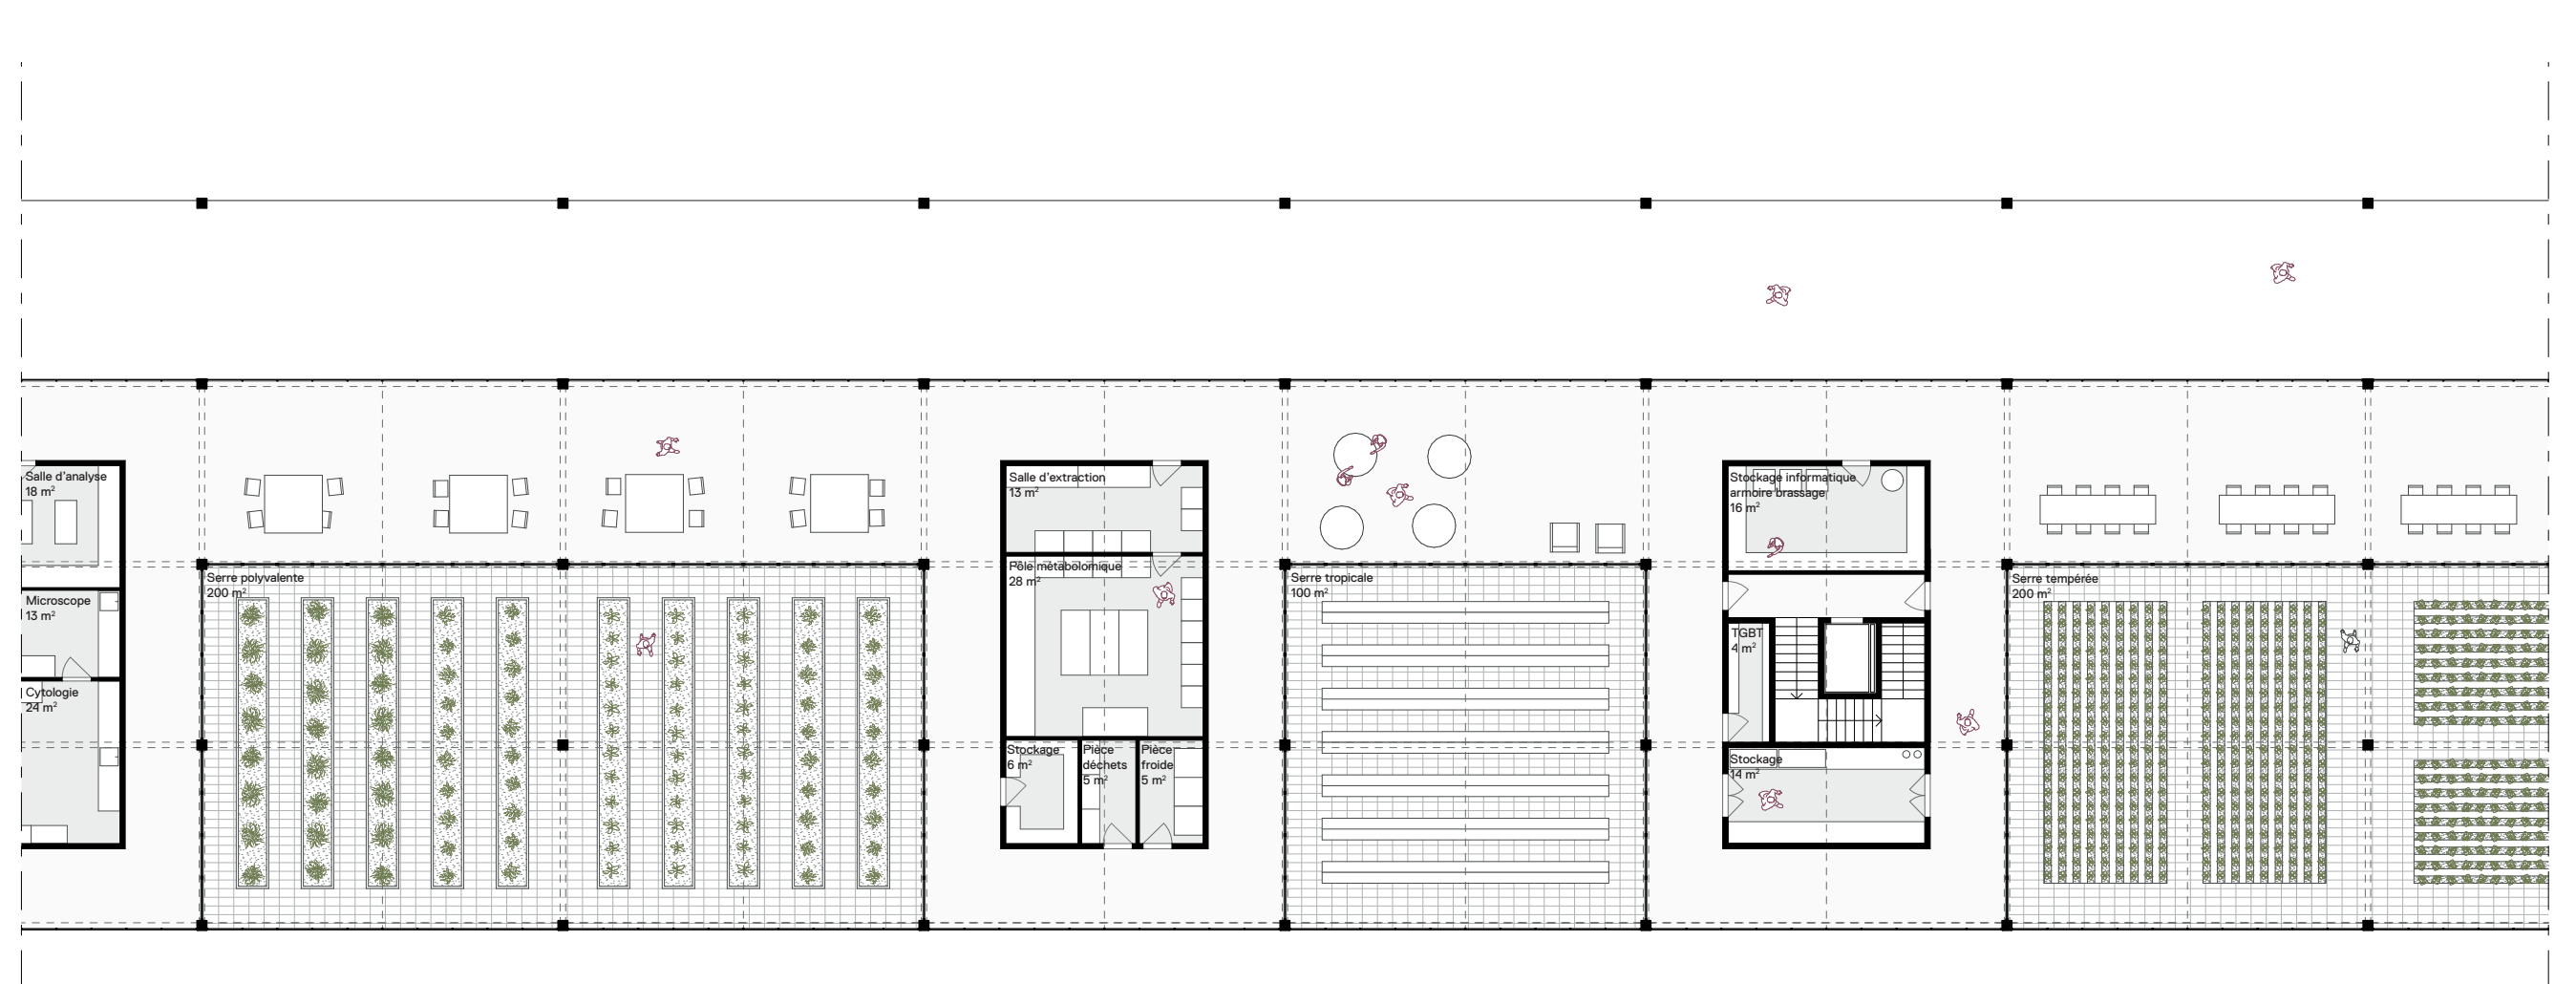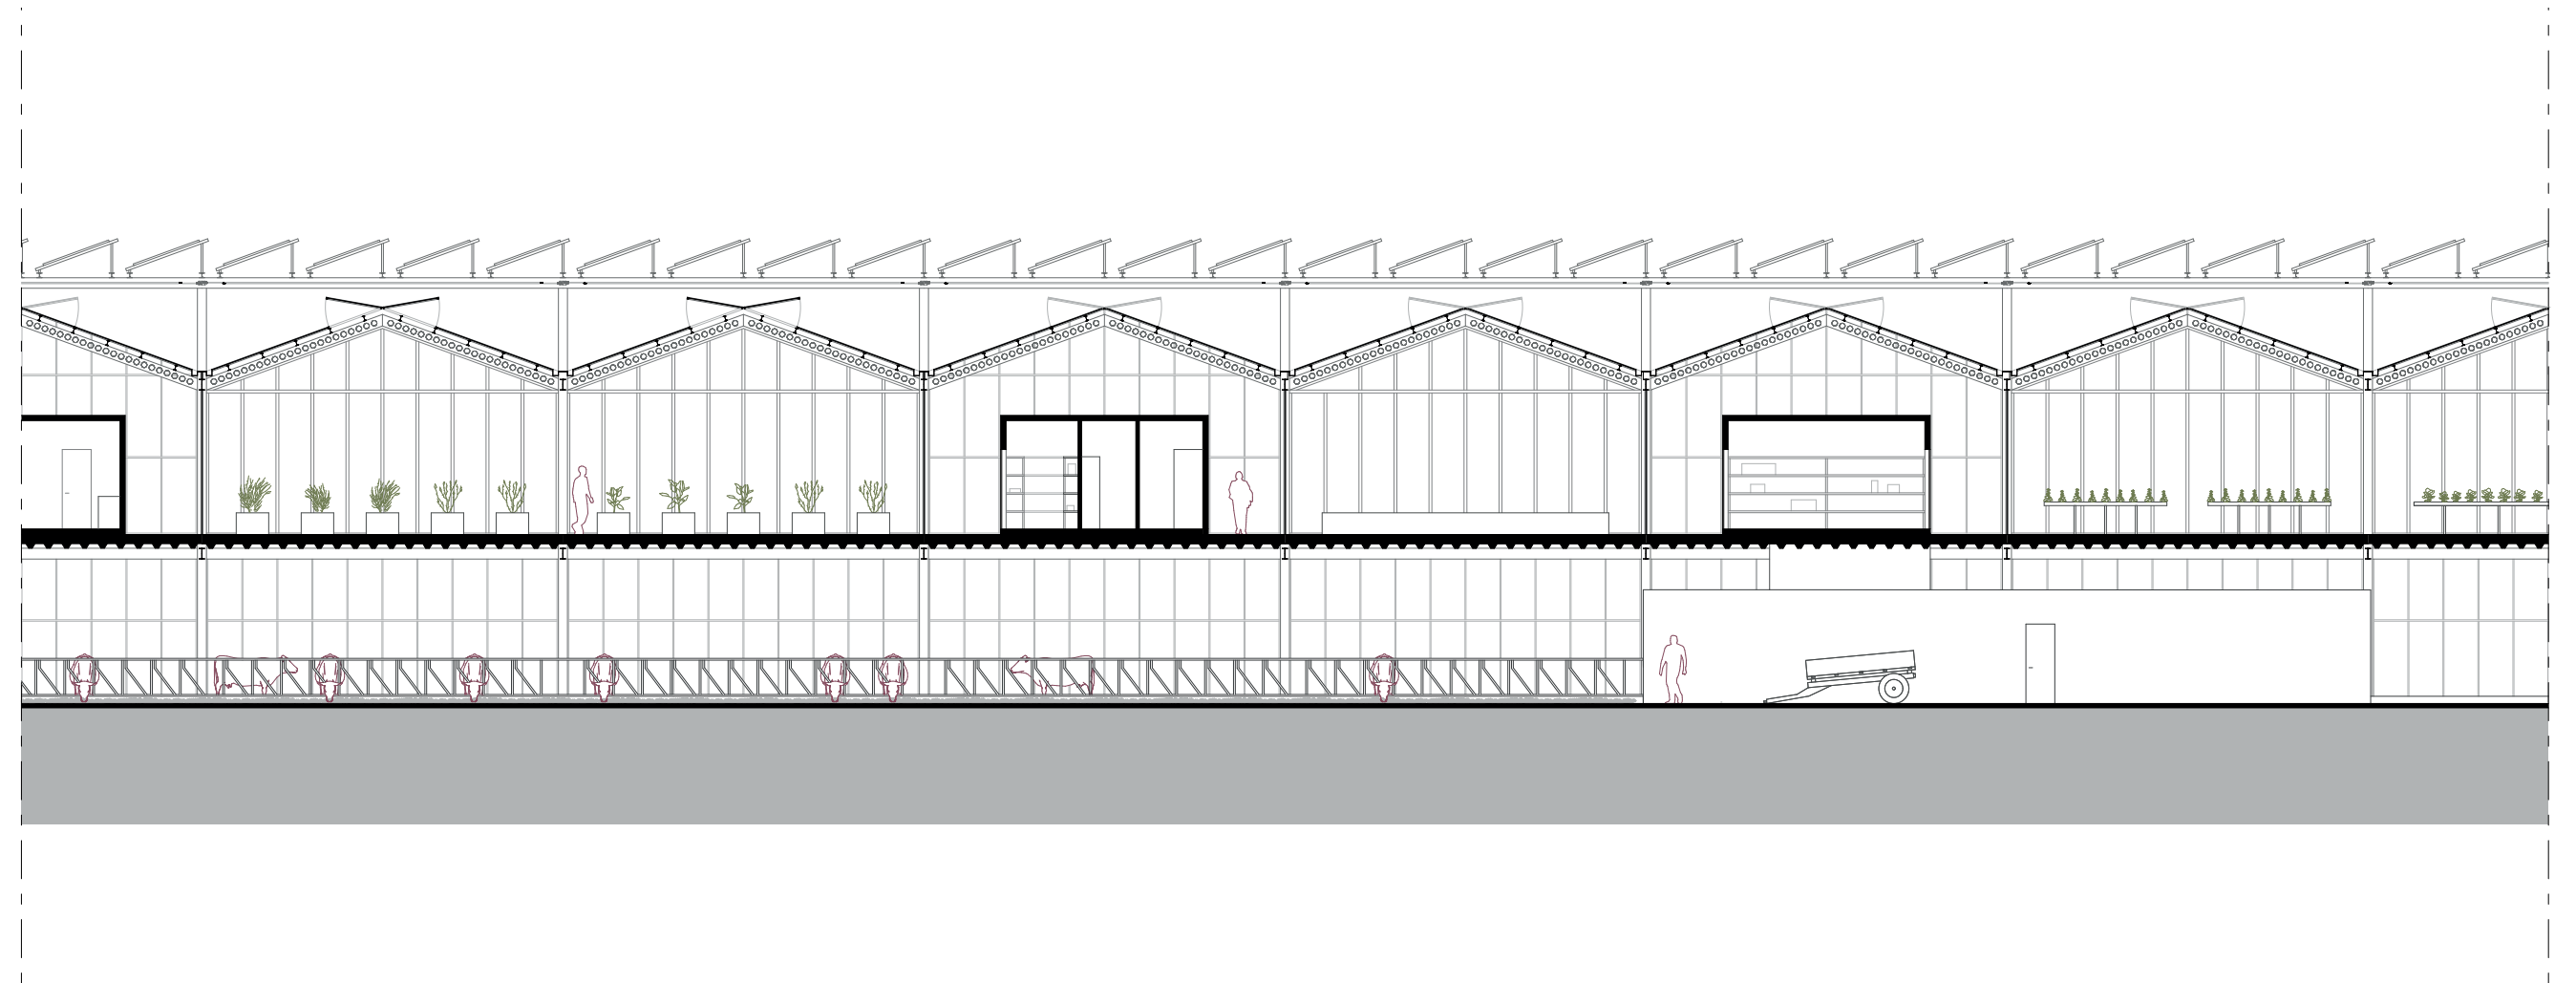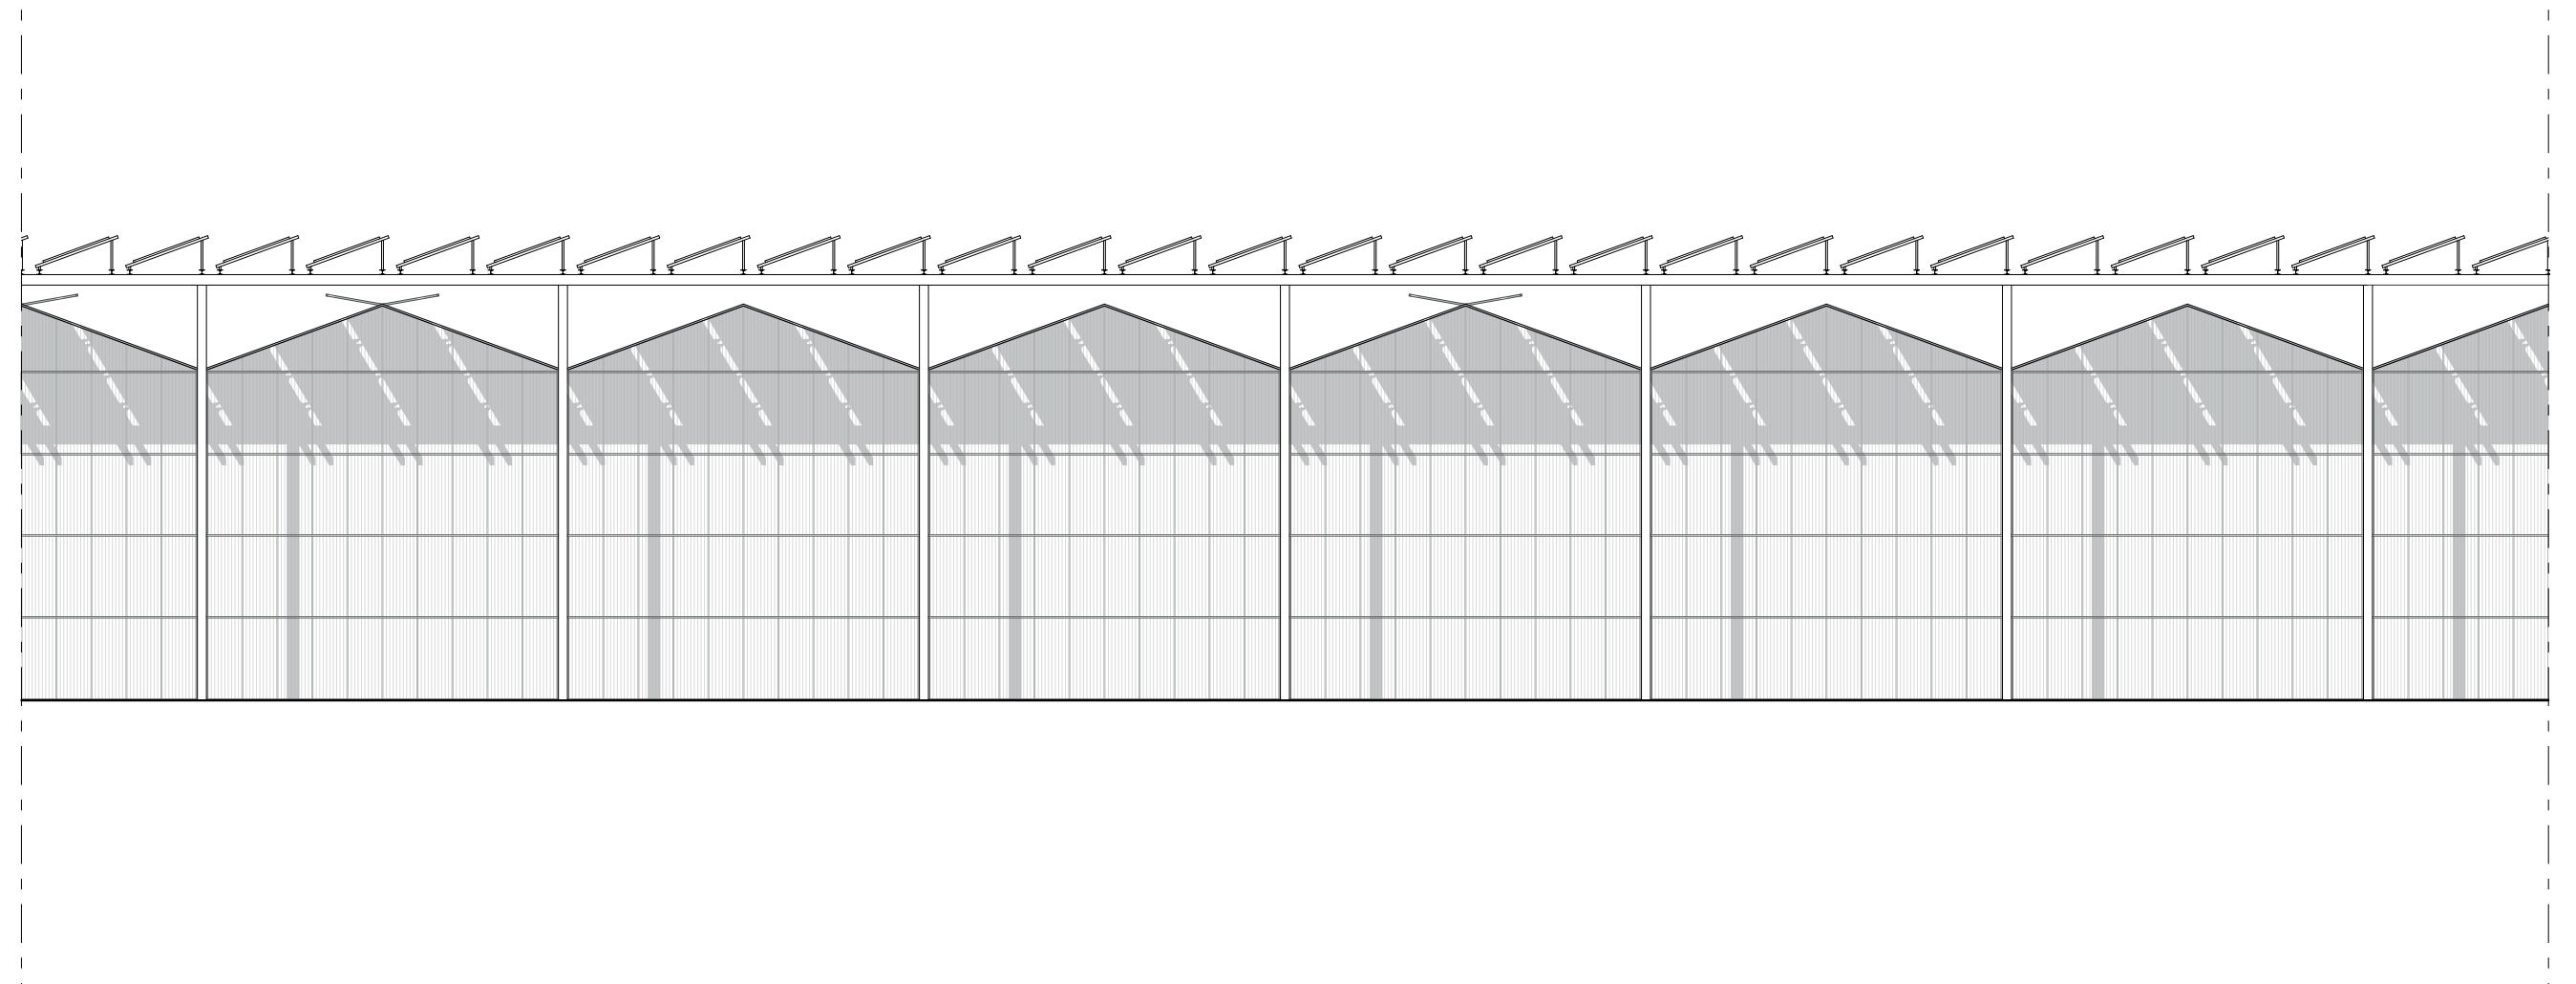

PLAN RDC - 1/200

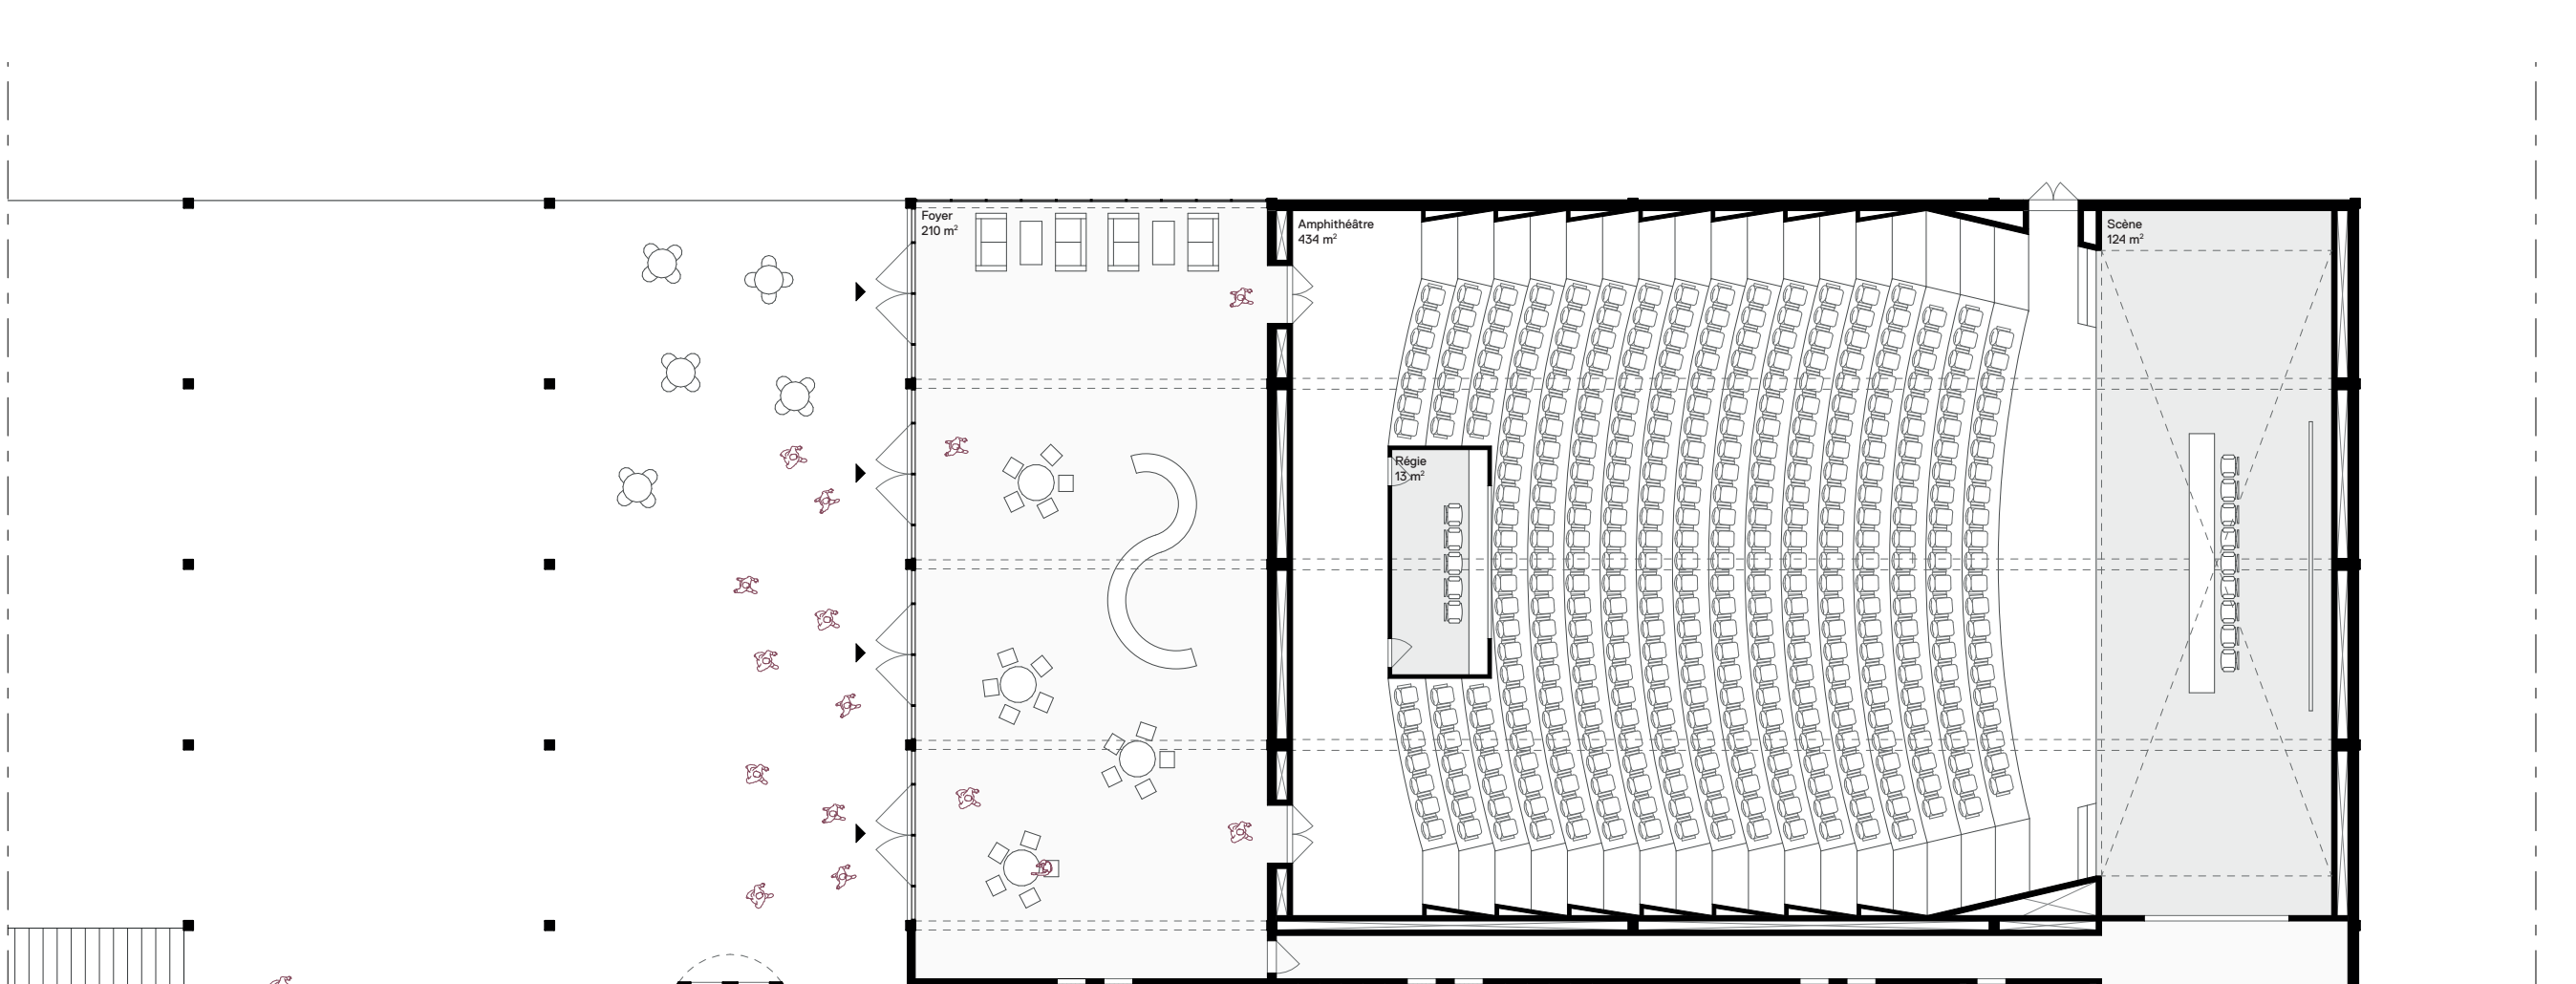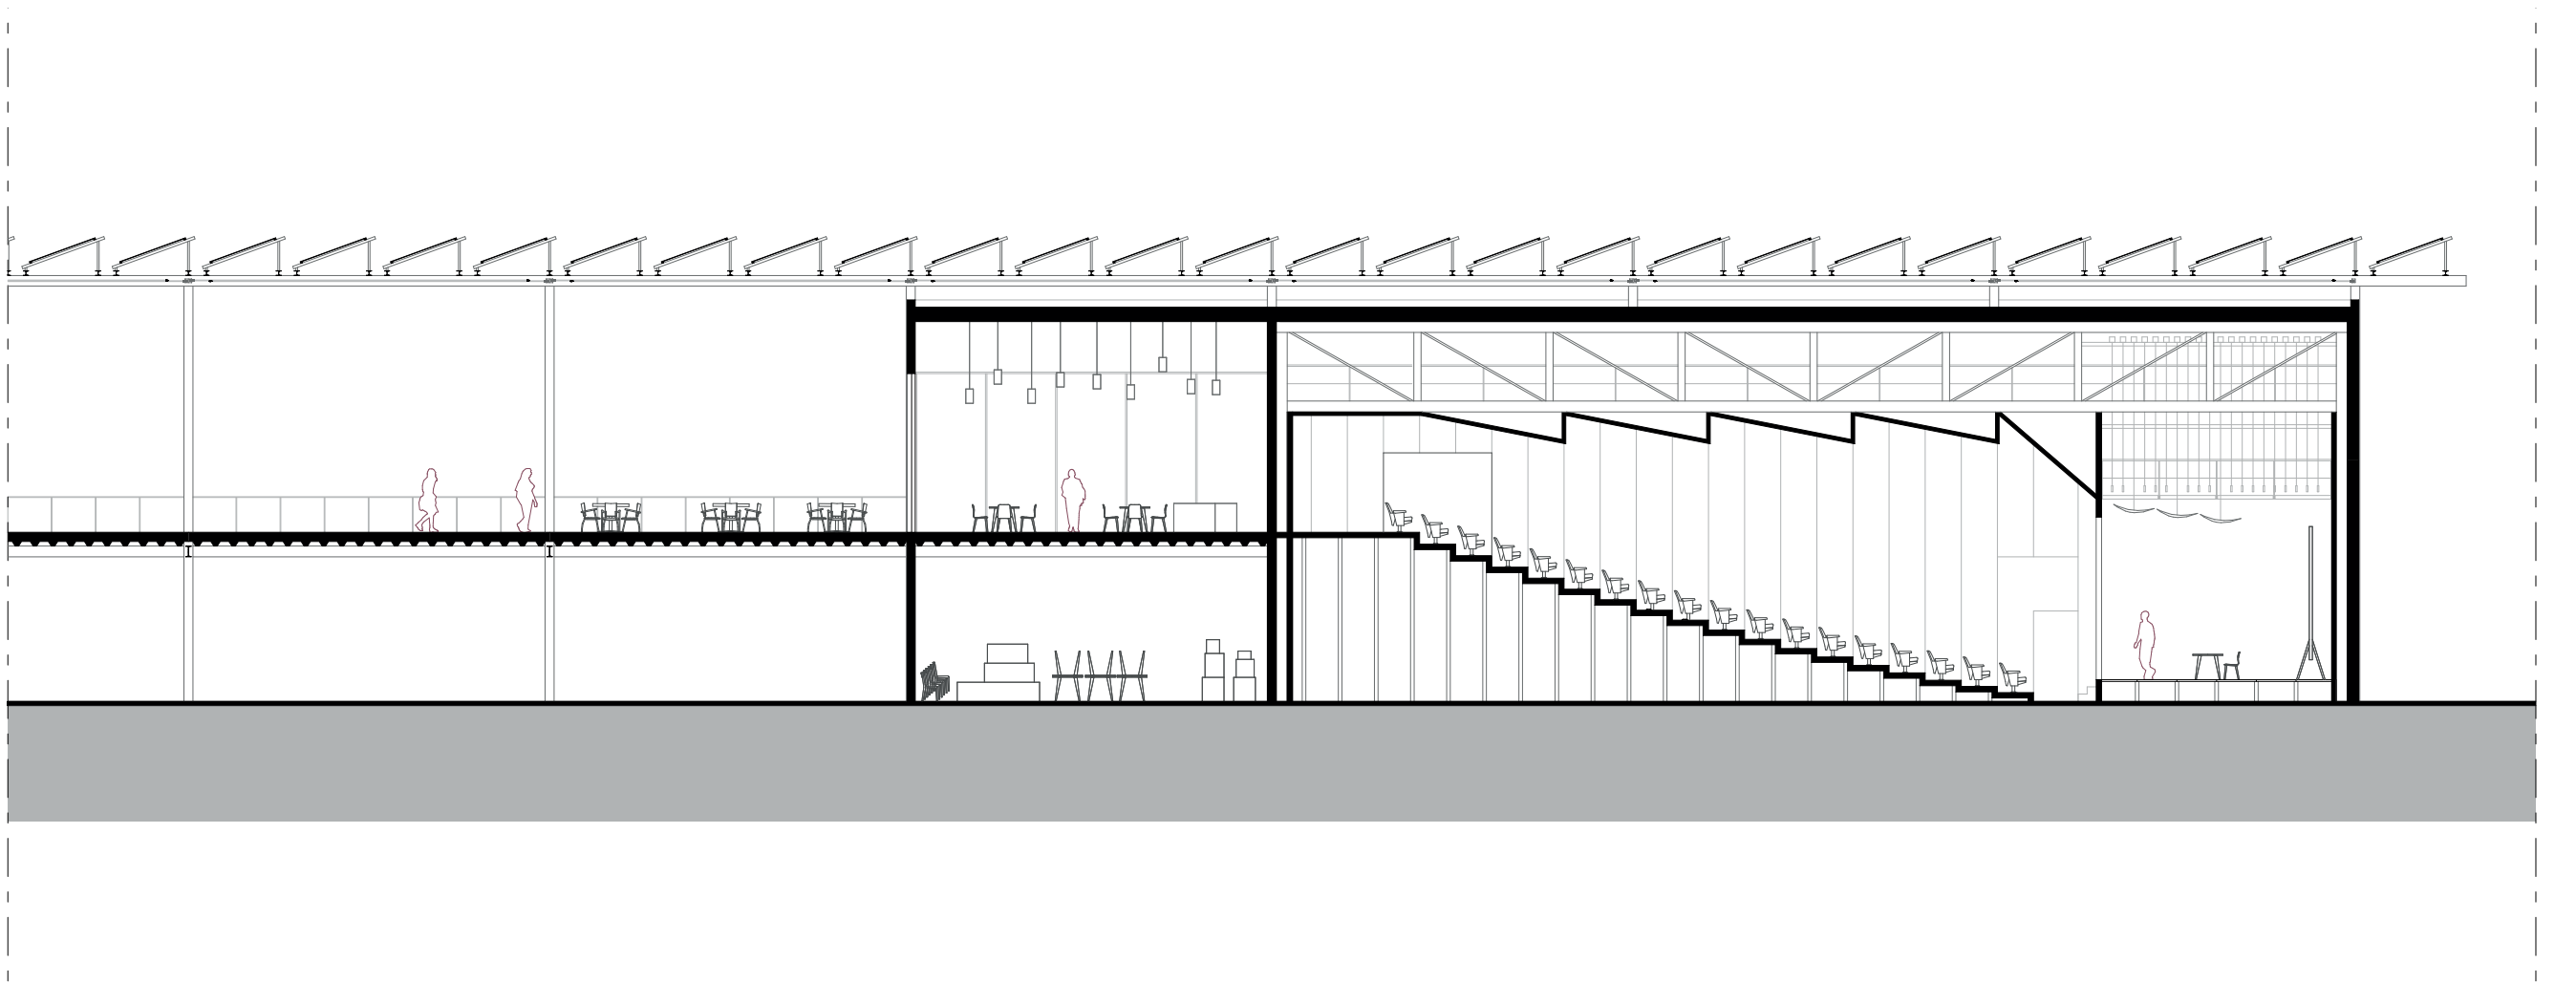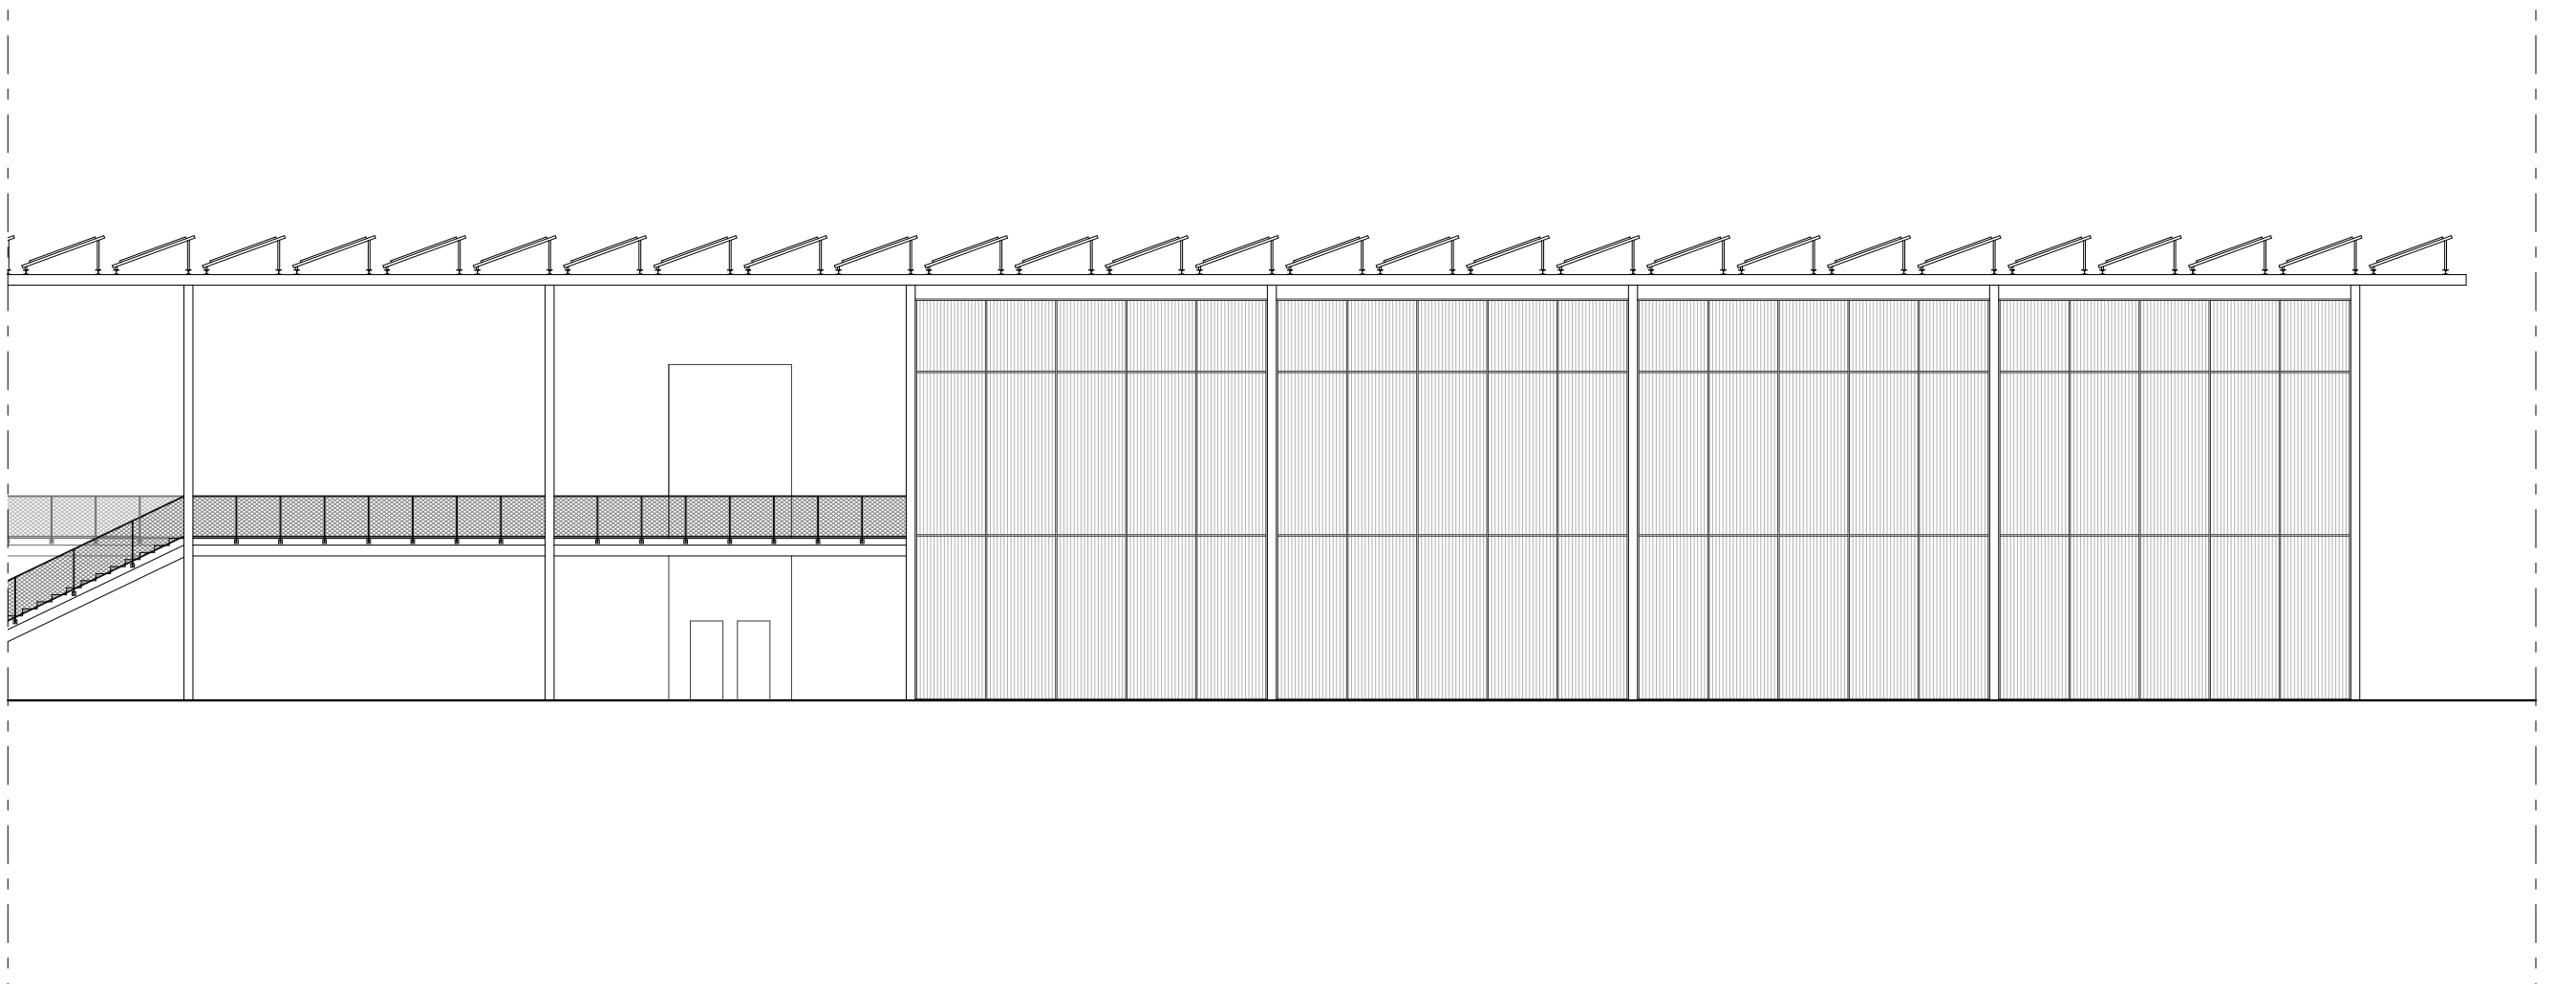

PLAN RDC - 1/200

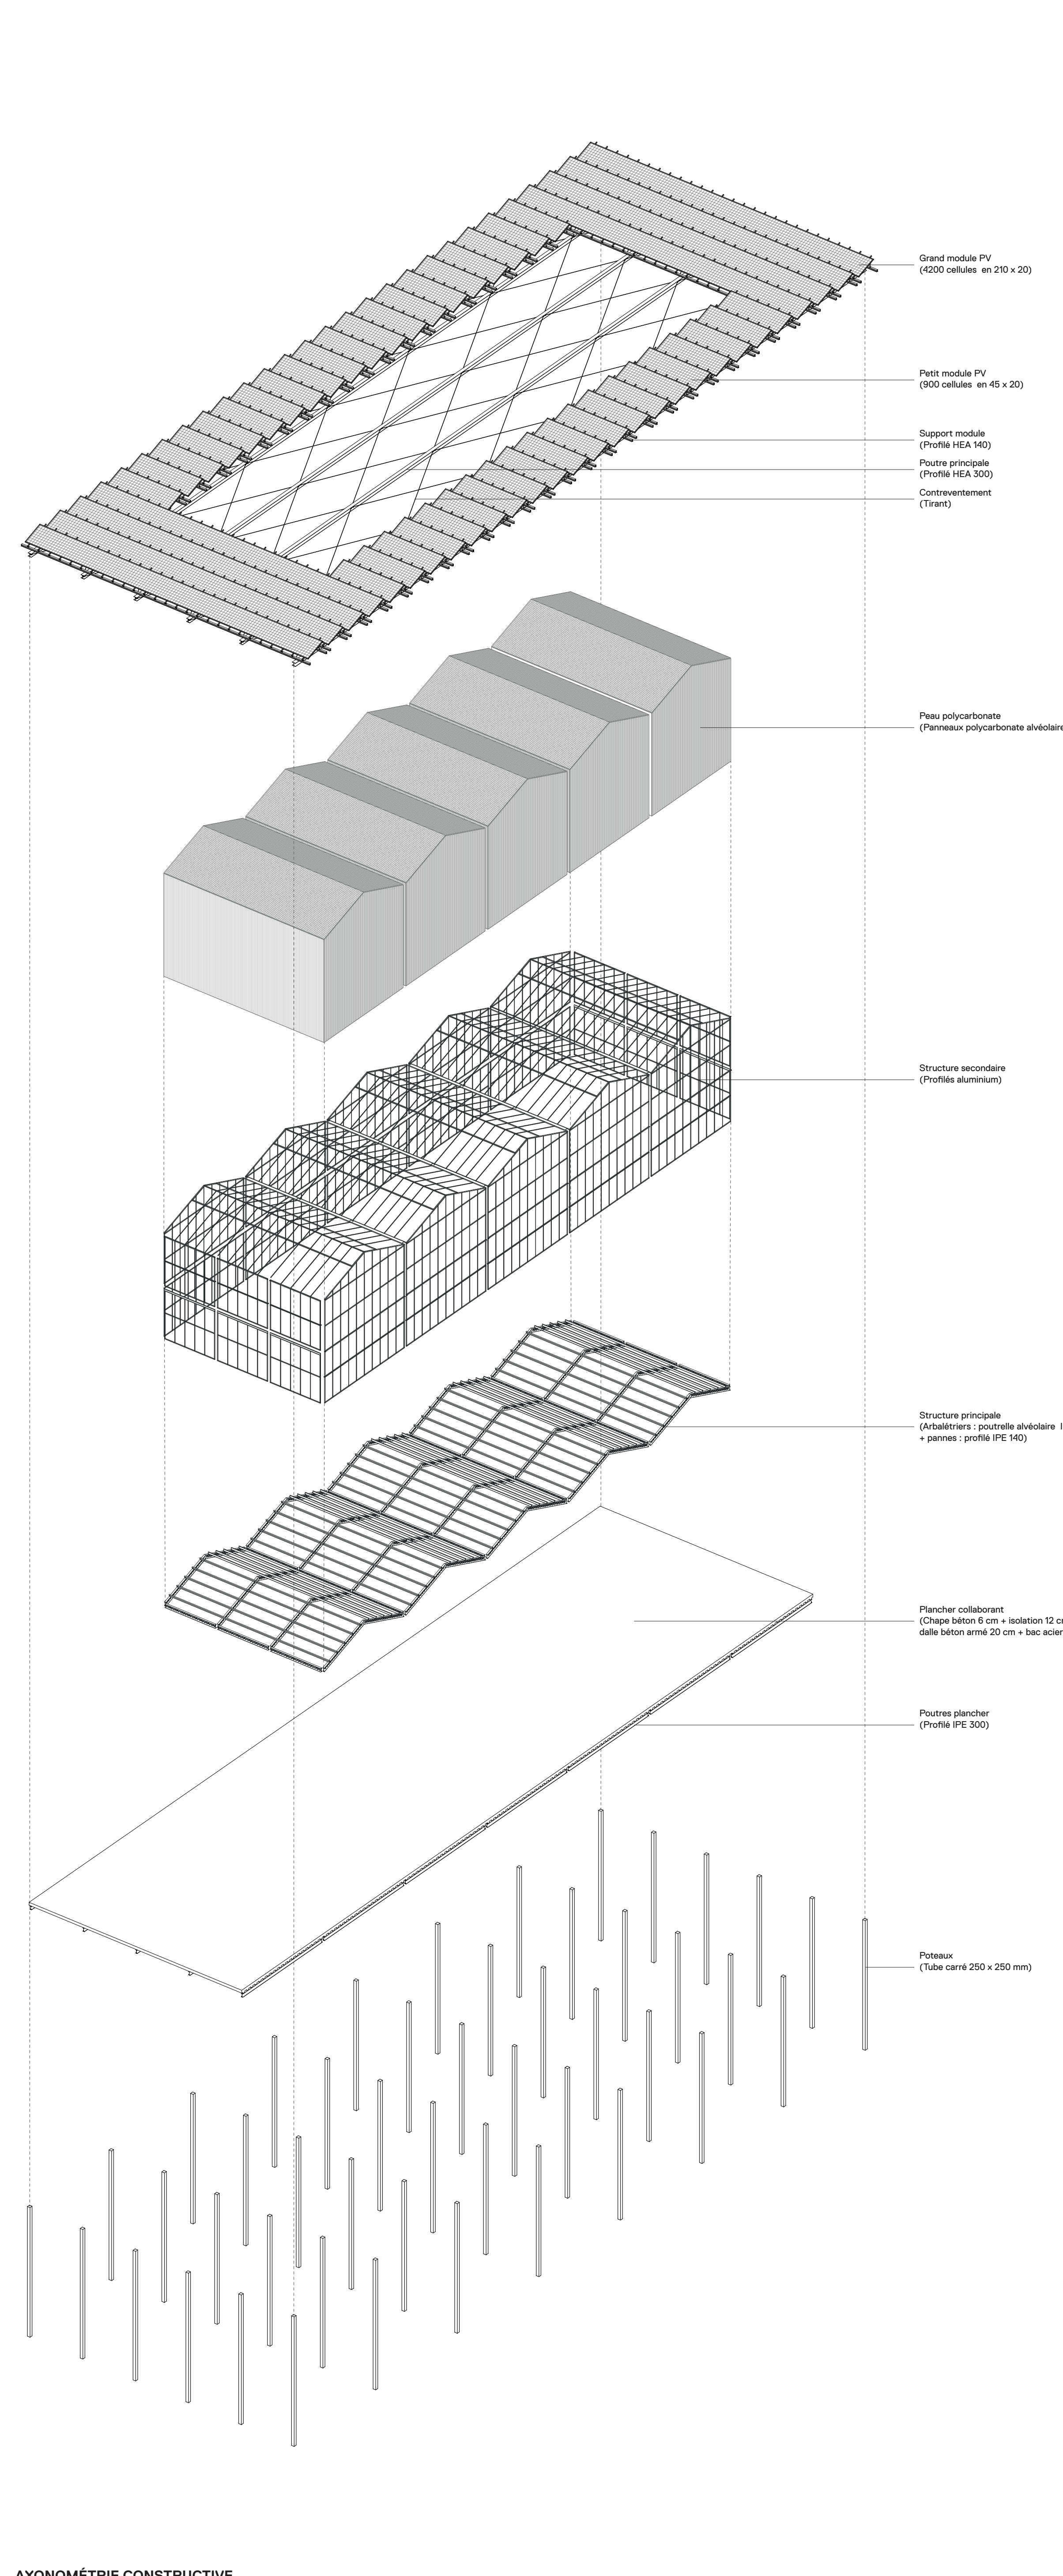

AXONOMETRIE CONSTRUCTIVE