


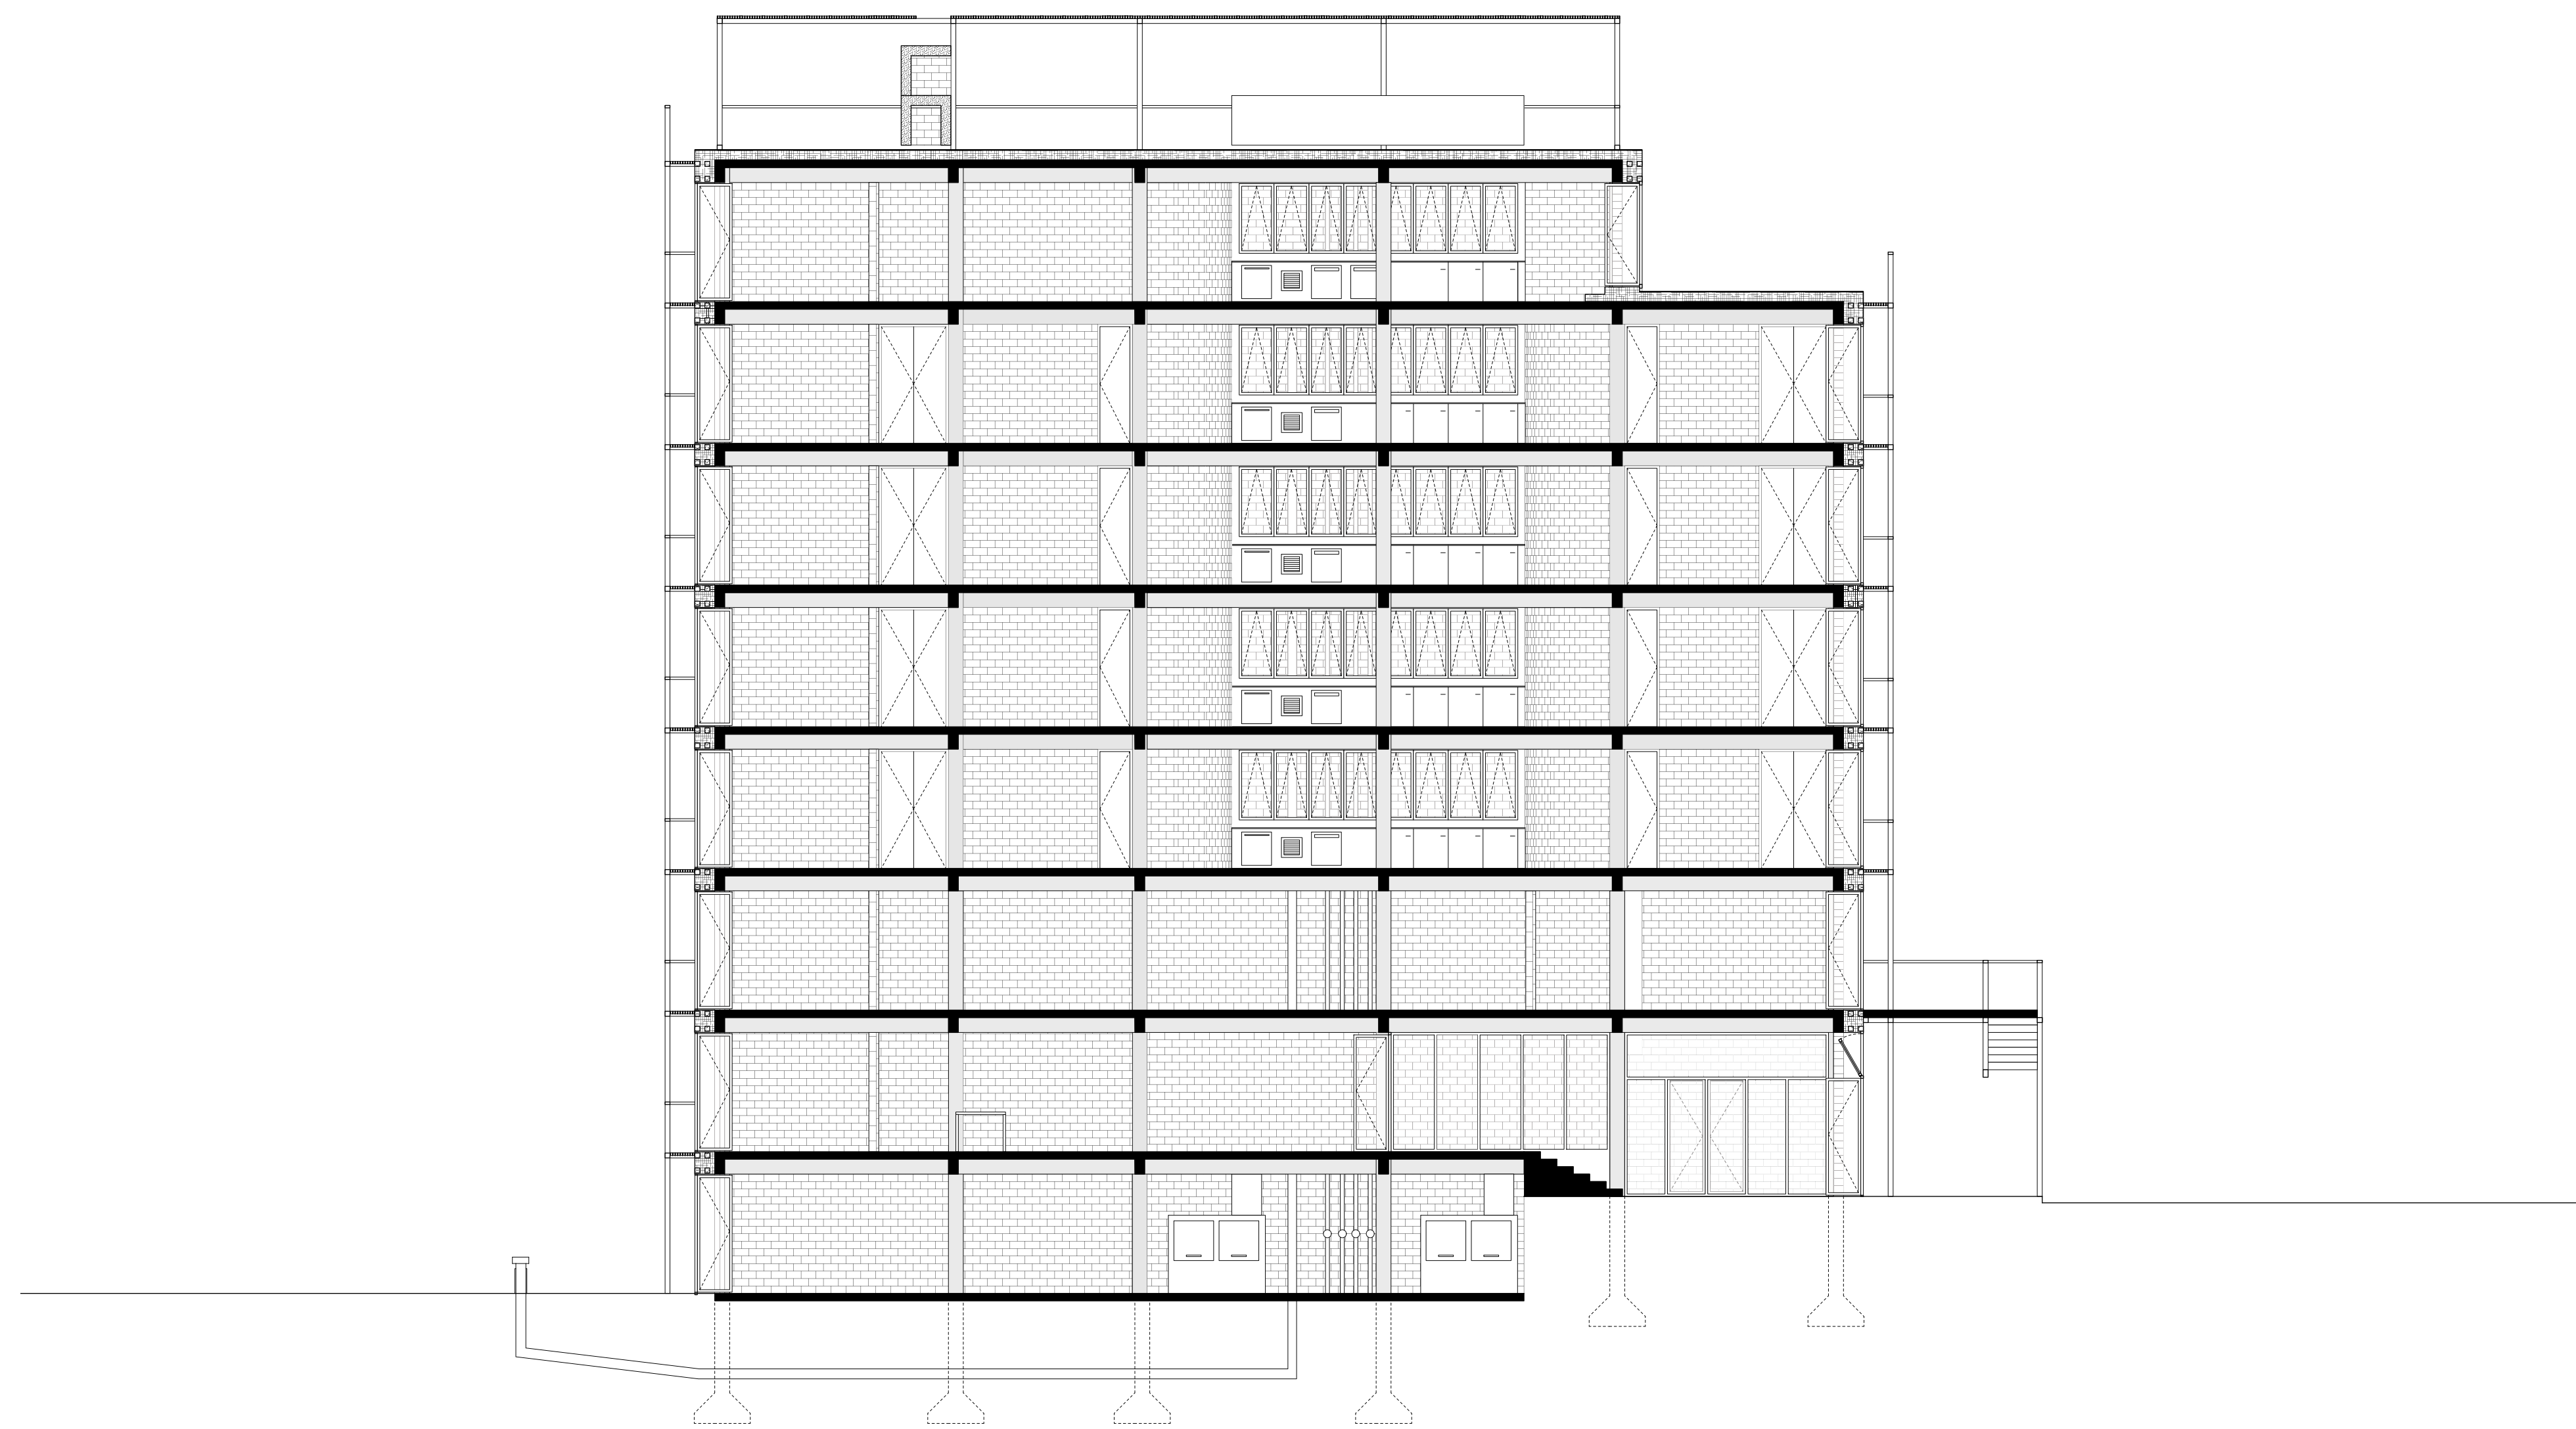


23.
POLYKATOIKIA 0, LONGITUDINAL SECTION (1:100)




31.
EXTERIOR VIEW (G+6)



32.
INTERIOR VIEW (G+N)

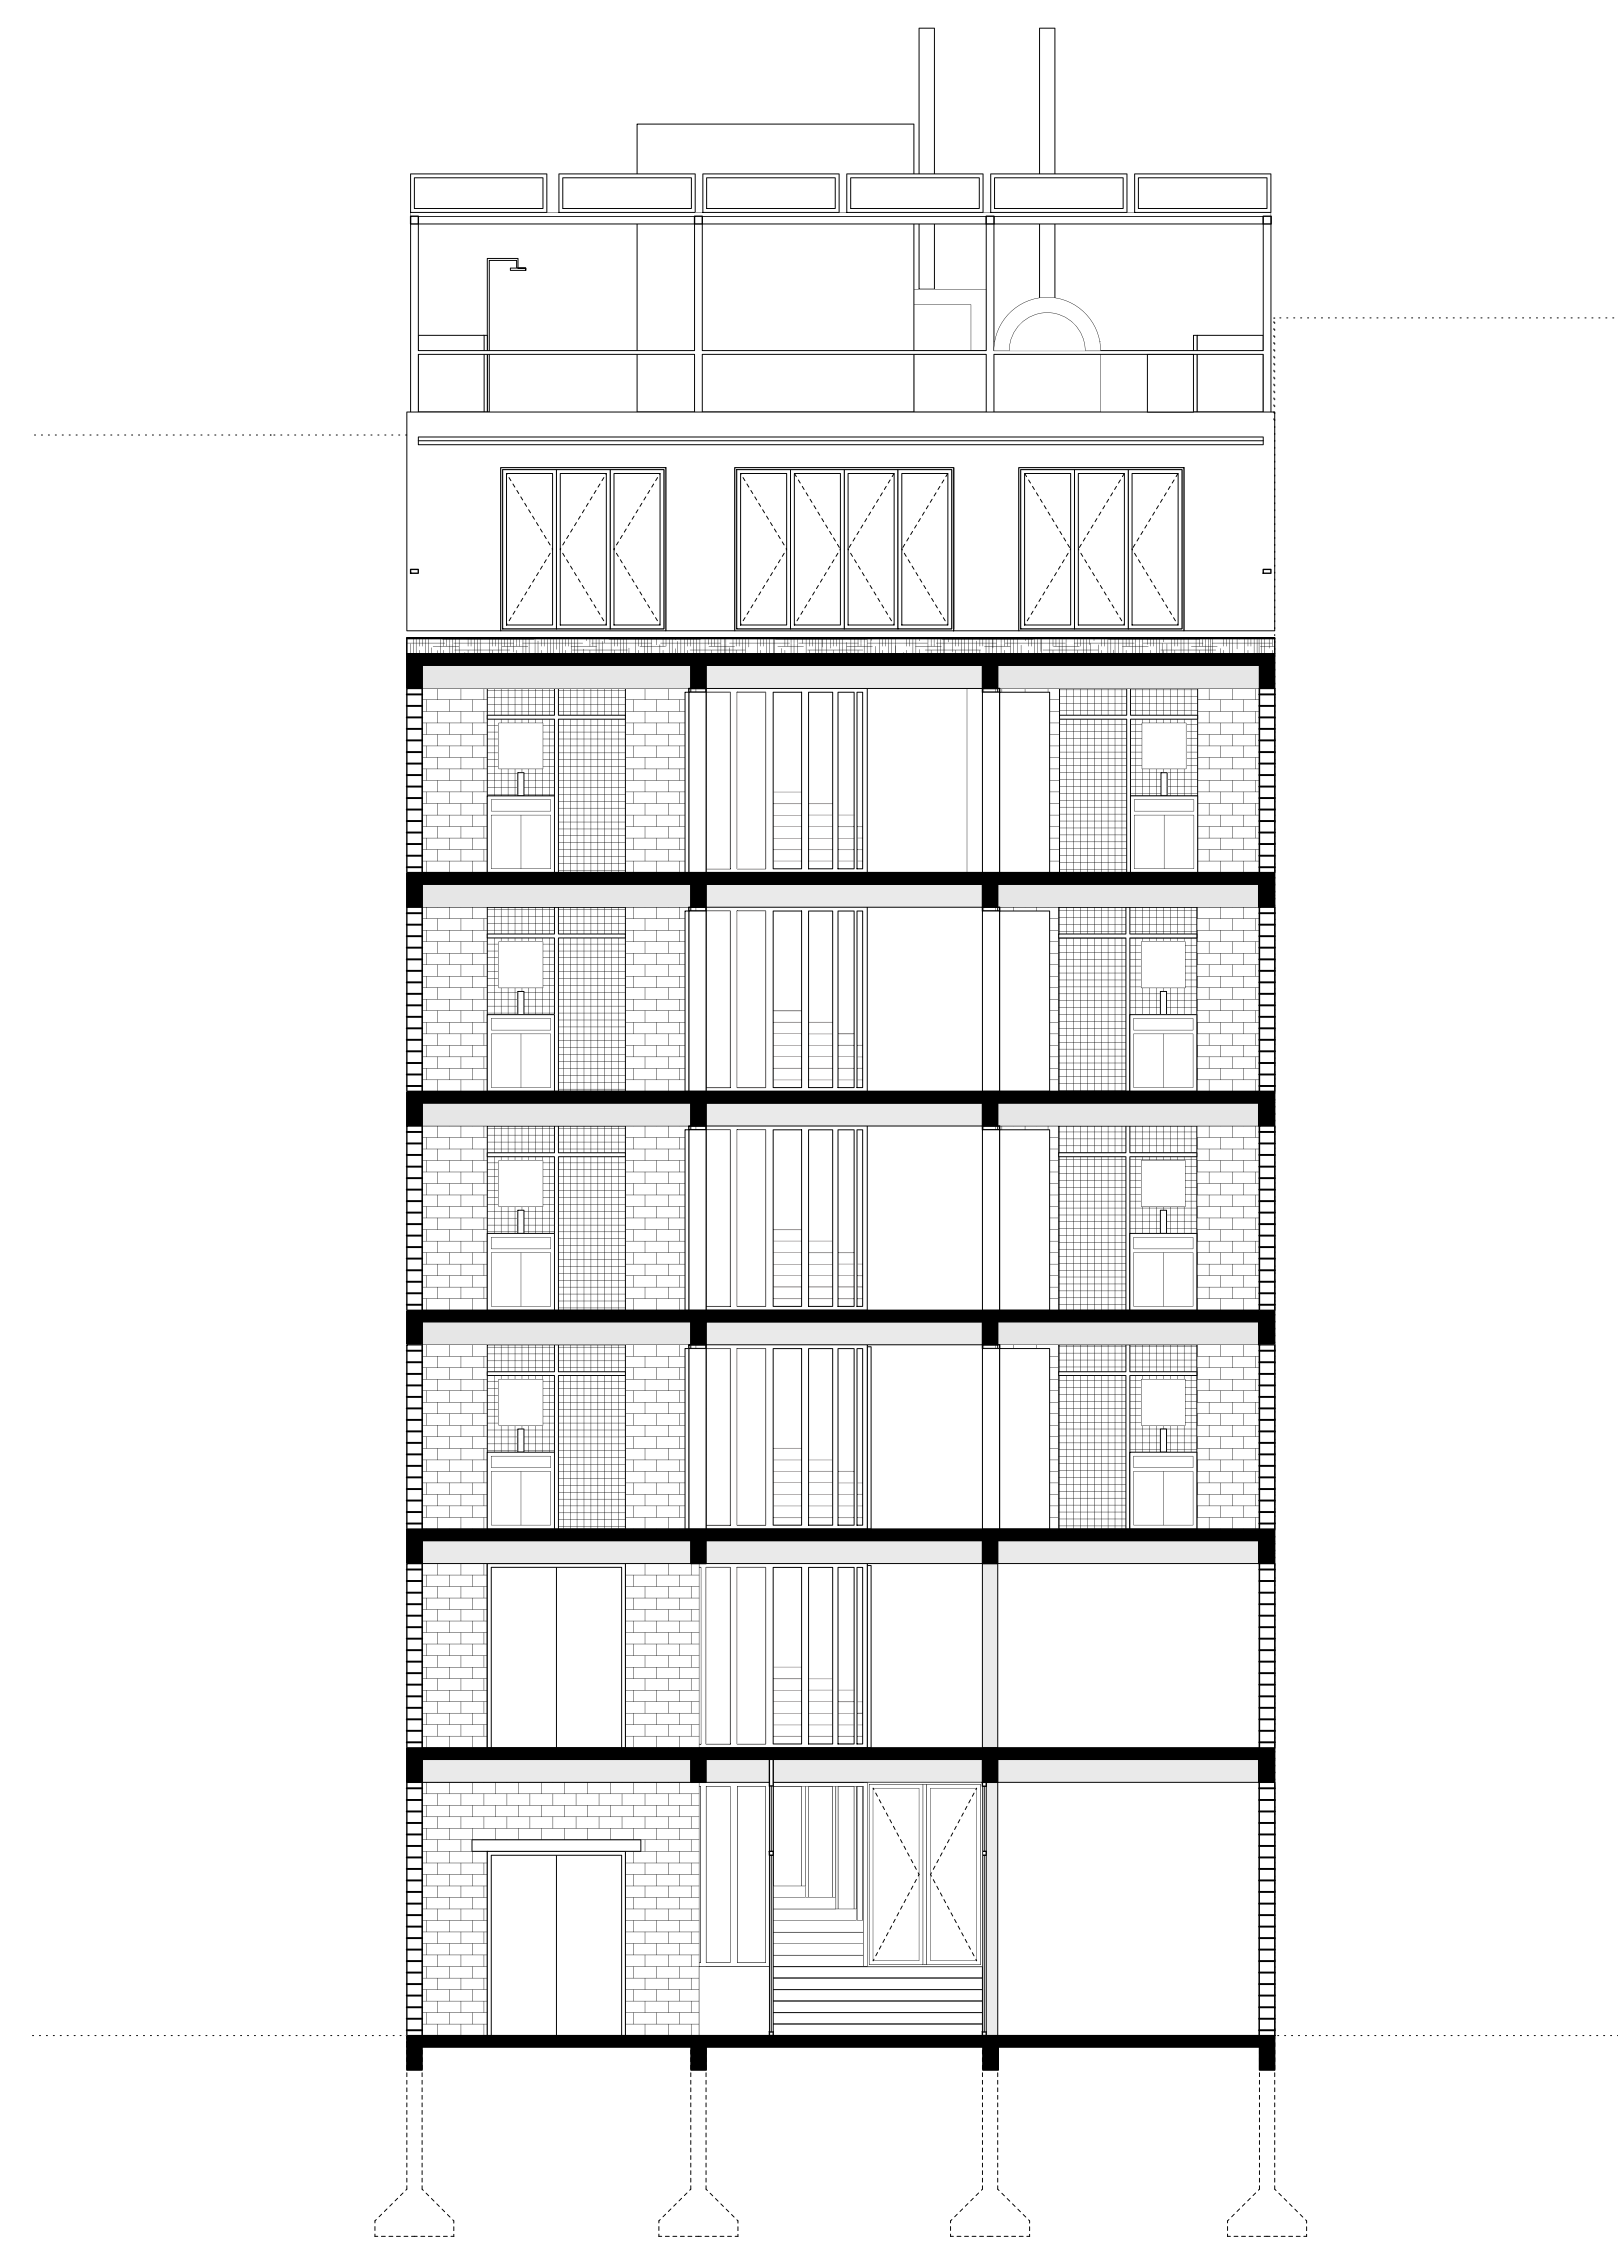

25.
POLYKATOIKIA 0, LATIDUDINAL SECTION A (1:100)

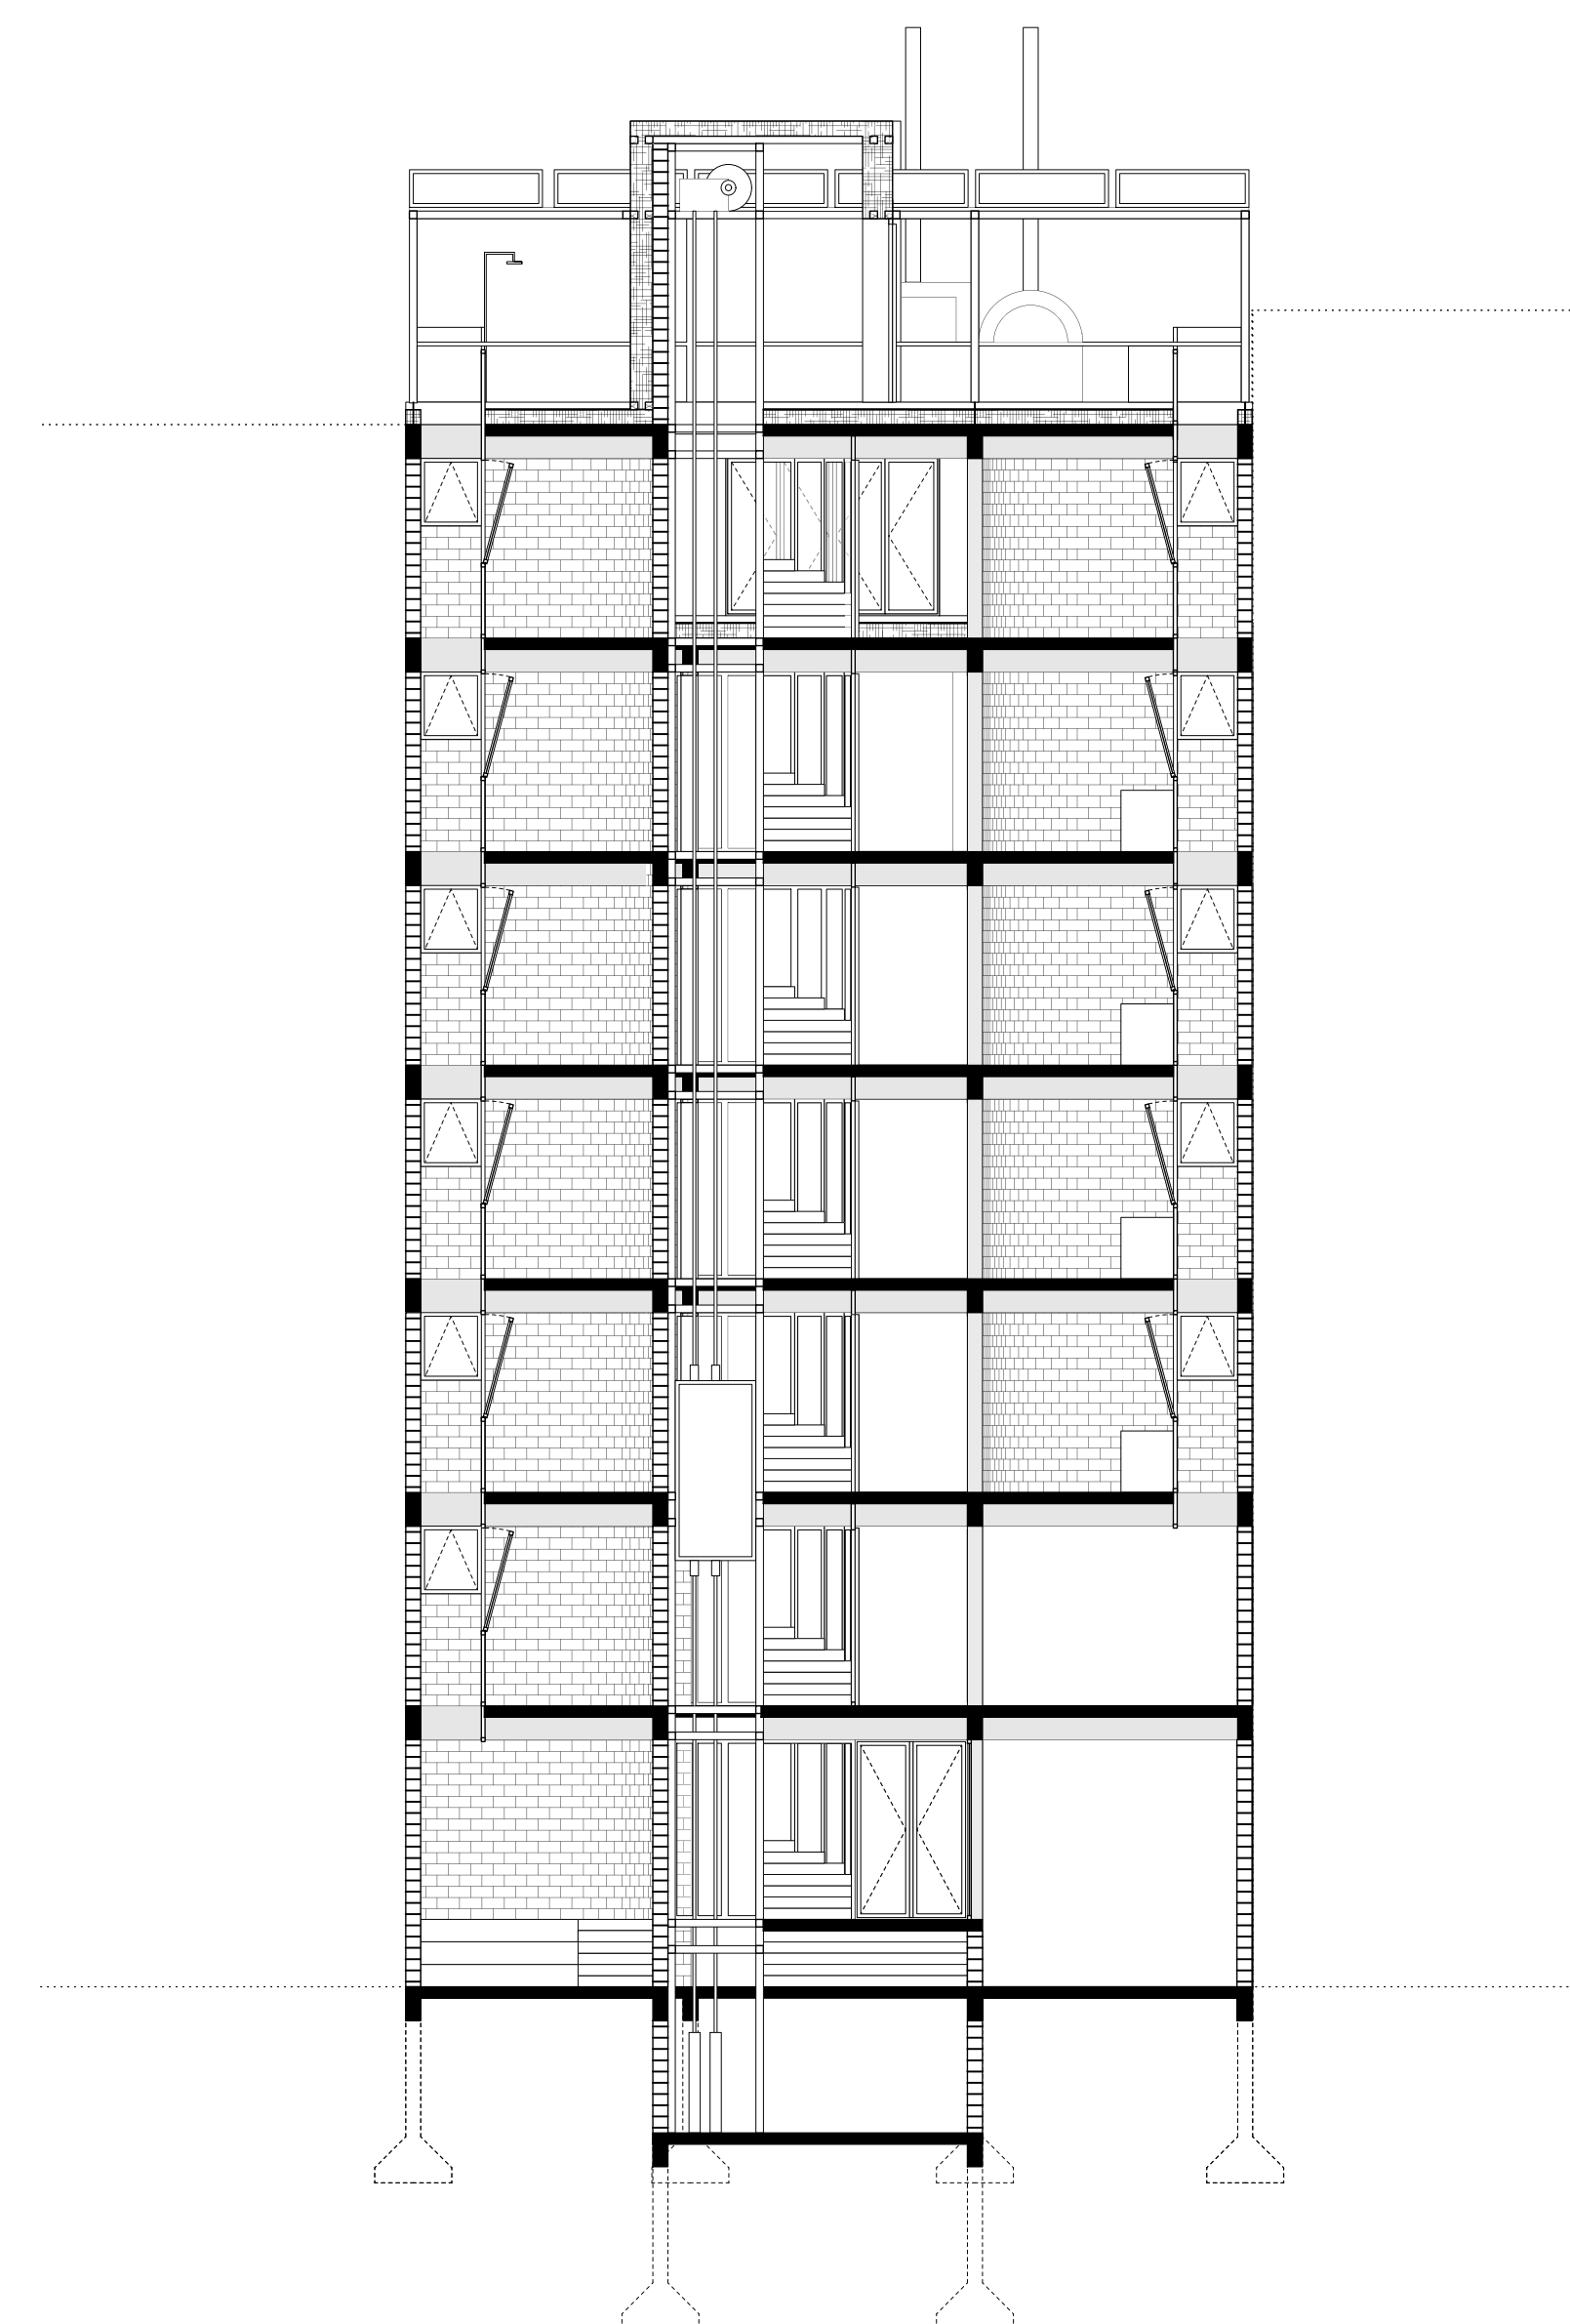

26.
POLYKATOIKIA 0, LATIDUDINAL SECTION B (1:100)



33.
EXTERIOR VIEW (G+1)



34.
INTERIOR VIEW (G+N)