HOUSING BAR'S NORTH ELEVATION 1:50

HOUSING BAR'S NORTH-SOUTH SECTION 1:50

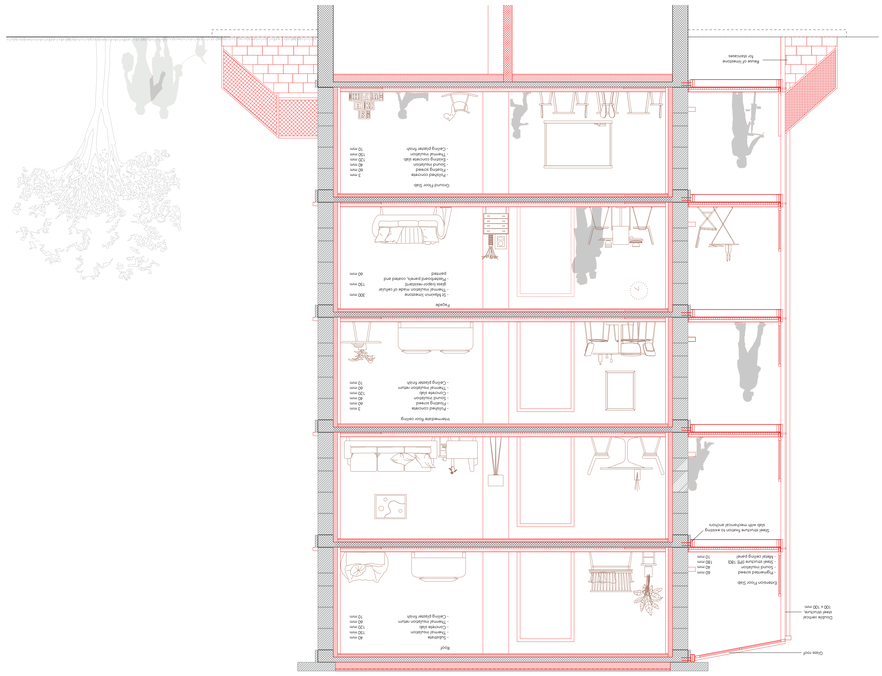

INTERIOR VIEW - PAVILLION

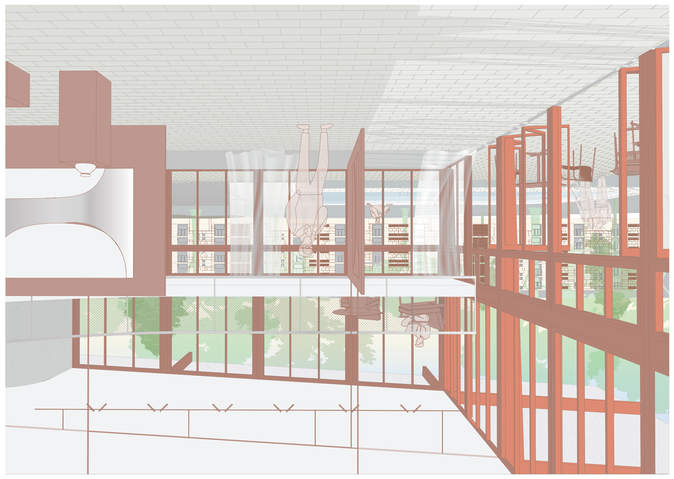

INTERIOR VIEW - CROSSING SPACE

PAVILLION'S EAST FACADE 1:50

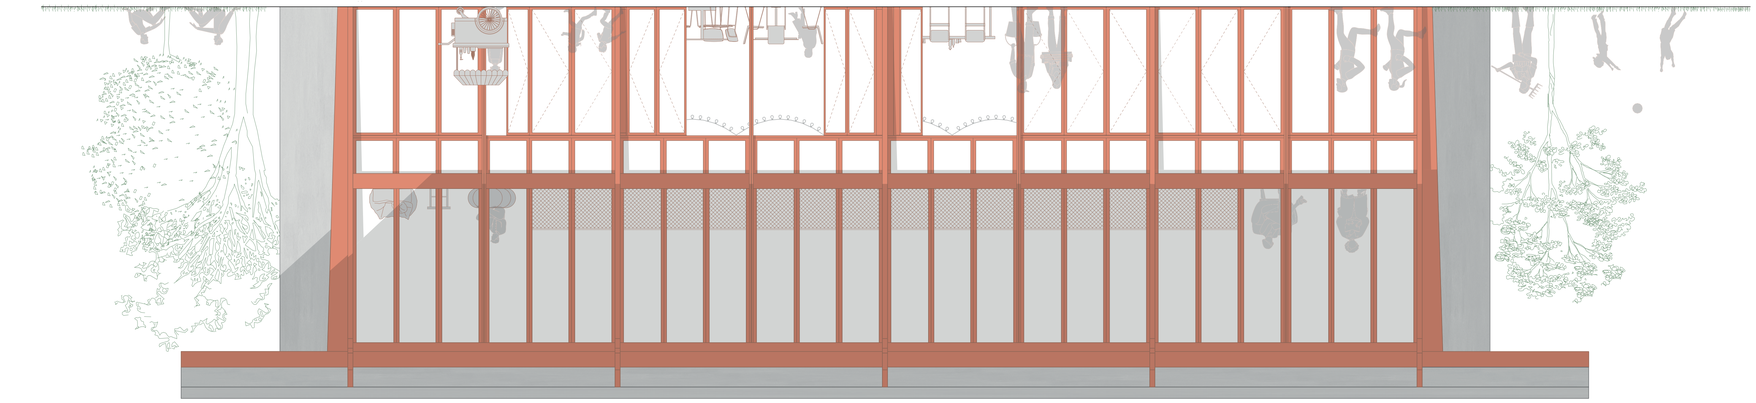

INTERIOR VIEW - COURSIVE SPACE

WEST-EAST PAVILLION SECTION 1:50