


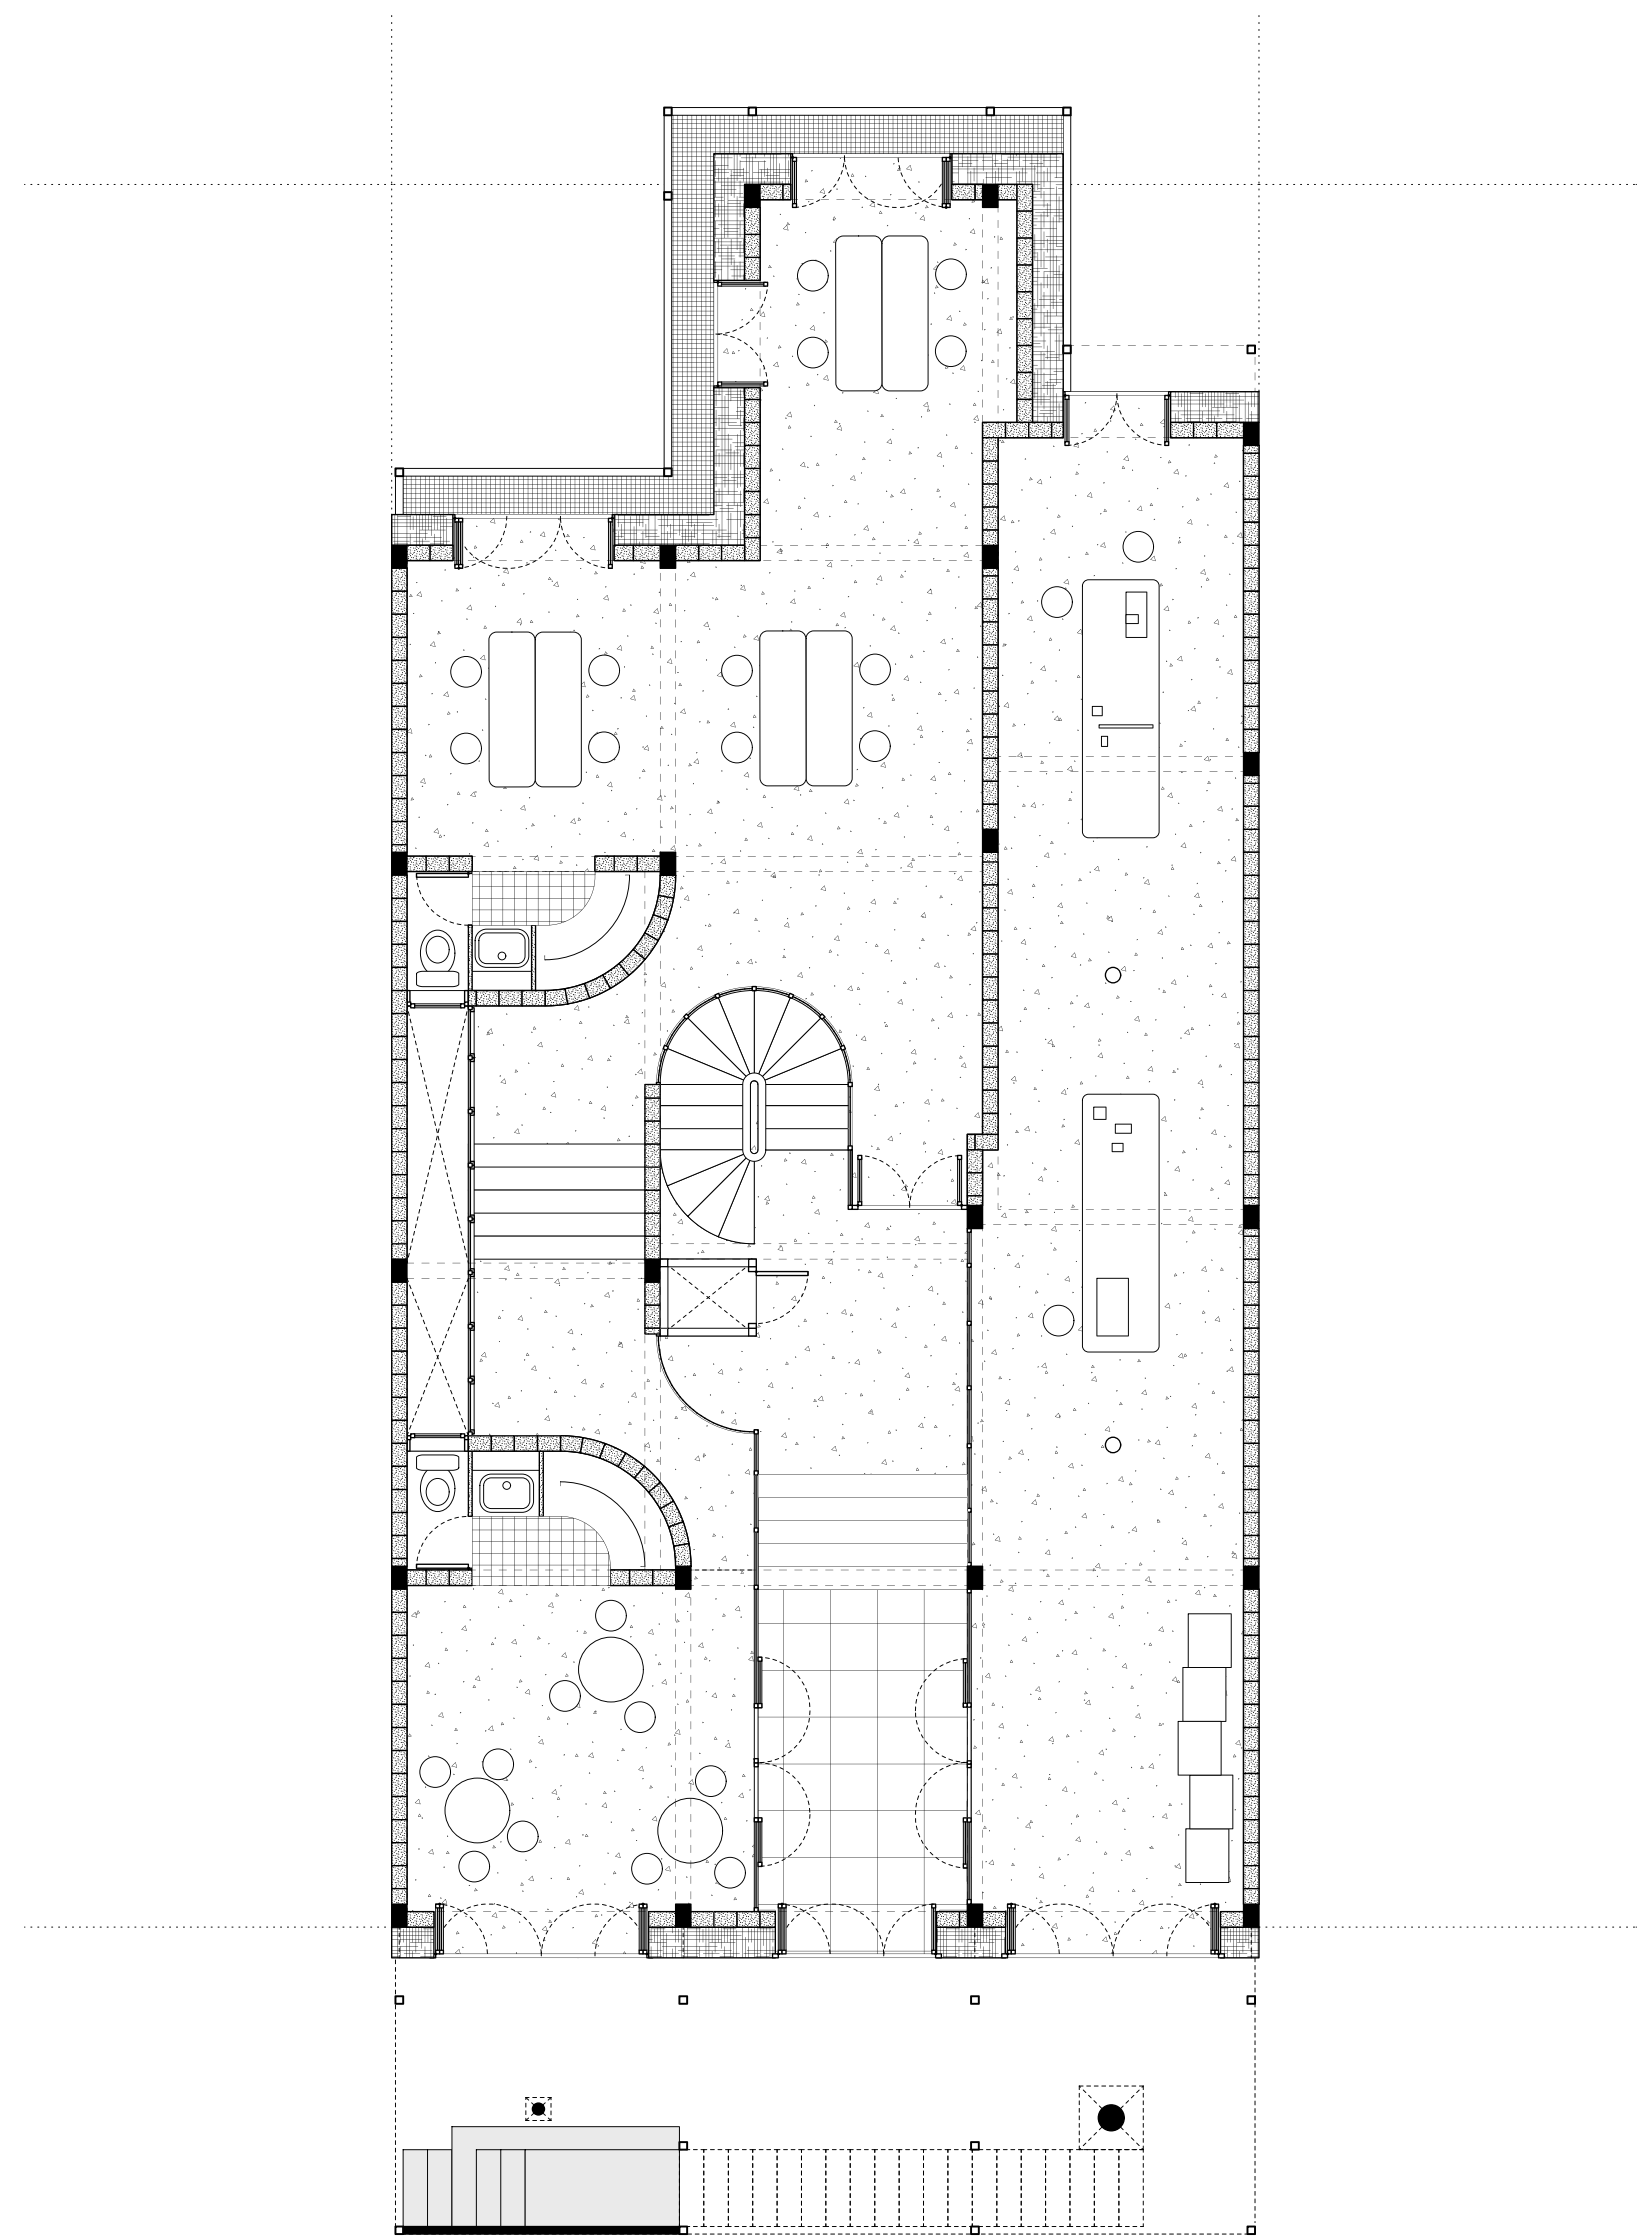


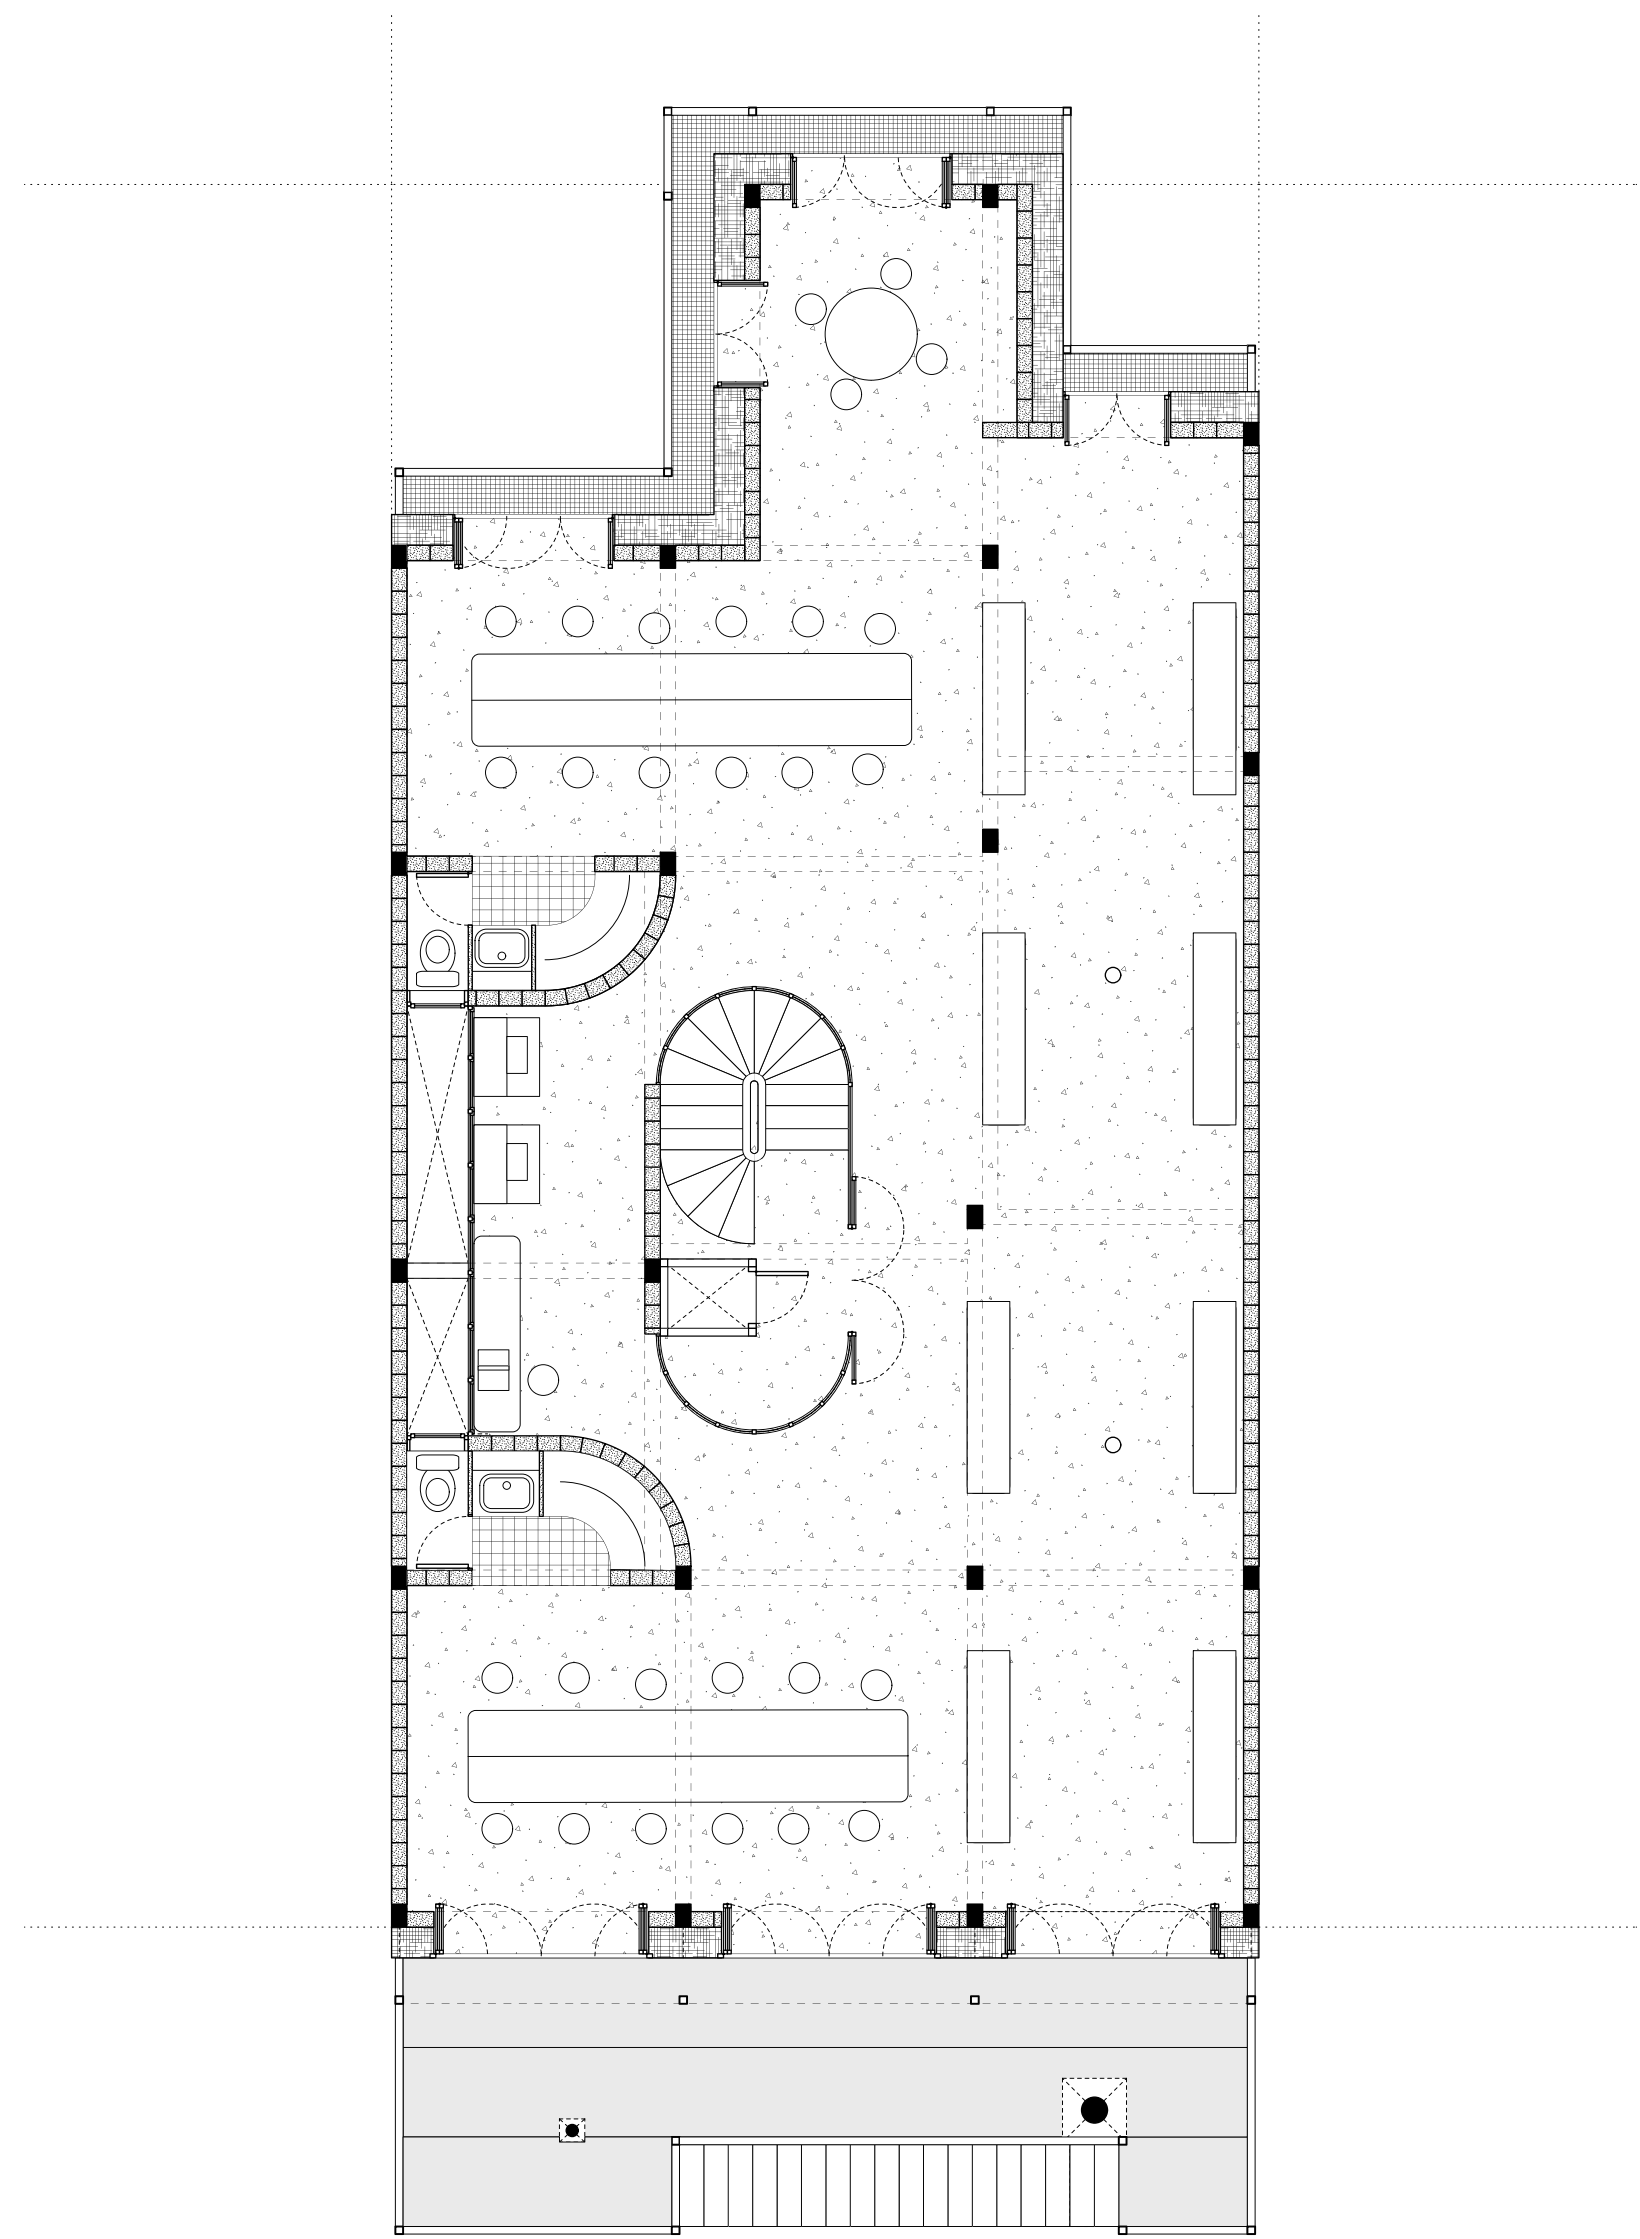


17.  
POLYKATOIKIA 0, FLOORPLAN G (1:100)

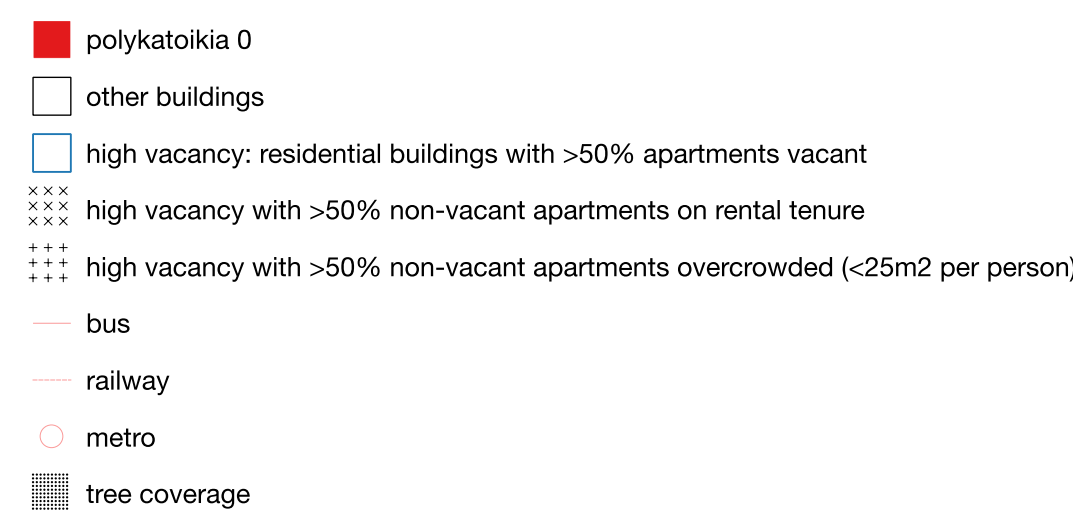


18.  
POLYKATOIKIA 0, FLOORPLAN G+1 (1:100)

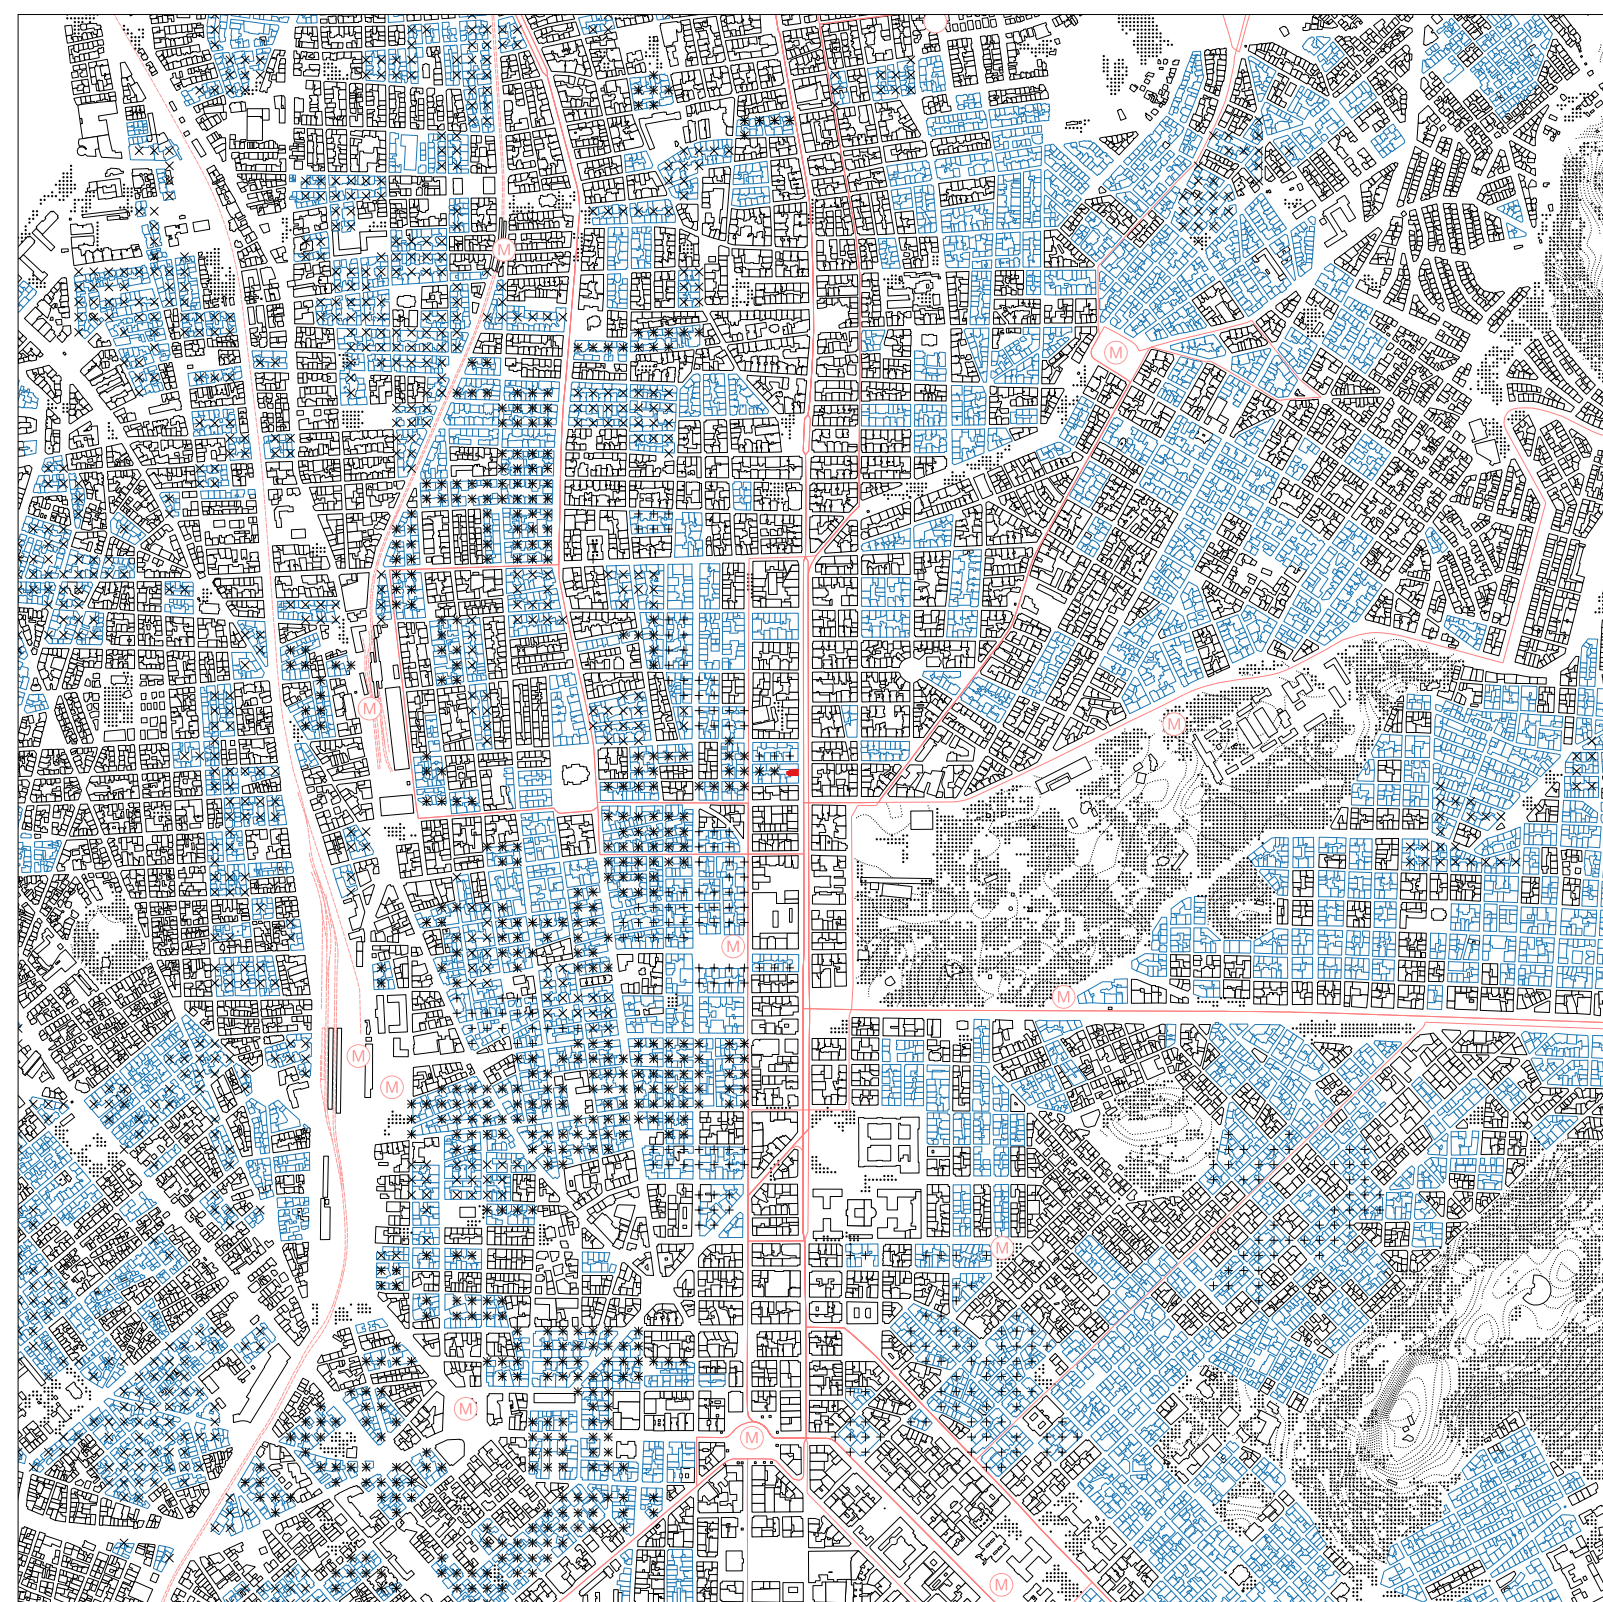


27.  
CITY MAP (1:20,000)

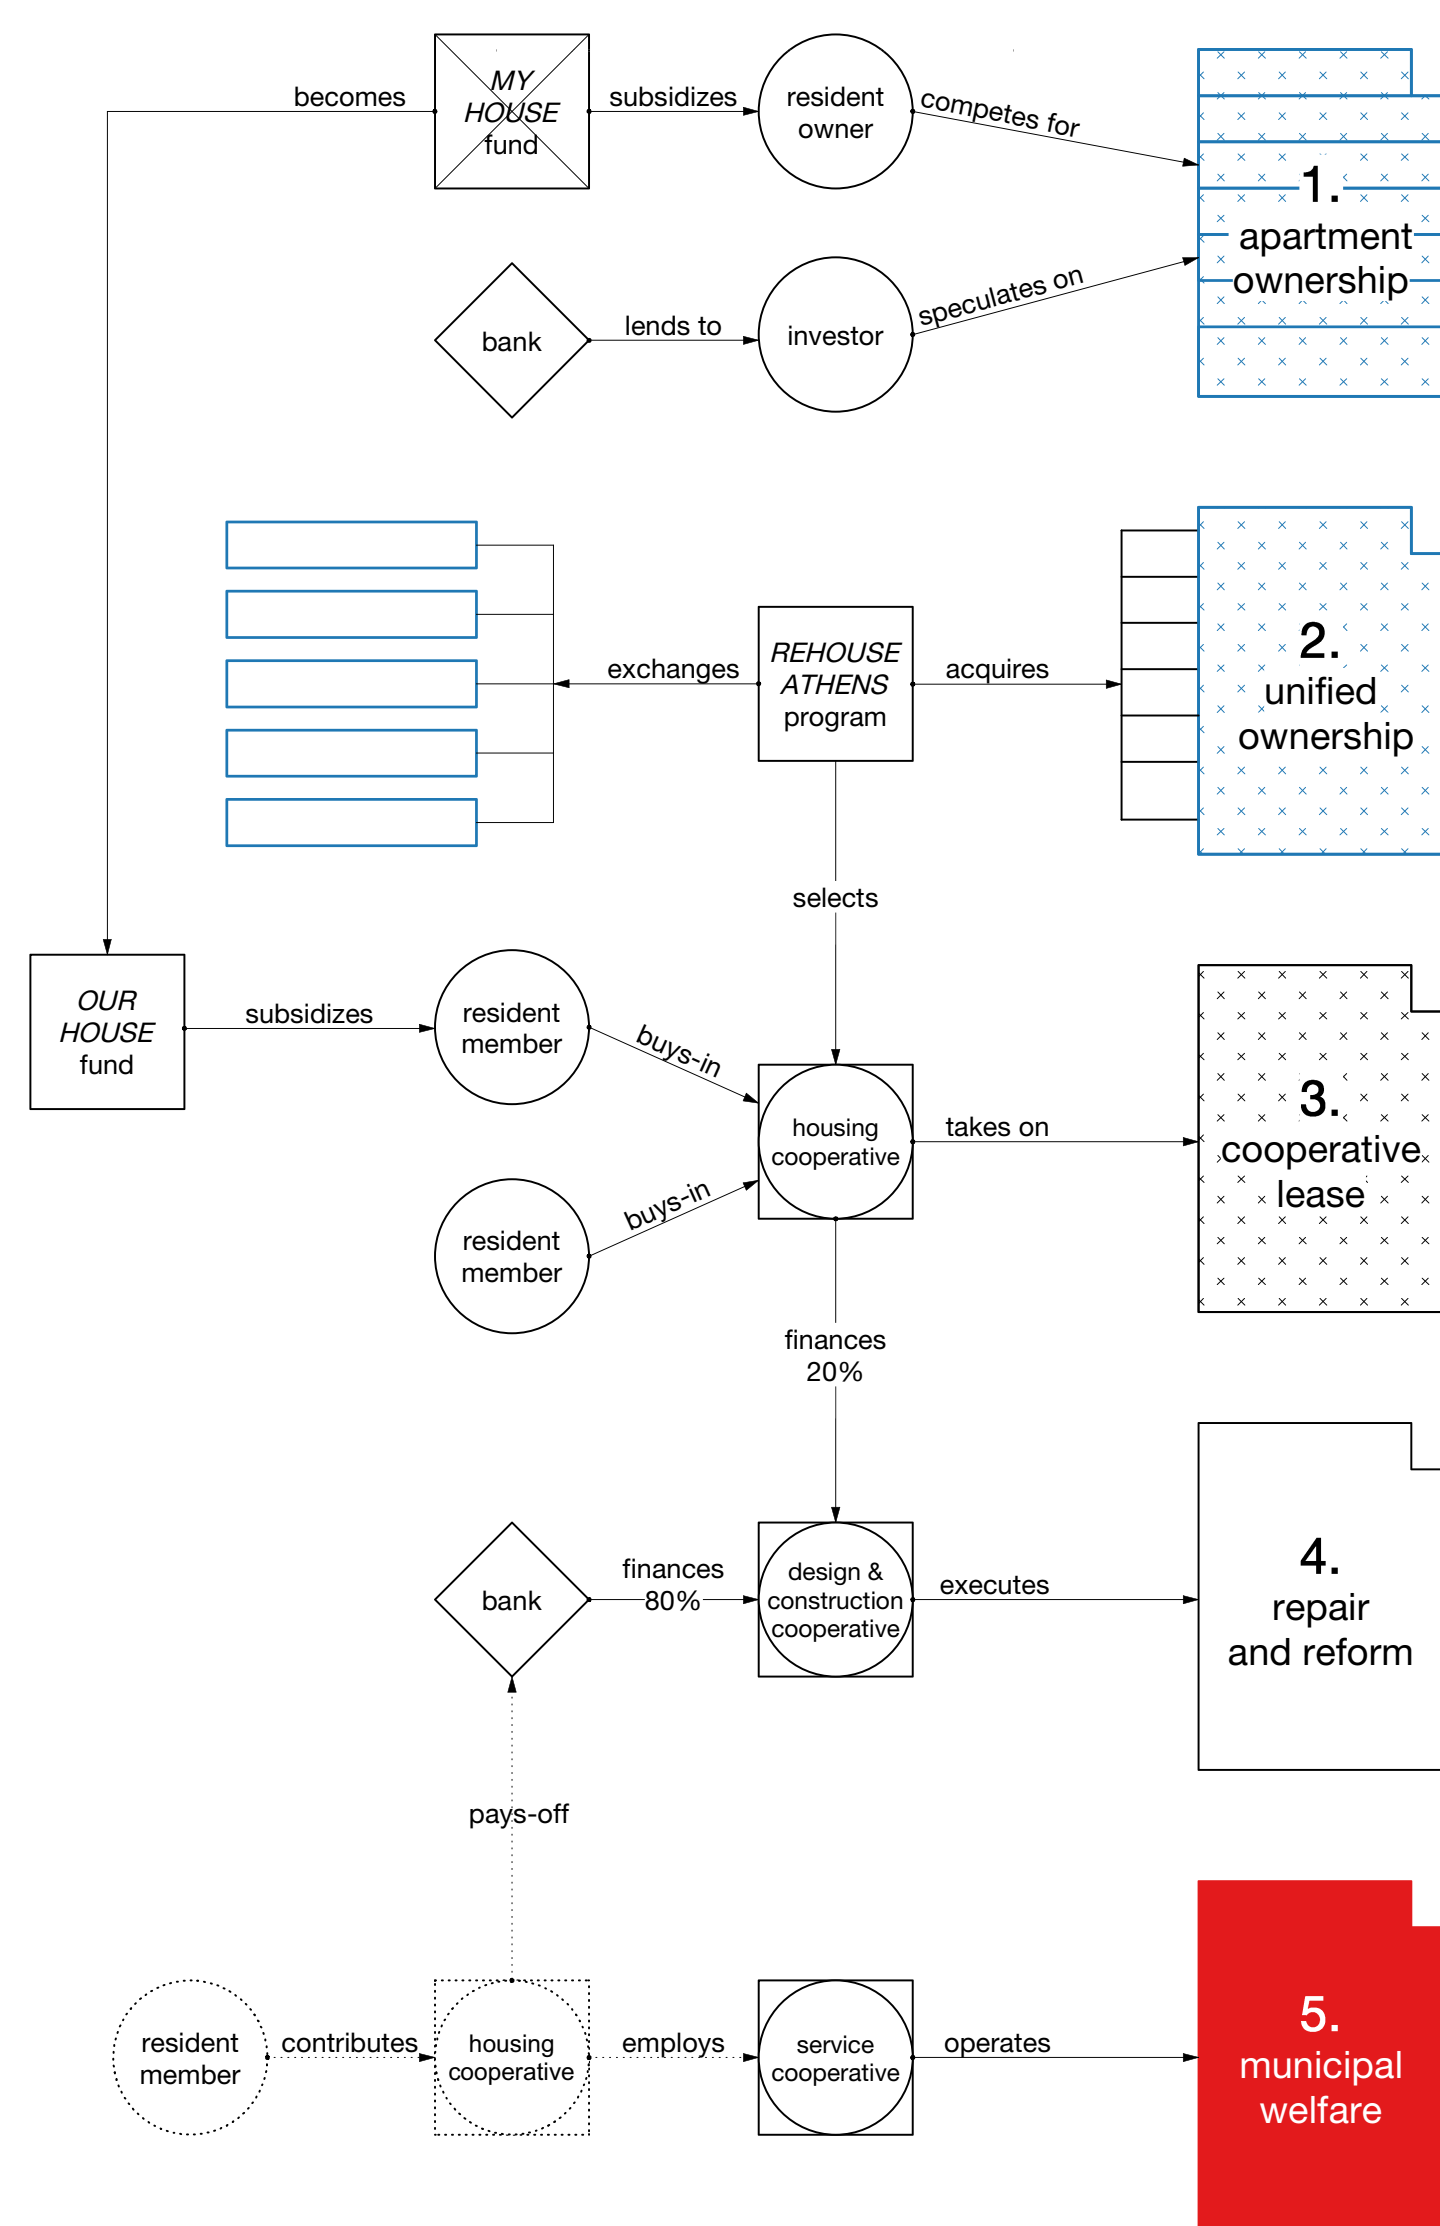



28.  
ACTION PLAN

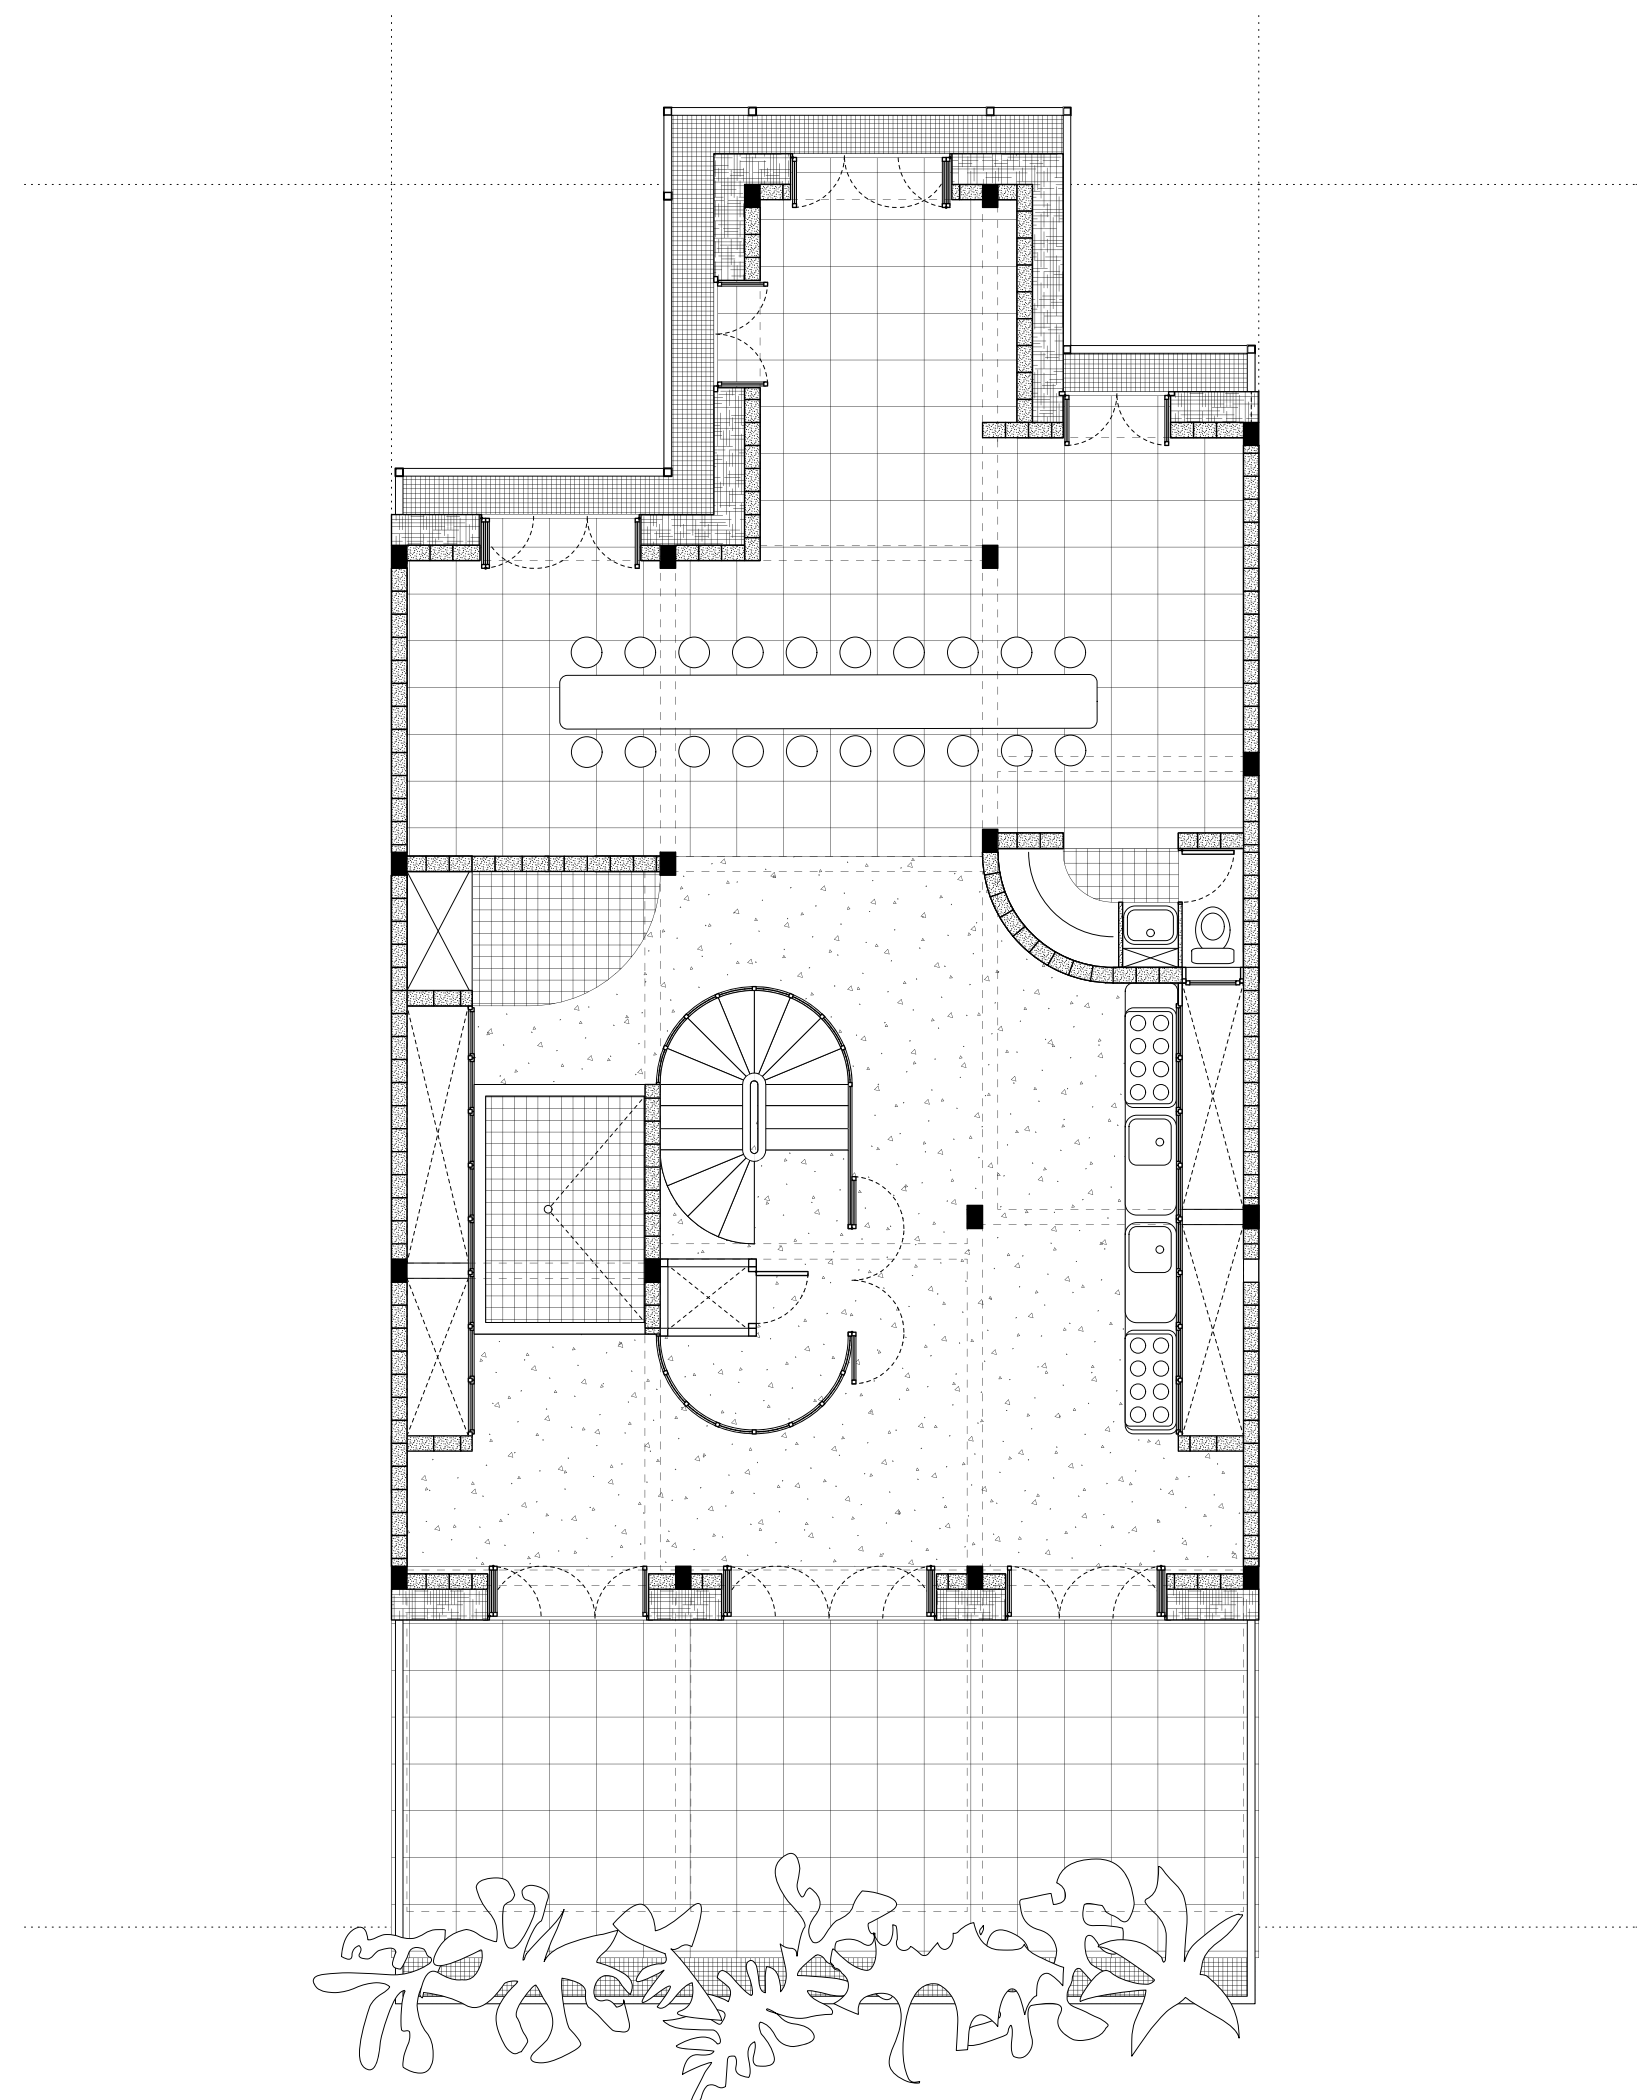


20.  
POLYKATOIKIA 0, FLOORPLAN G+6 (1:100)

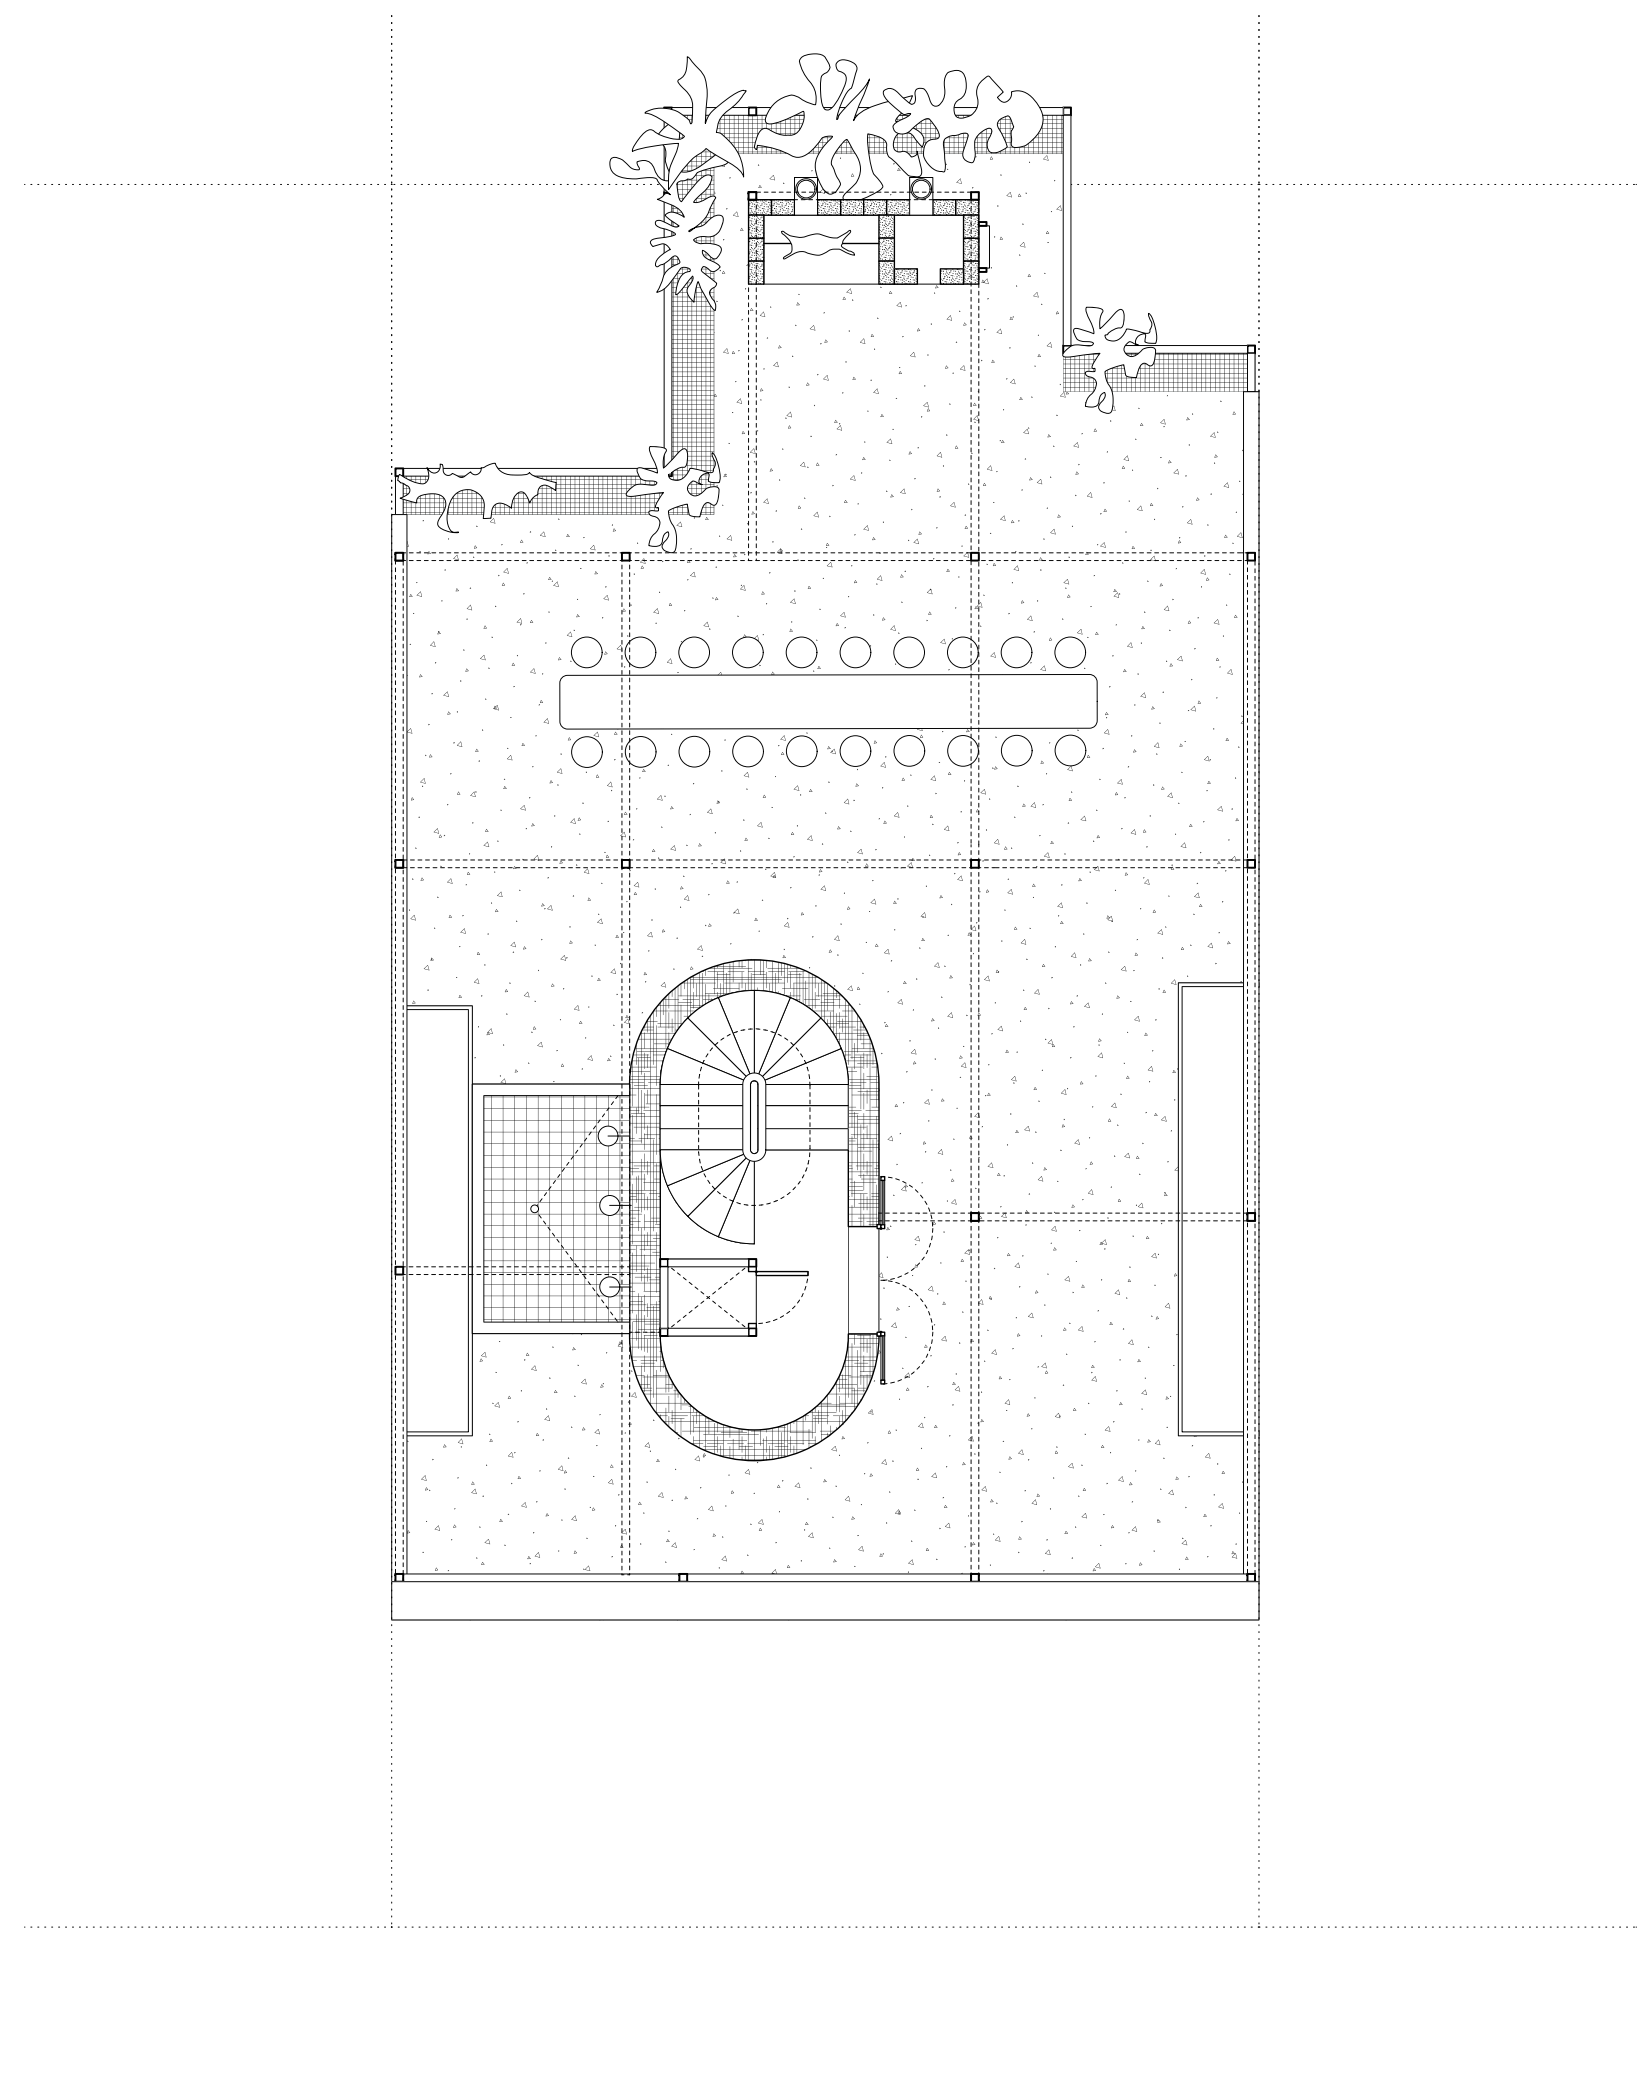

21.  
POLYKATOIKIA 0, FLOORPLAN G+7 (1:100)

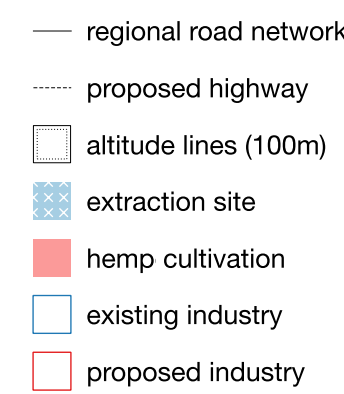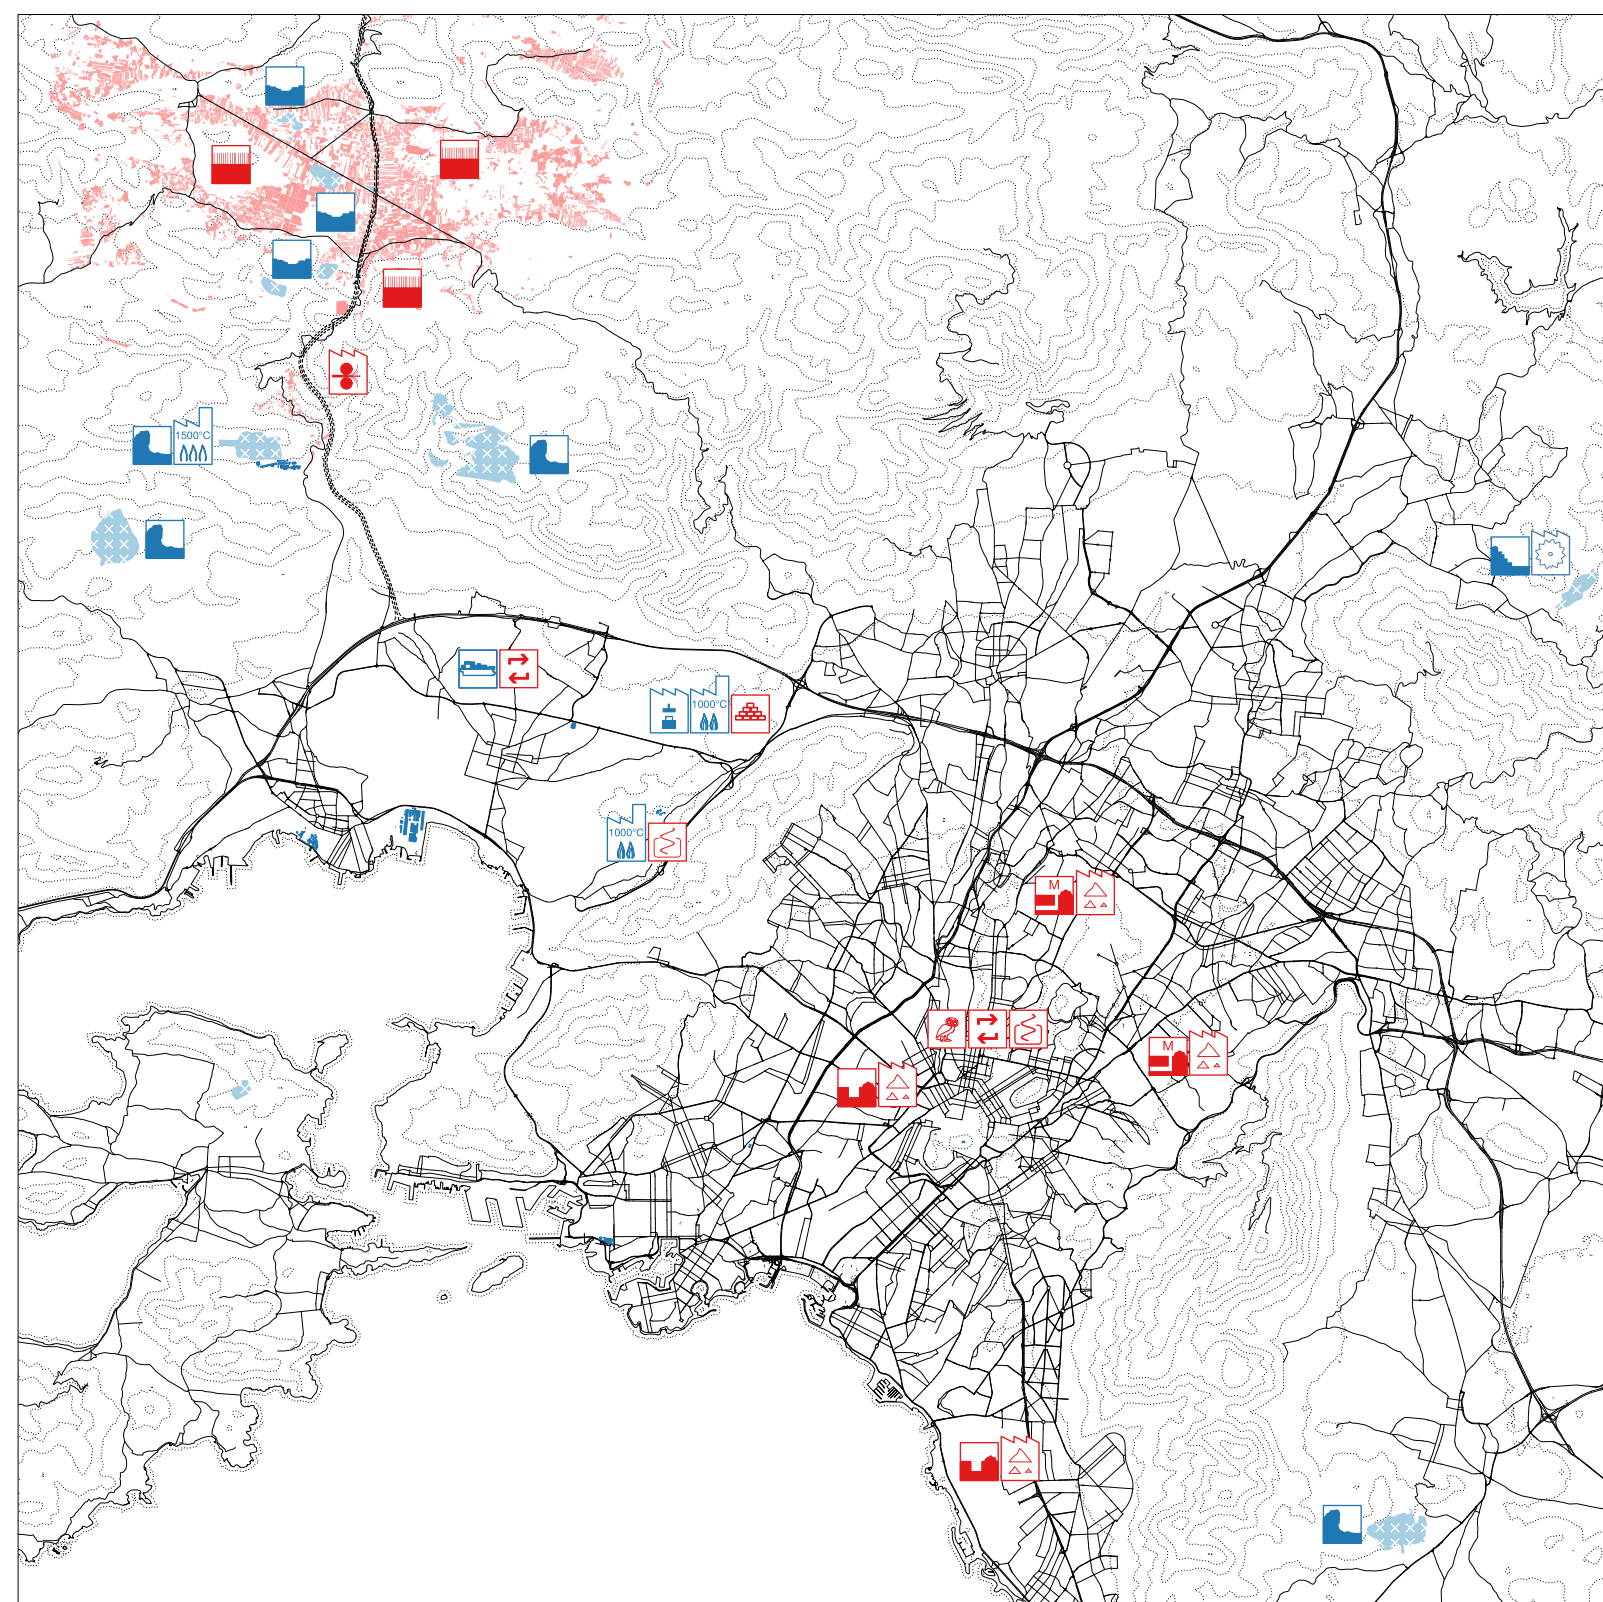

29.  
REGIONAL MAP (1:250,000)

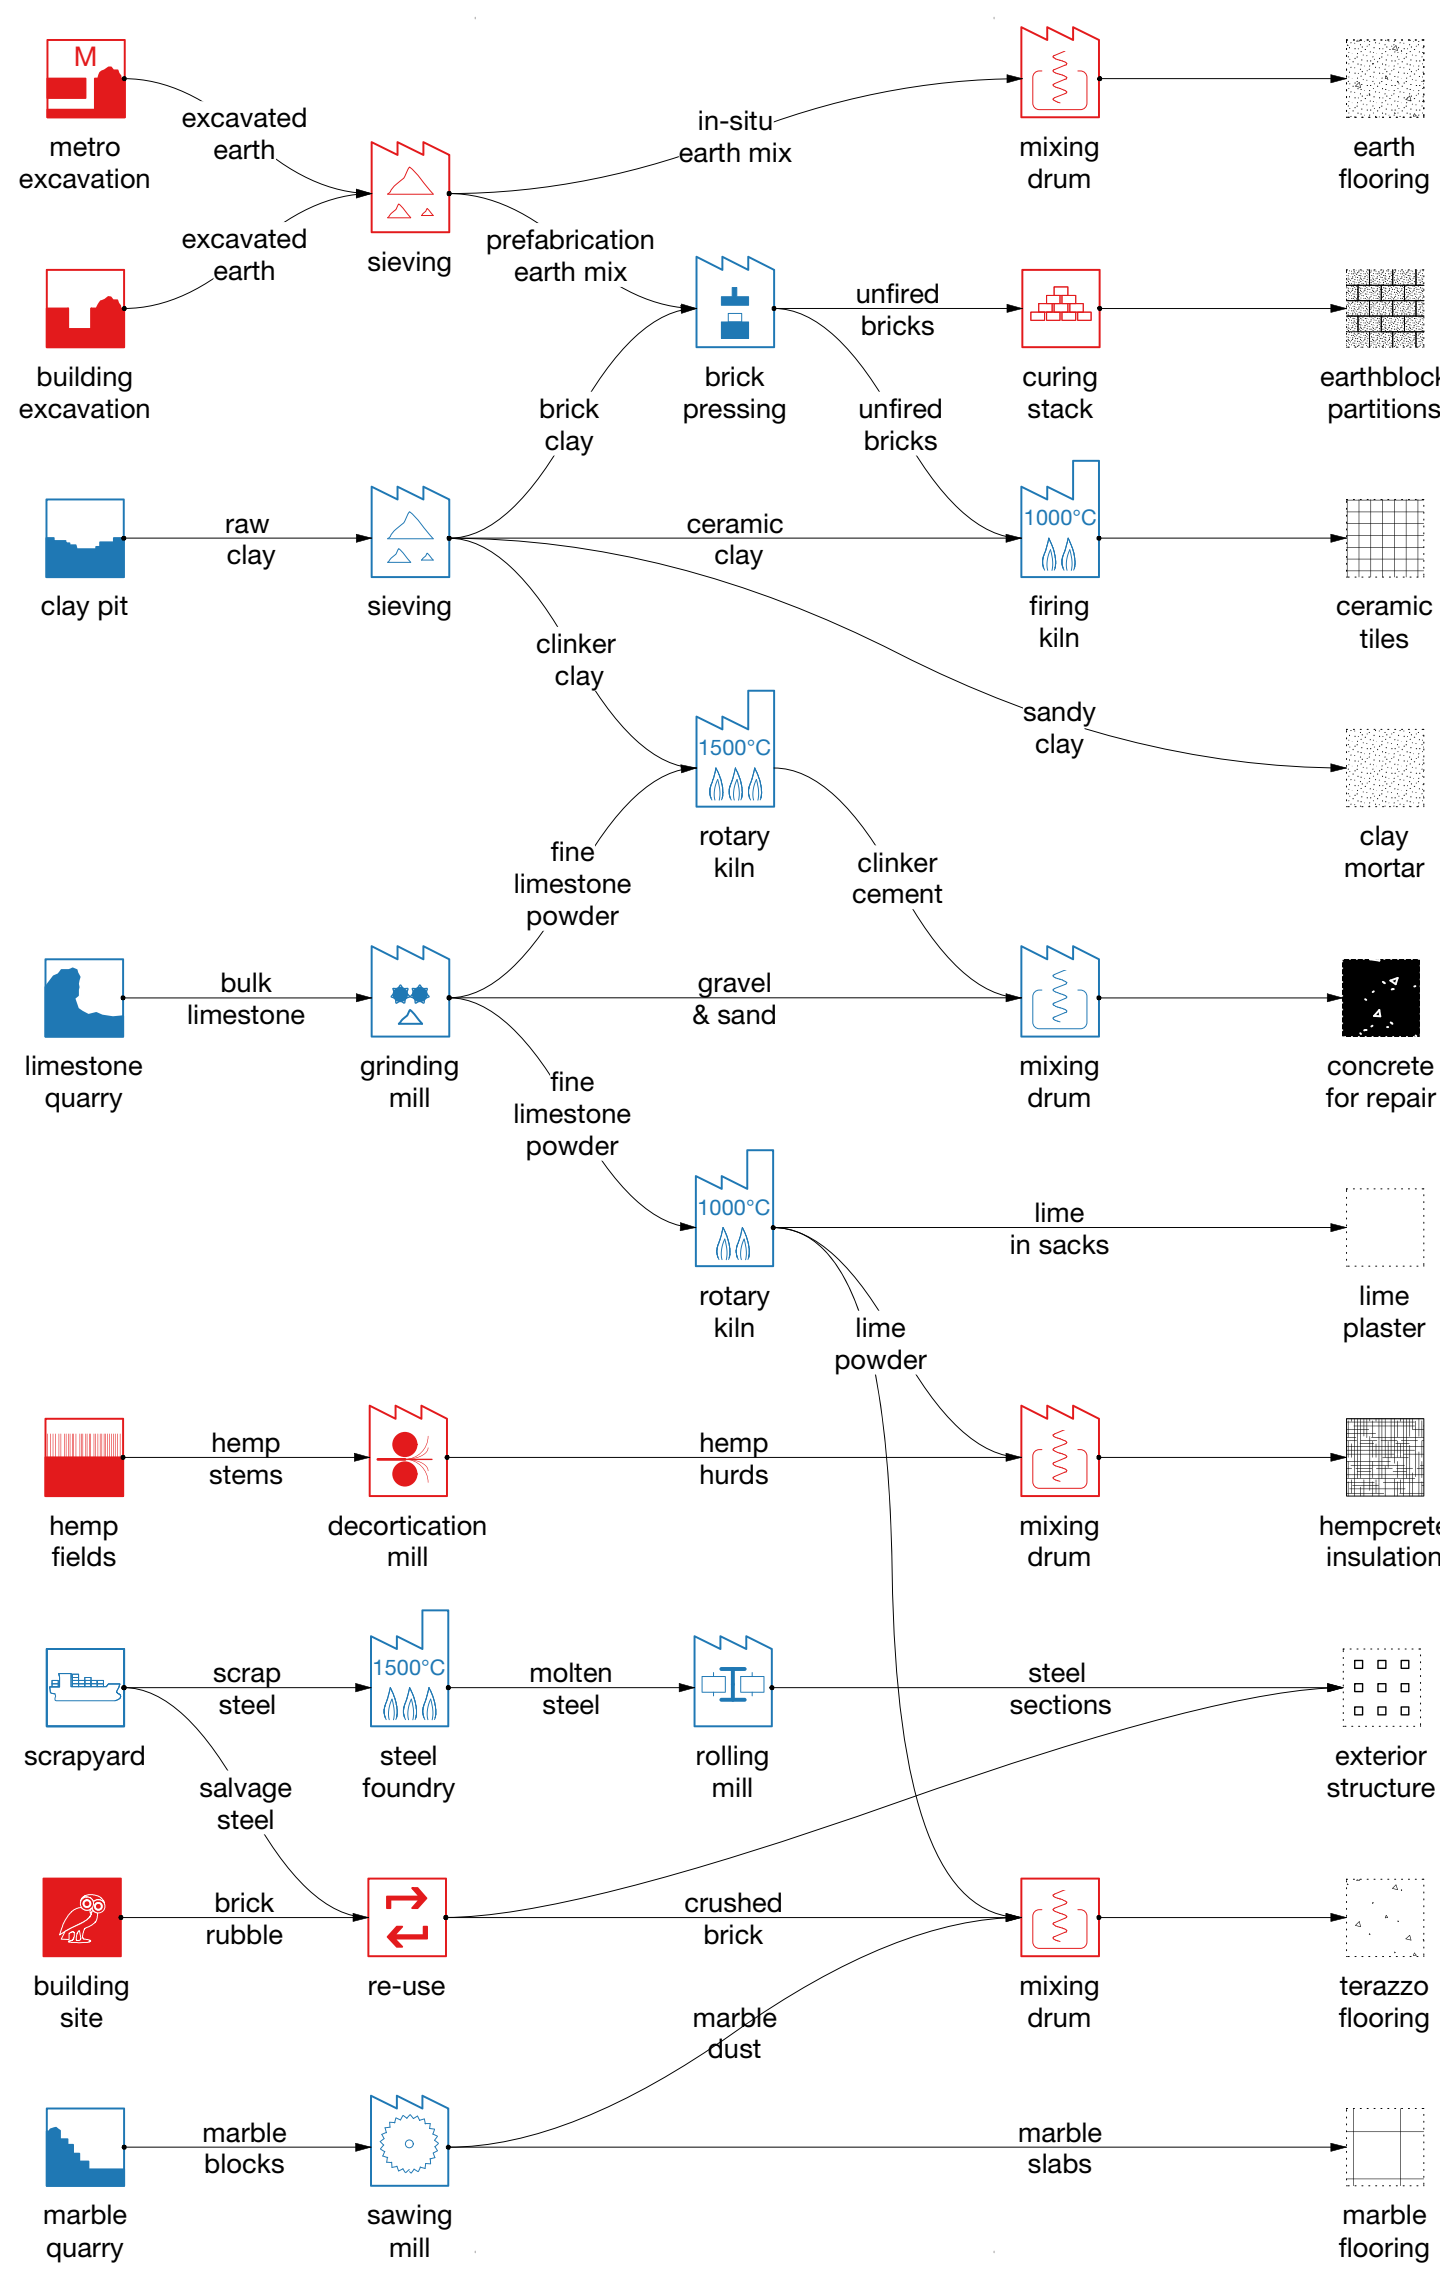

30.  
SUPPLY CHAIN REVISION