


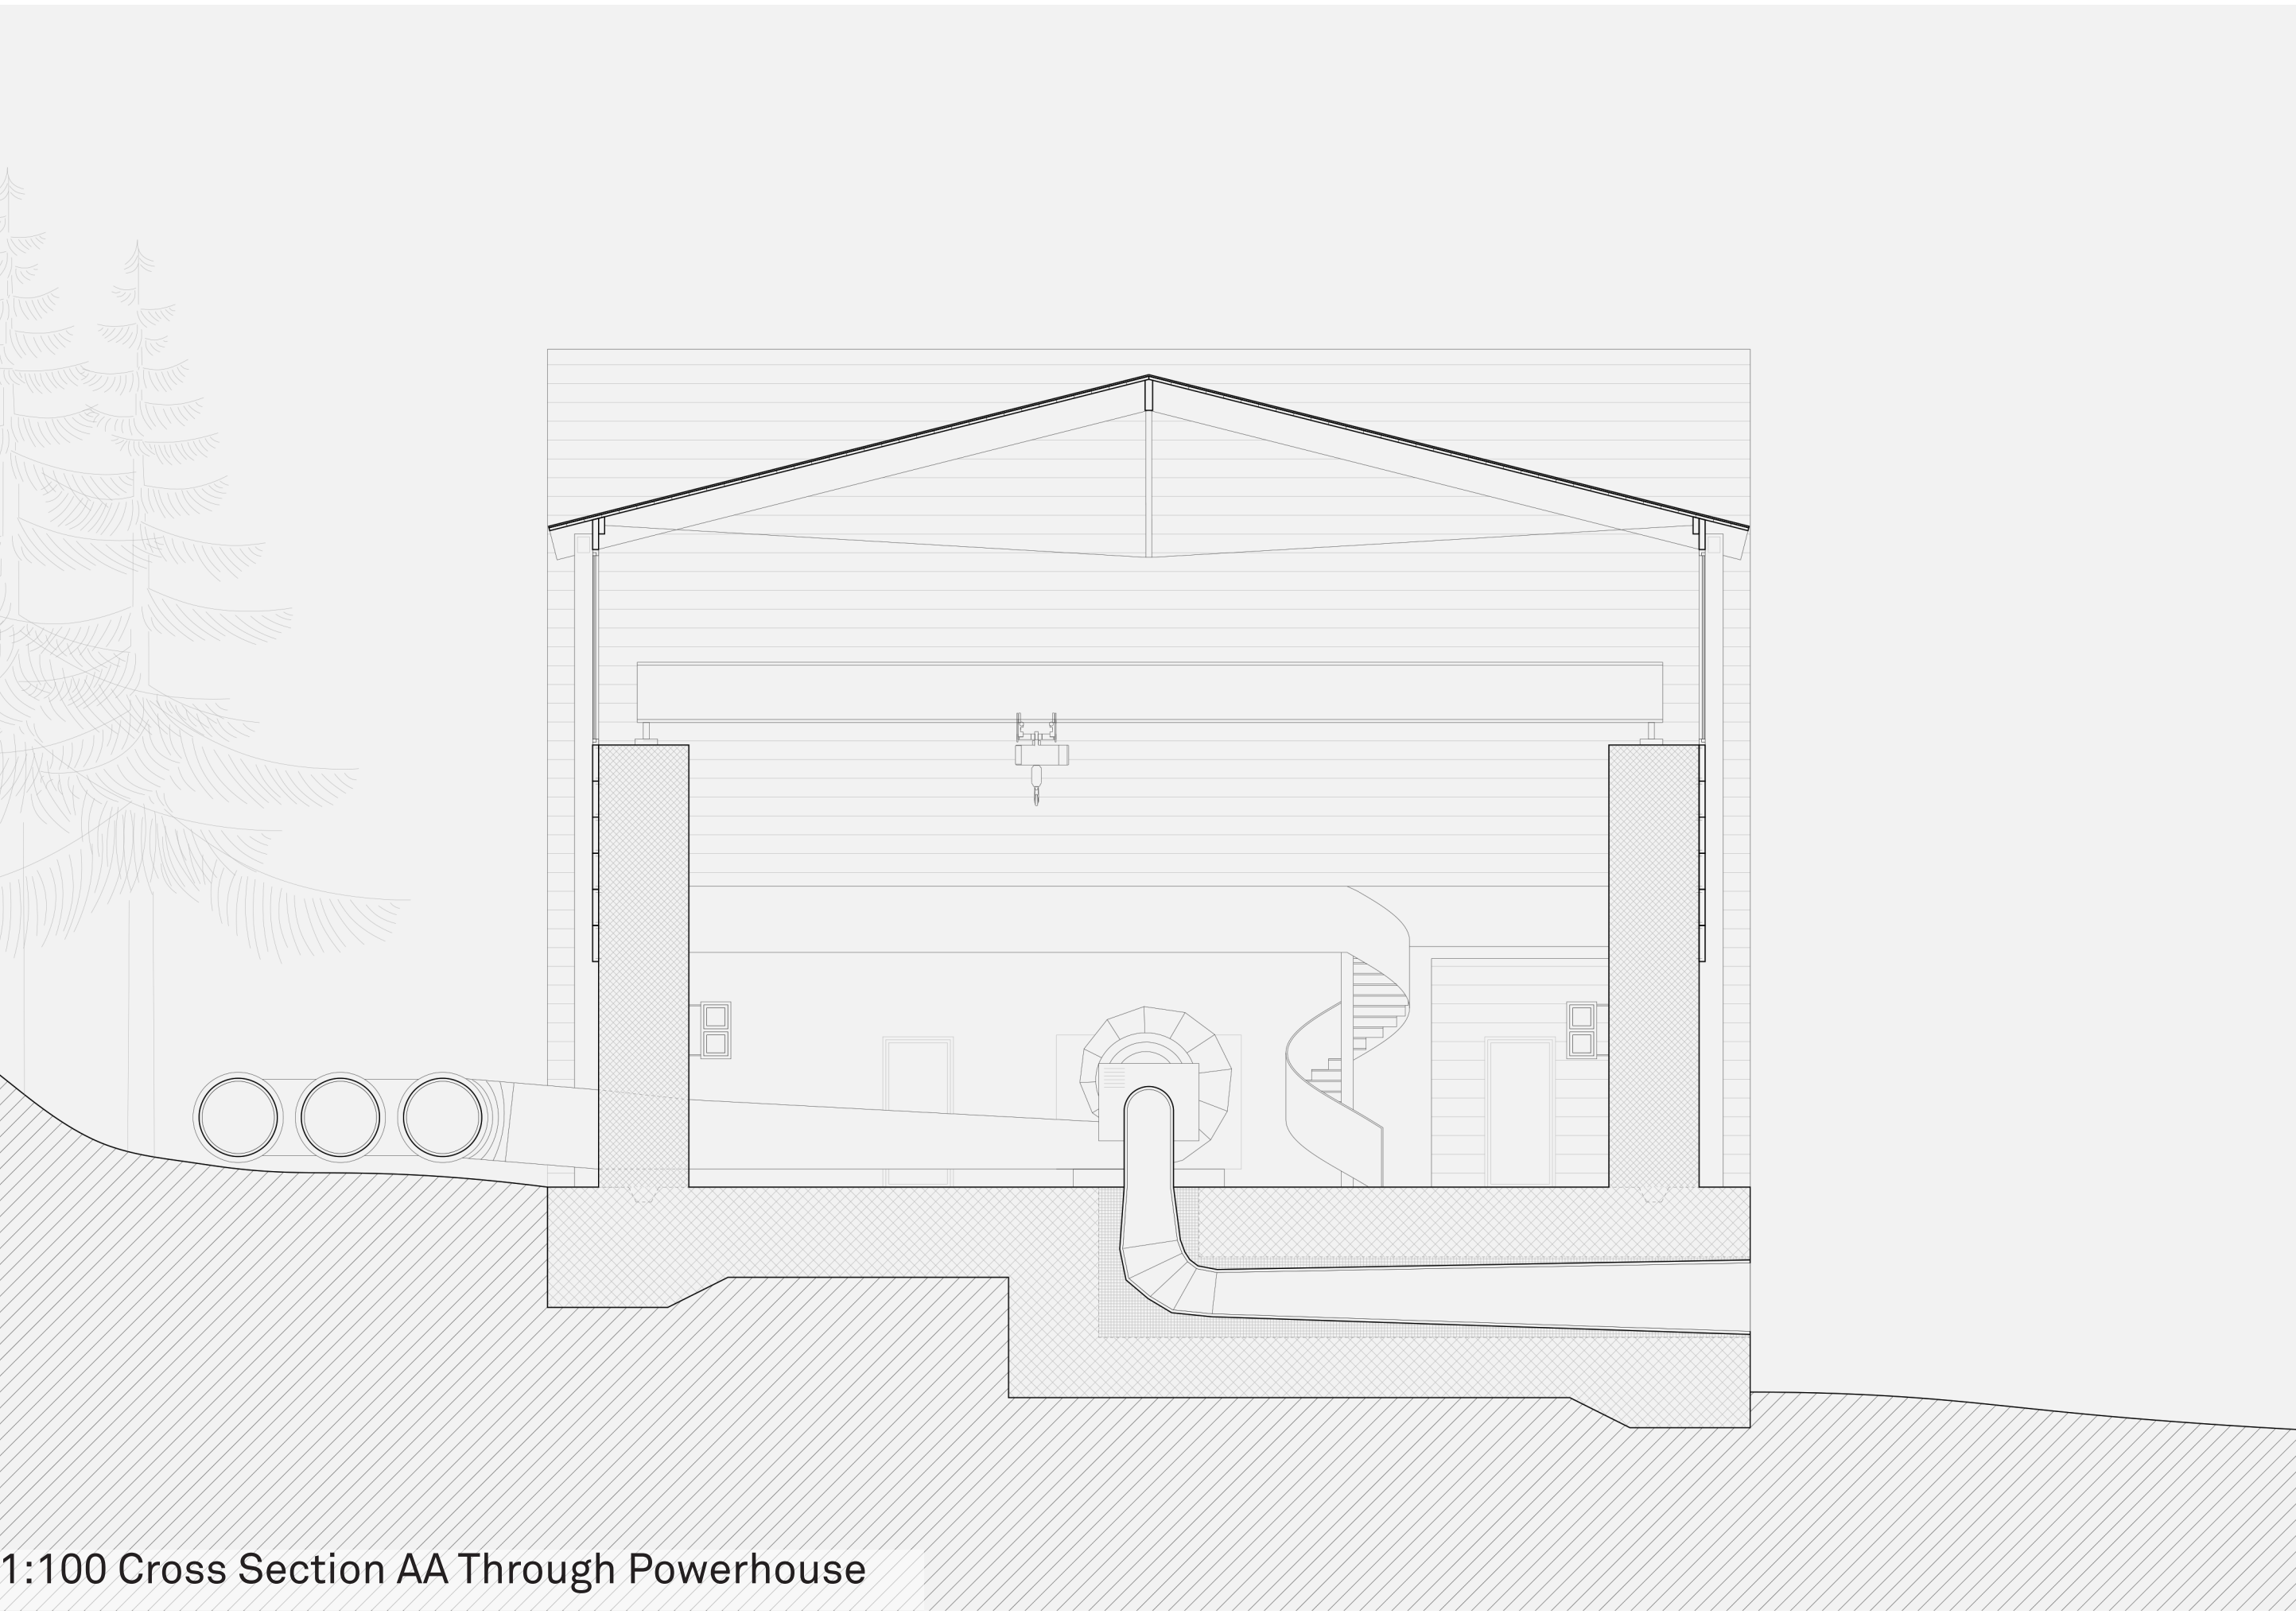
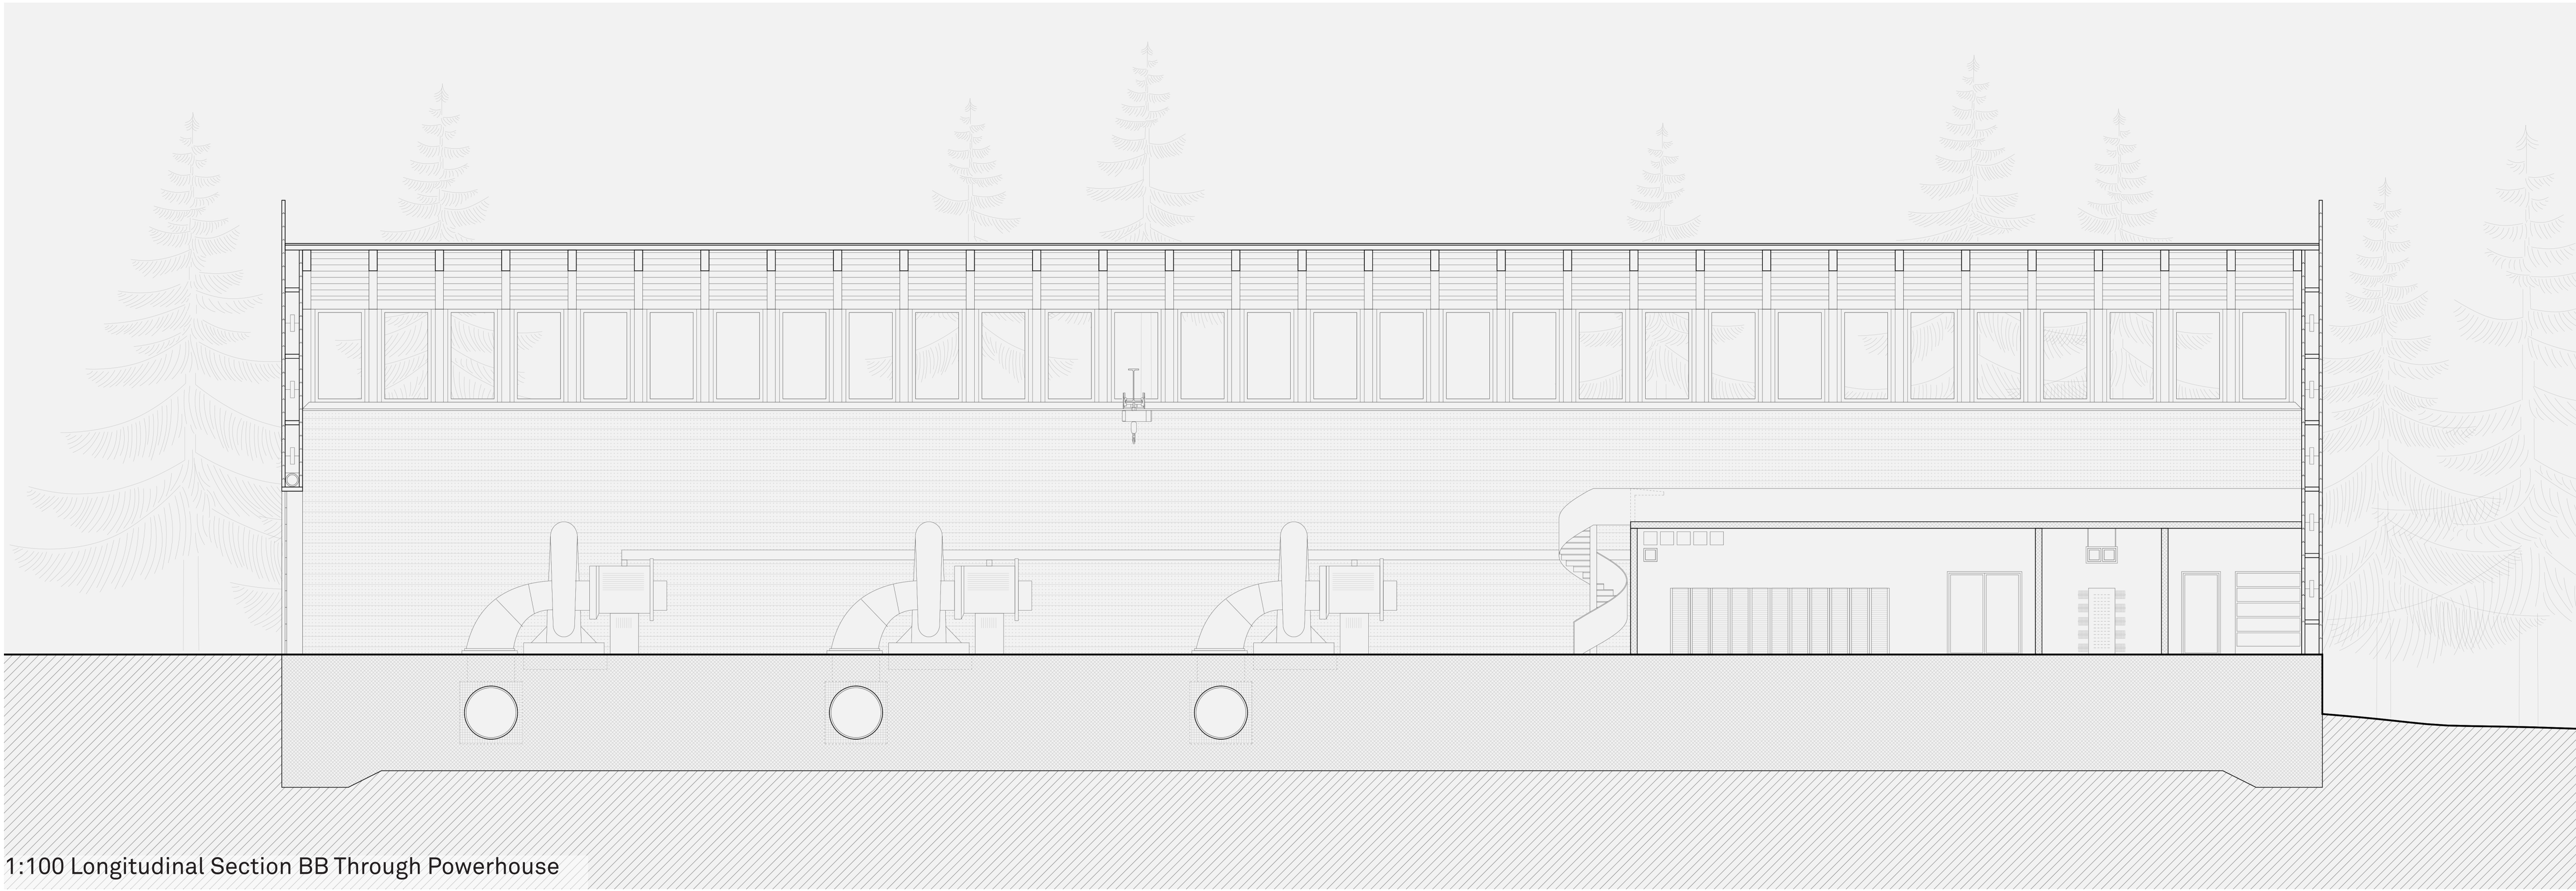


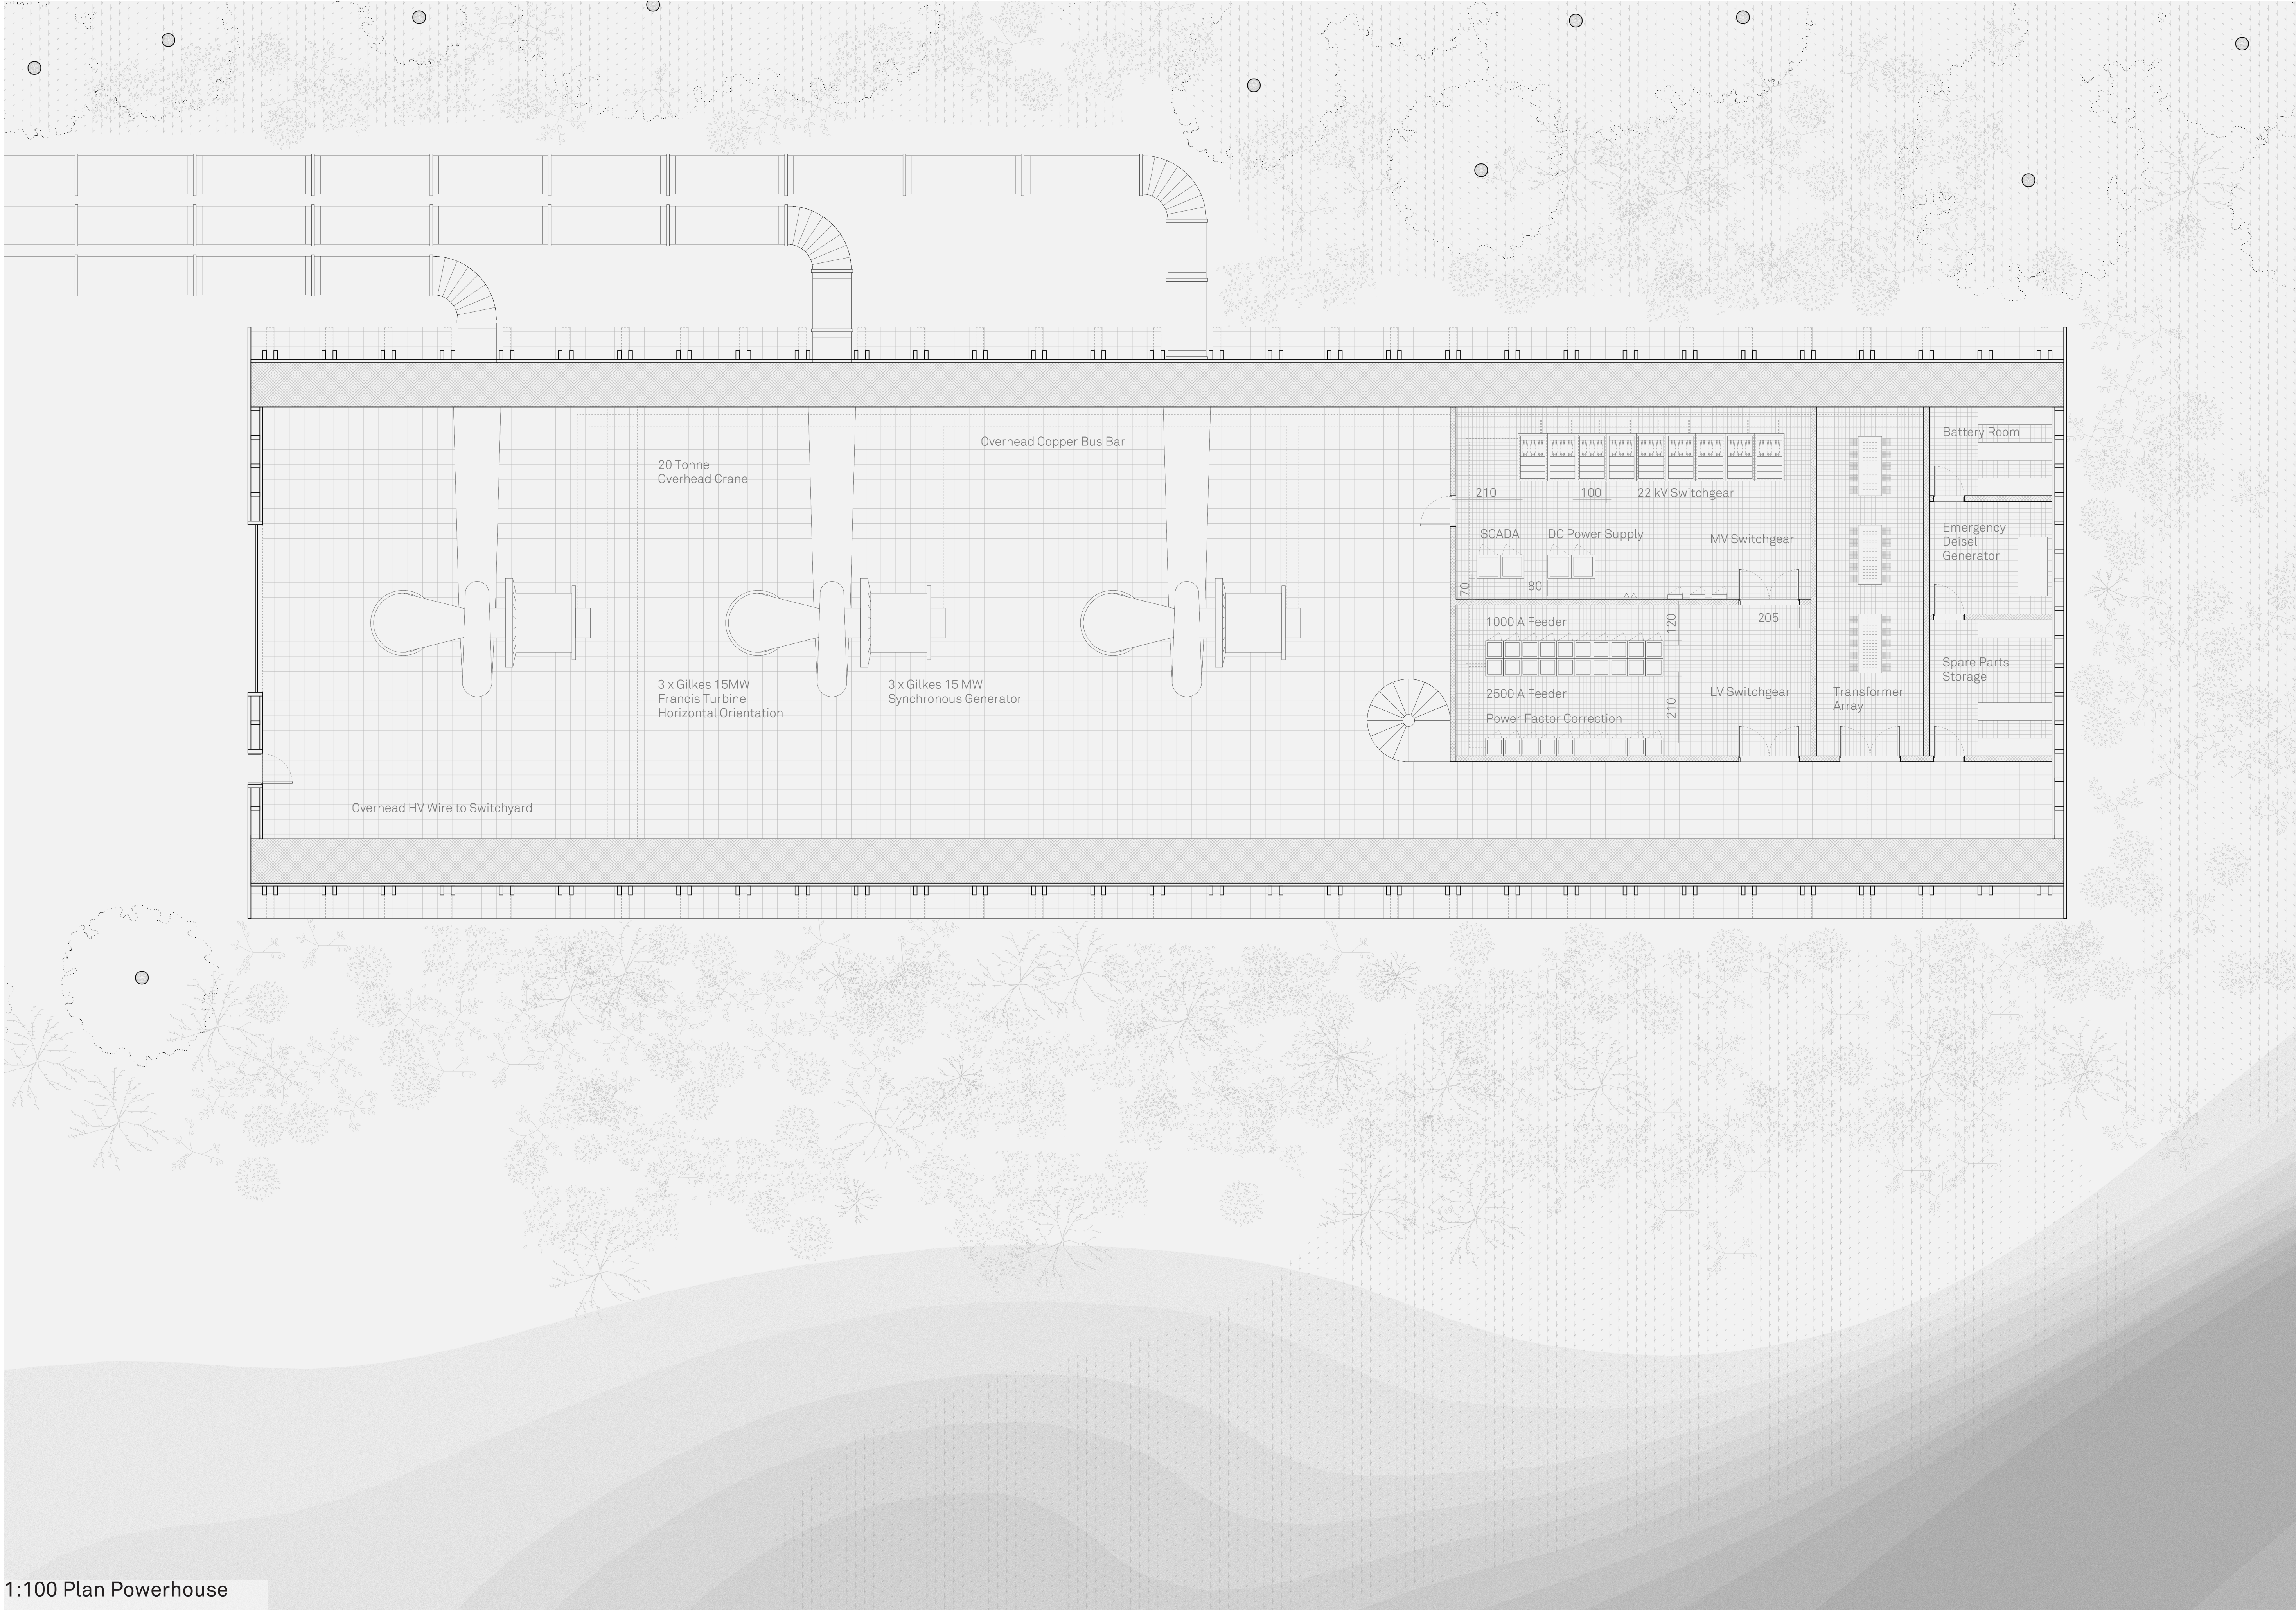

1:100 Cross Section AA Through Powerhouse

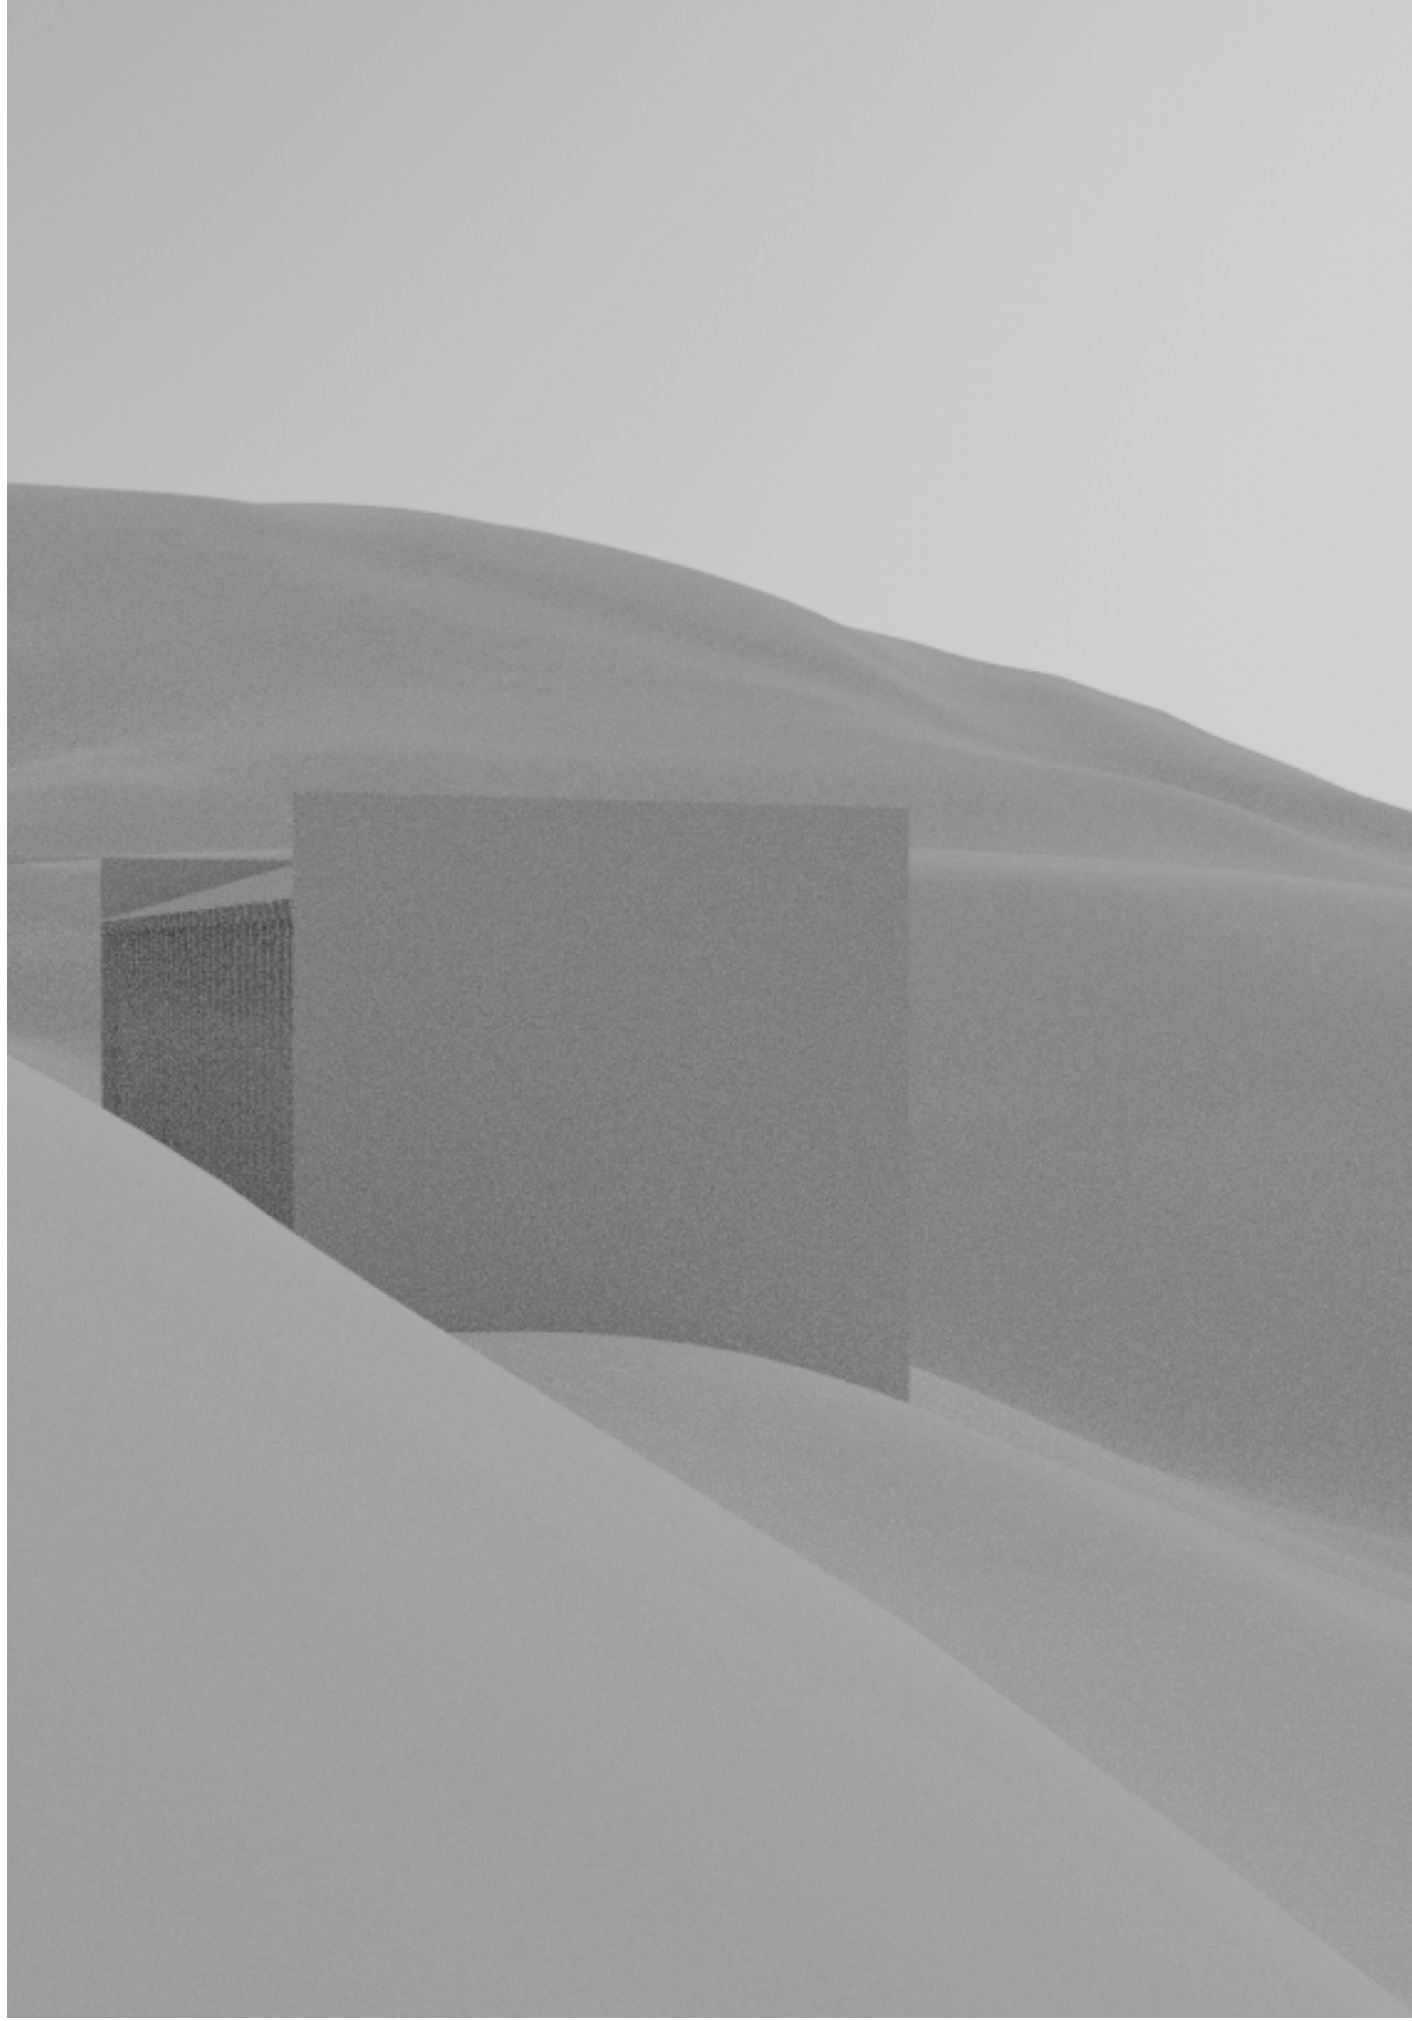

1:100 Longitudinal Section BB Through Powerhouse

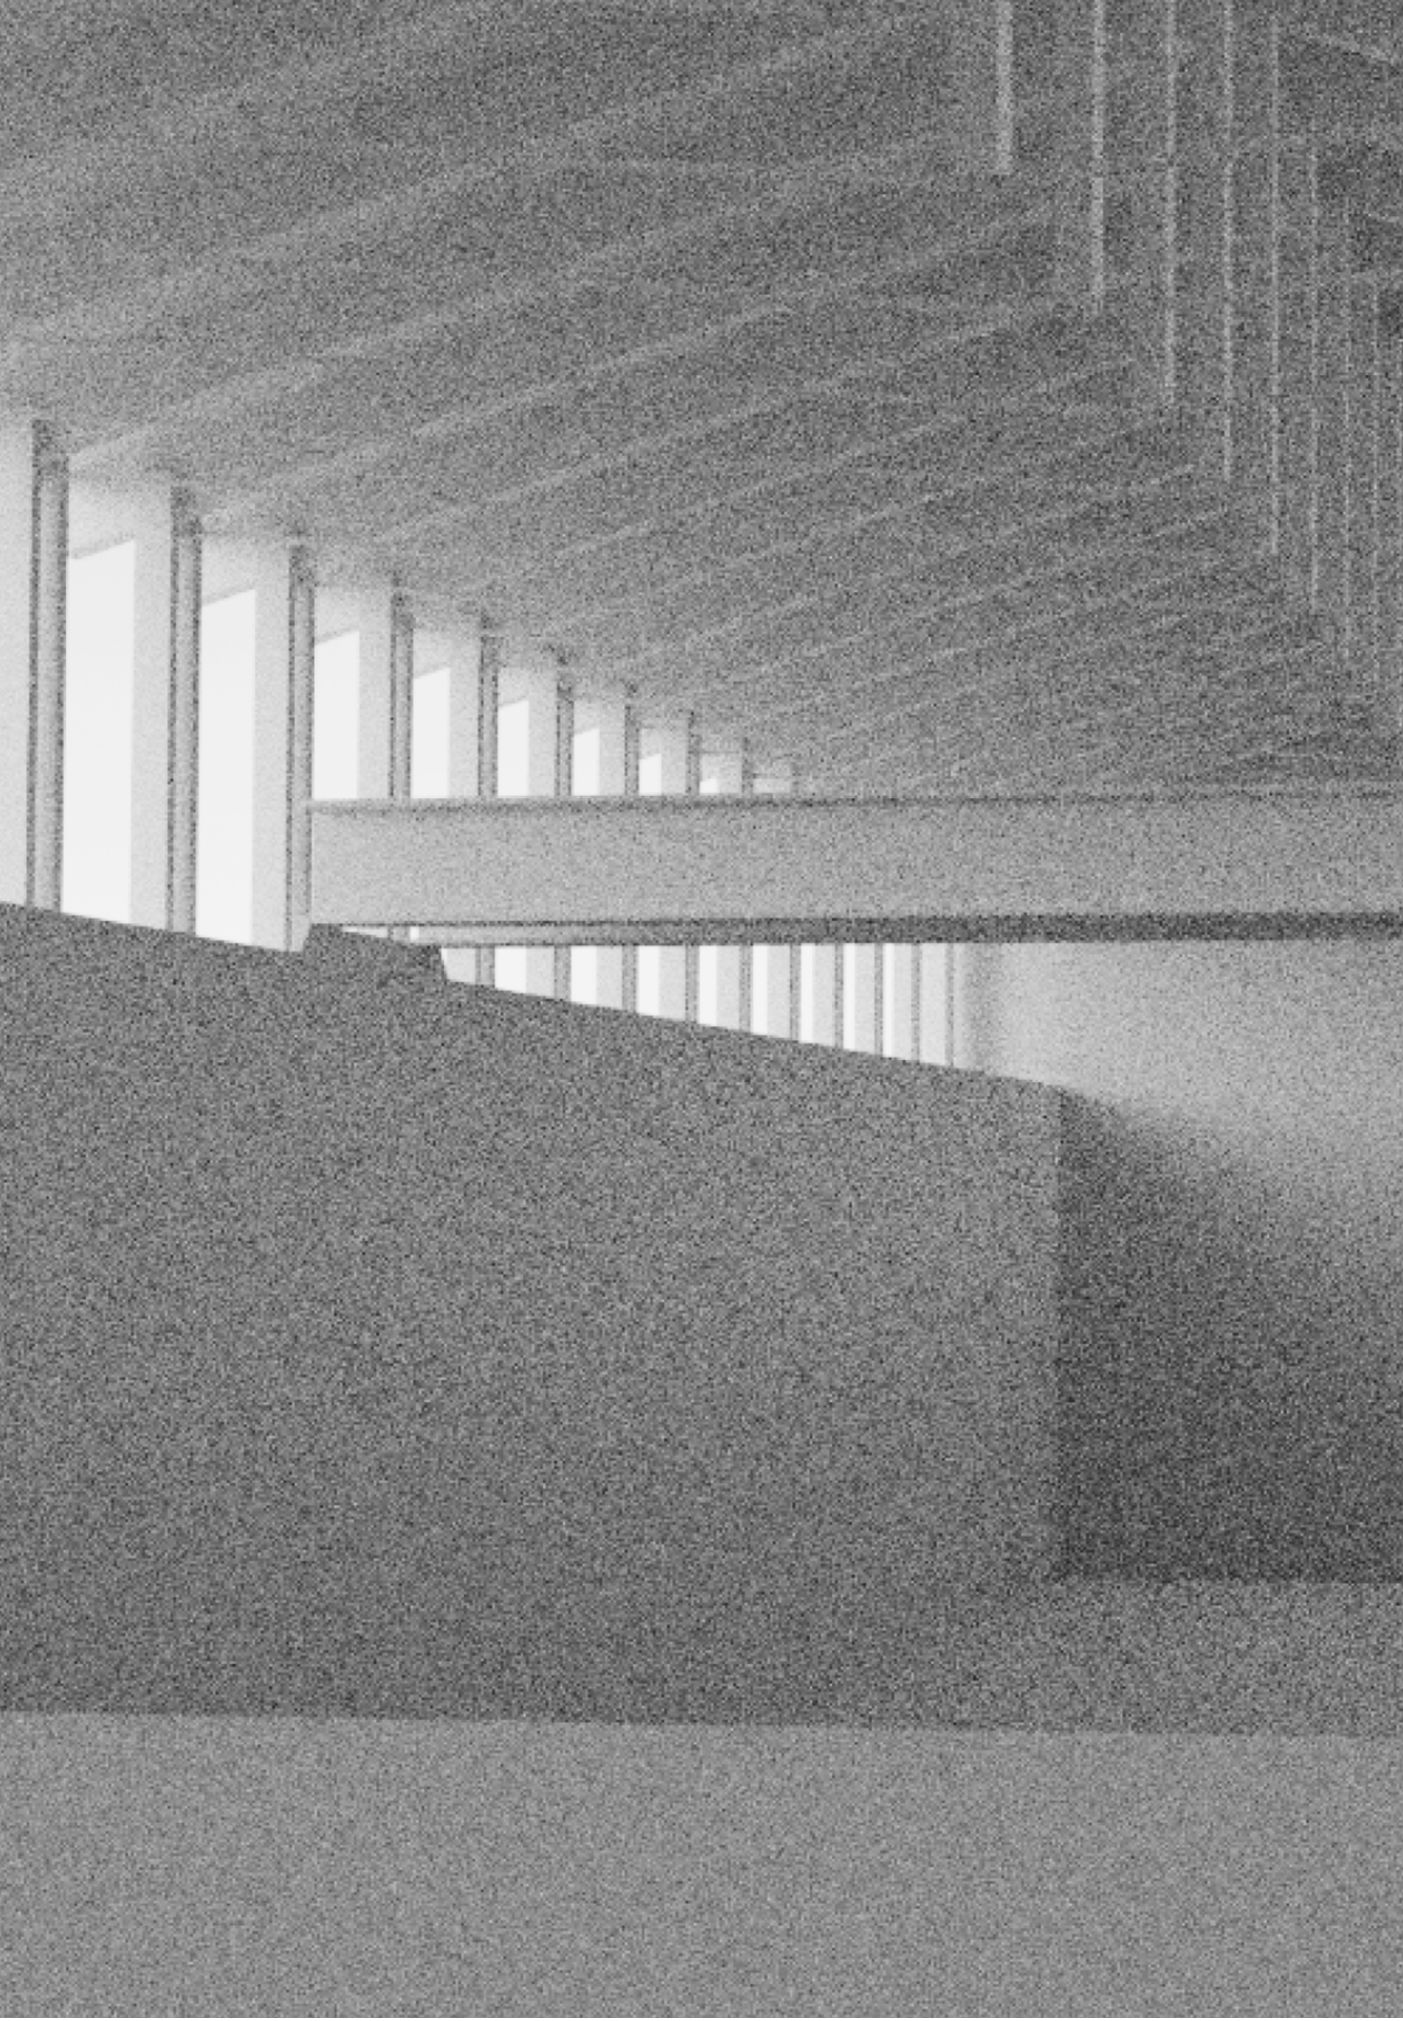

1:100 Plan Powerhouse