





North Elevation 1:200

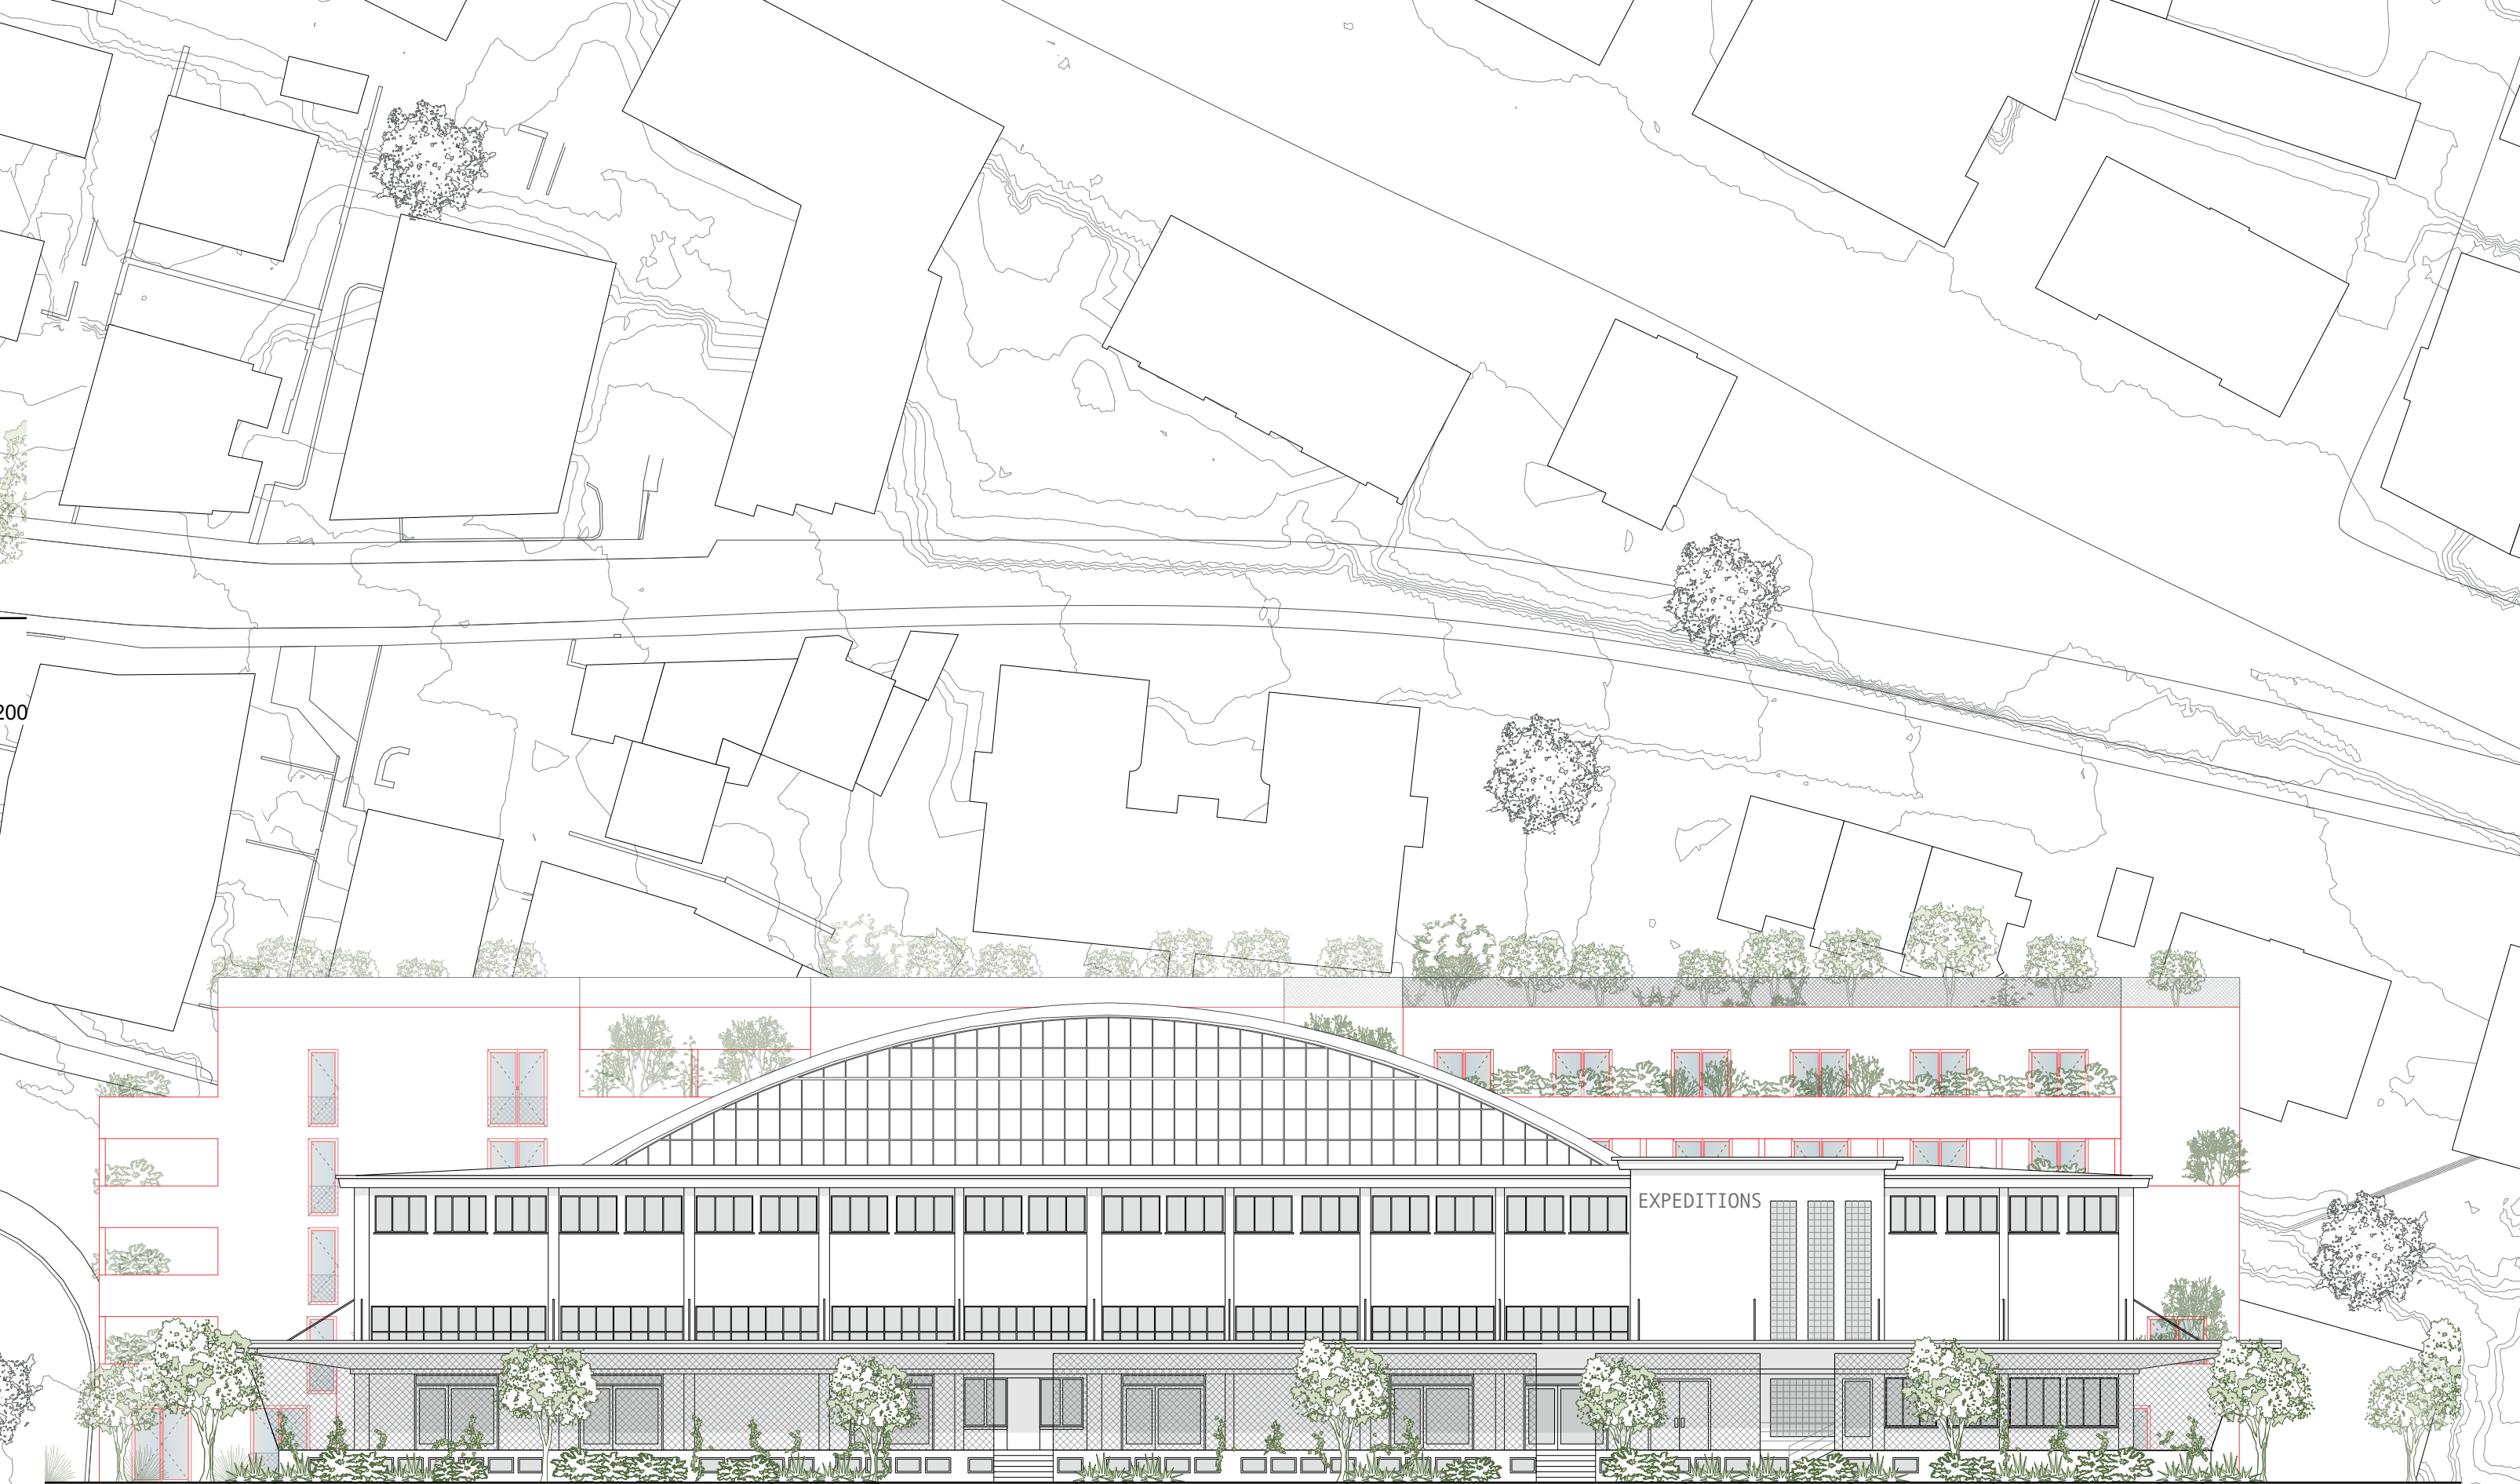

East elevation 1:200

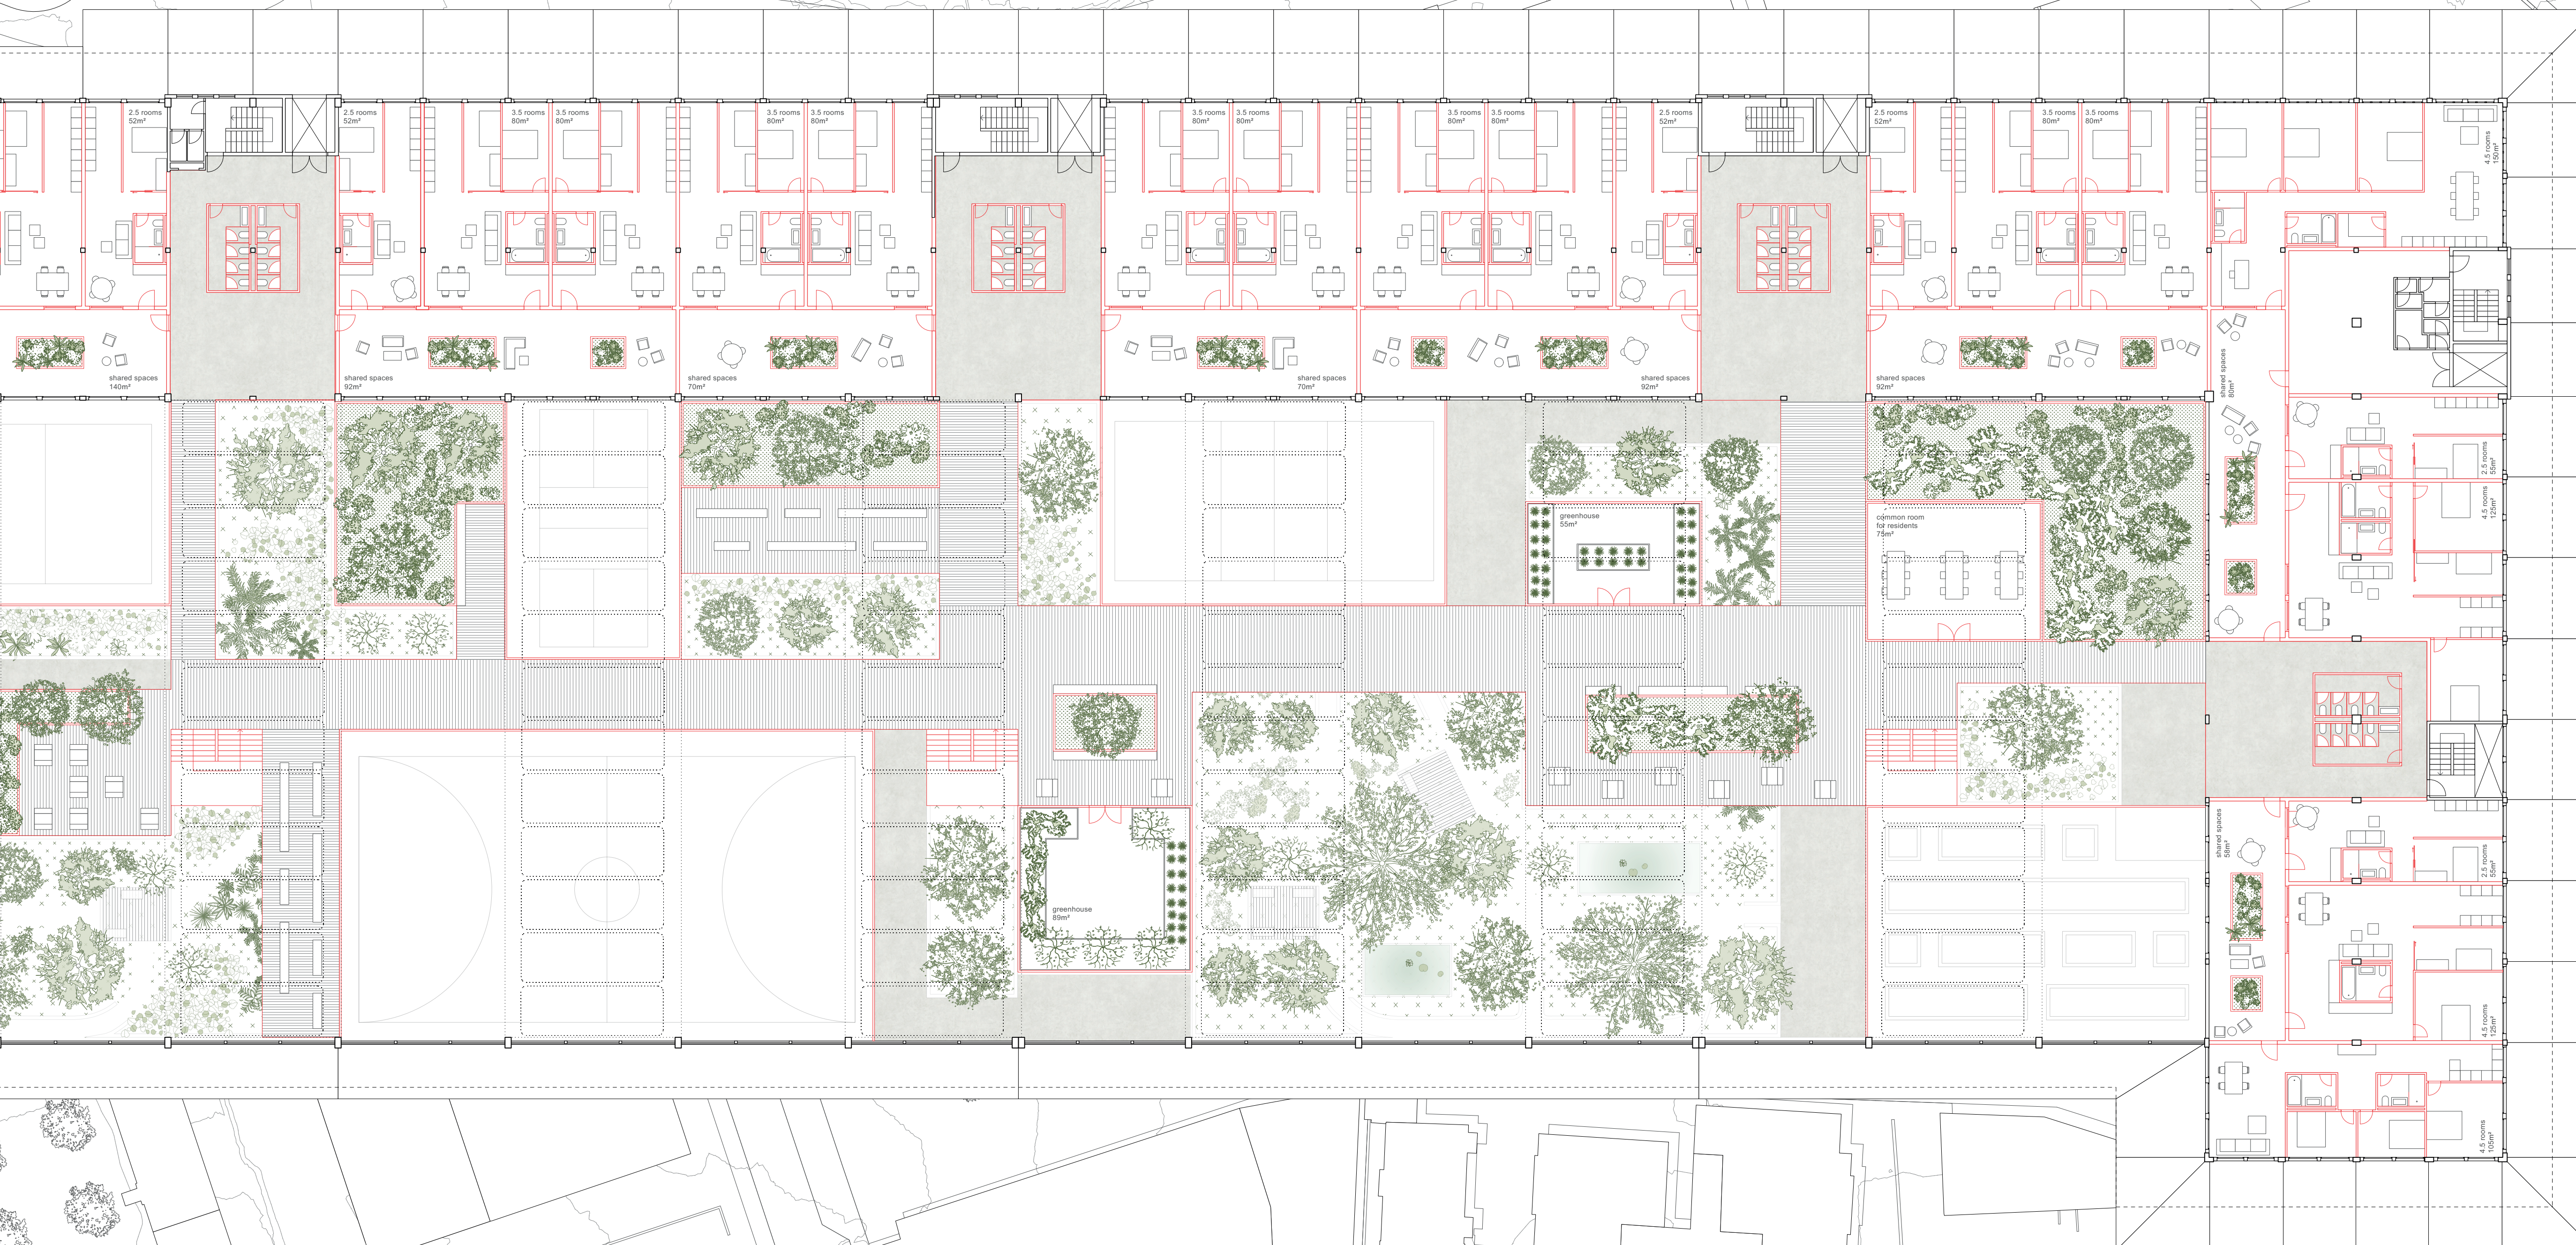

First floor plan 1:200



Axonometry 1:500

Existing
to be demolished
new