ABUNDANT HOUSING: A renewed take on Copenhagen's Karré

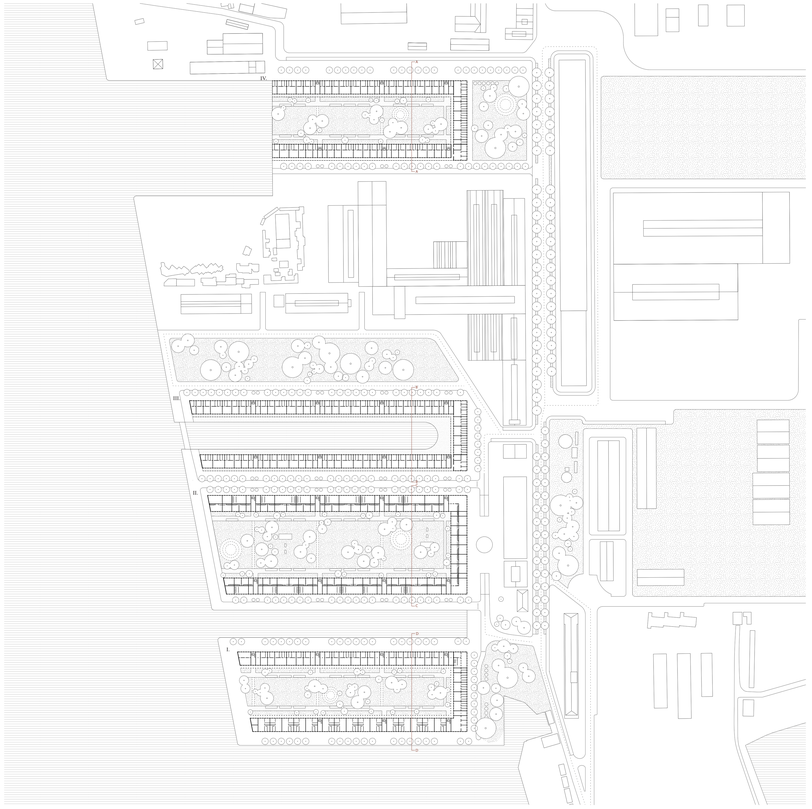

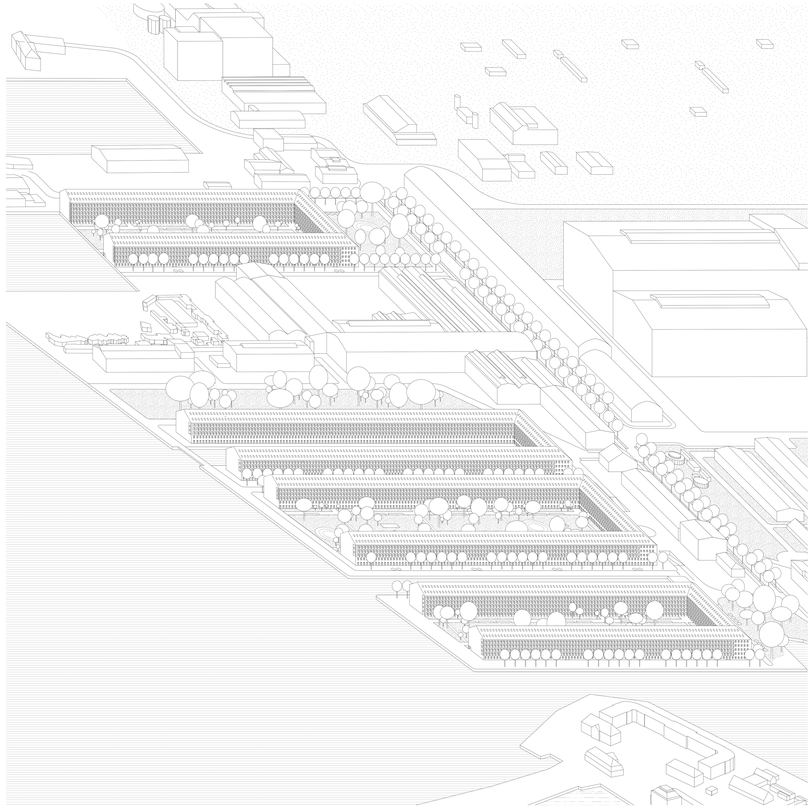

Type I - Double sided apartment
South side of the courtyard - Ground floor

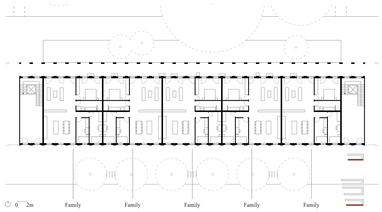

Type II - Duplex apartment
South and North side of the courtyard - Ground floor with activities

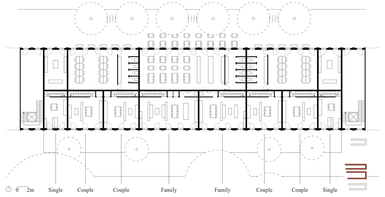

Type III - Open living room apartment
North side of the courtyard - Ground floor

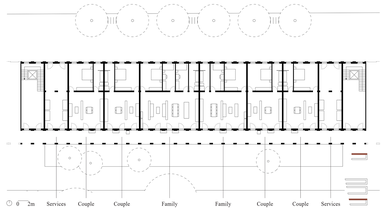

Type III - Open living room apartment
South side of the courtyard - Typical floor

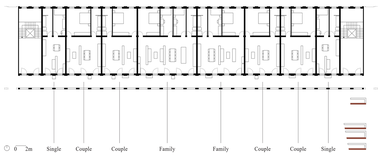

Type III - Open living room apartment
North side of the courtyard - Typical floor

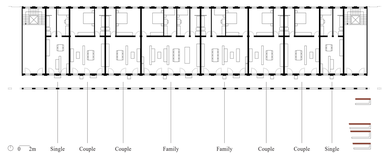

Type III - Open living room apartment
East side of the courtyard - Typical floor

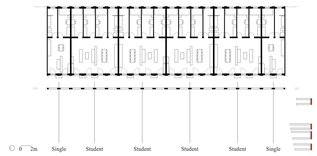

Section AA

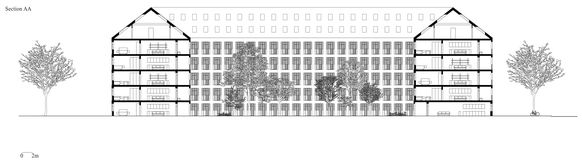

Section BB

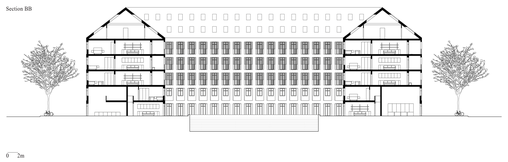

Section CC

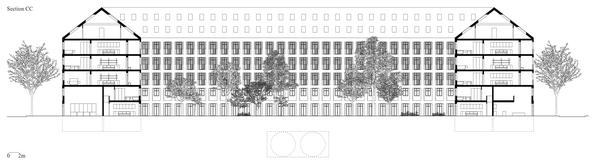
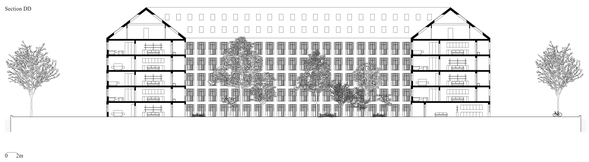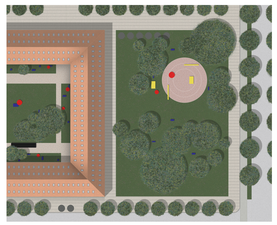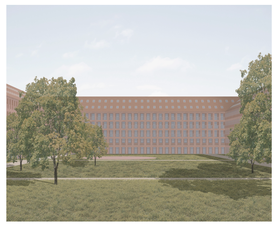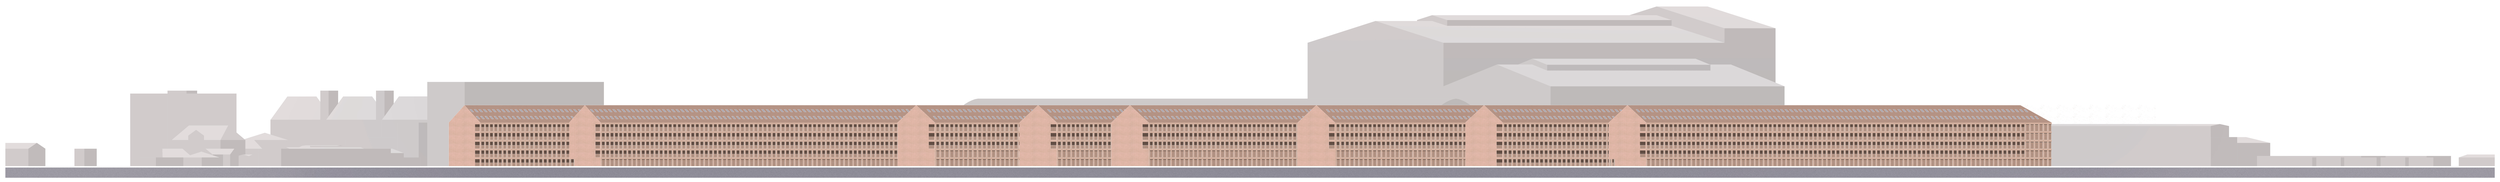
Section DD