


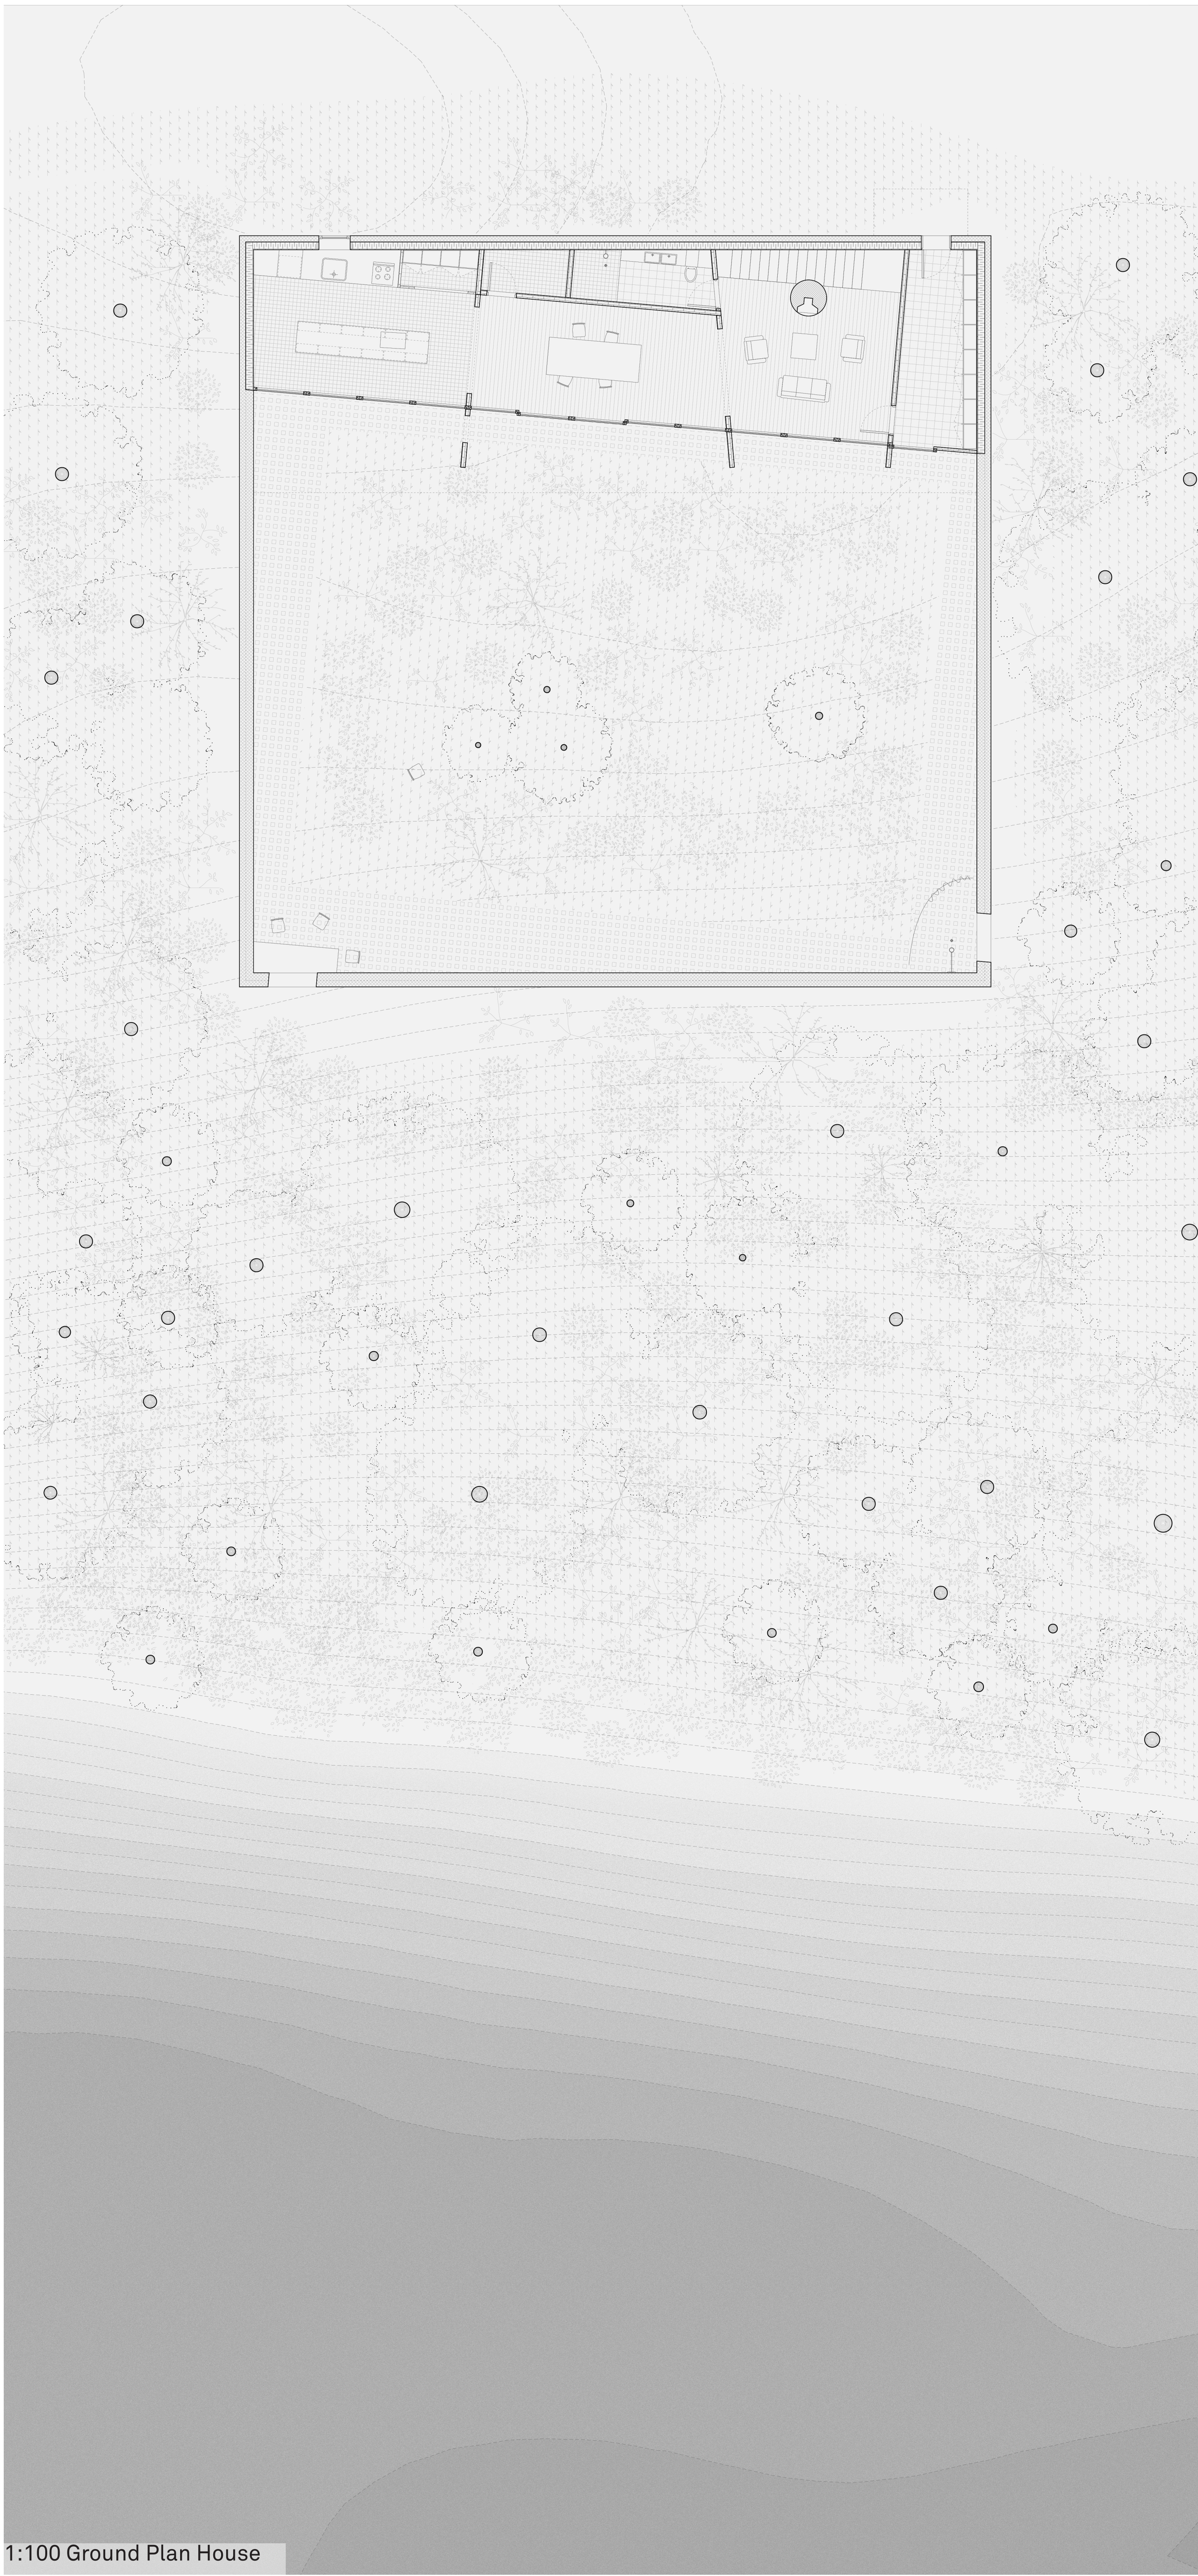


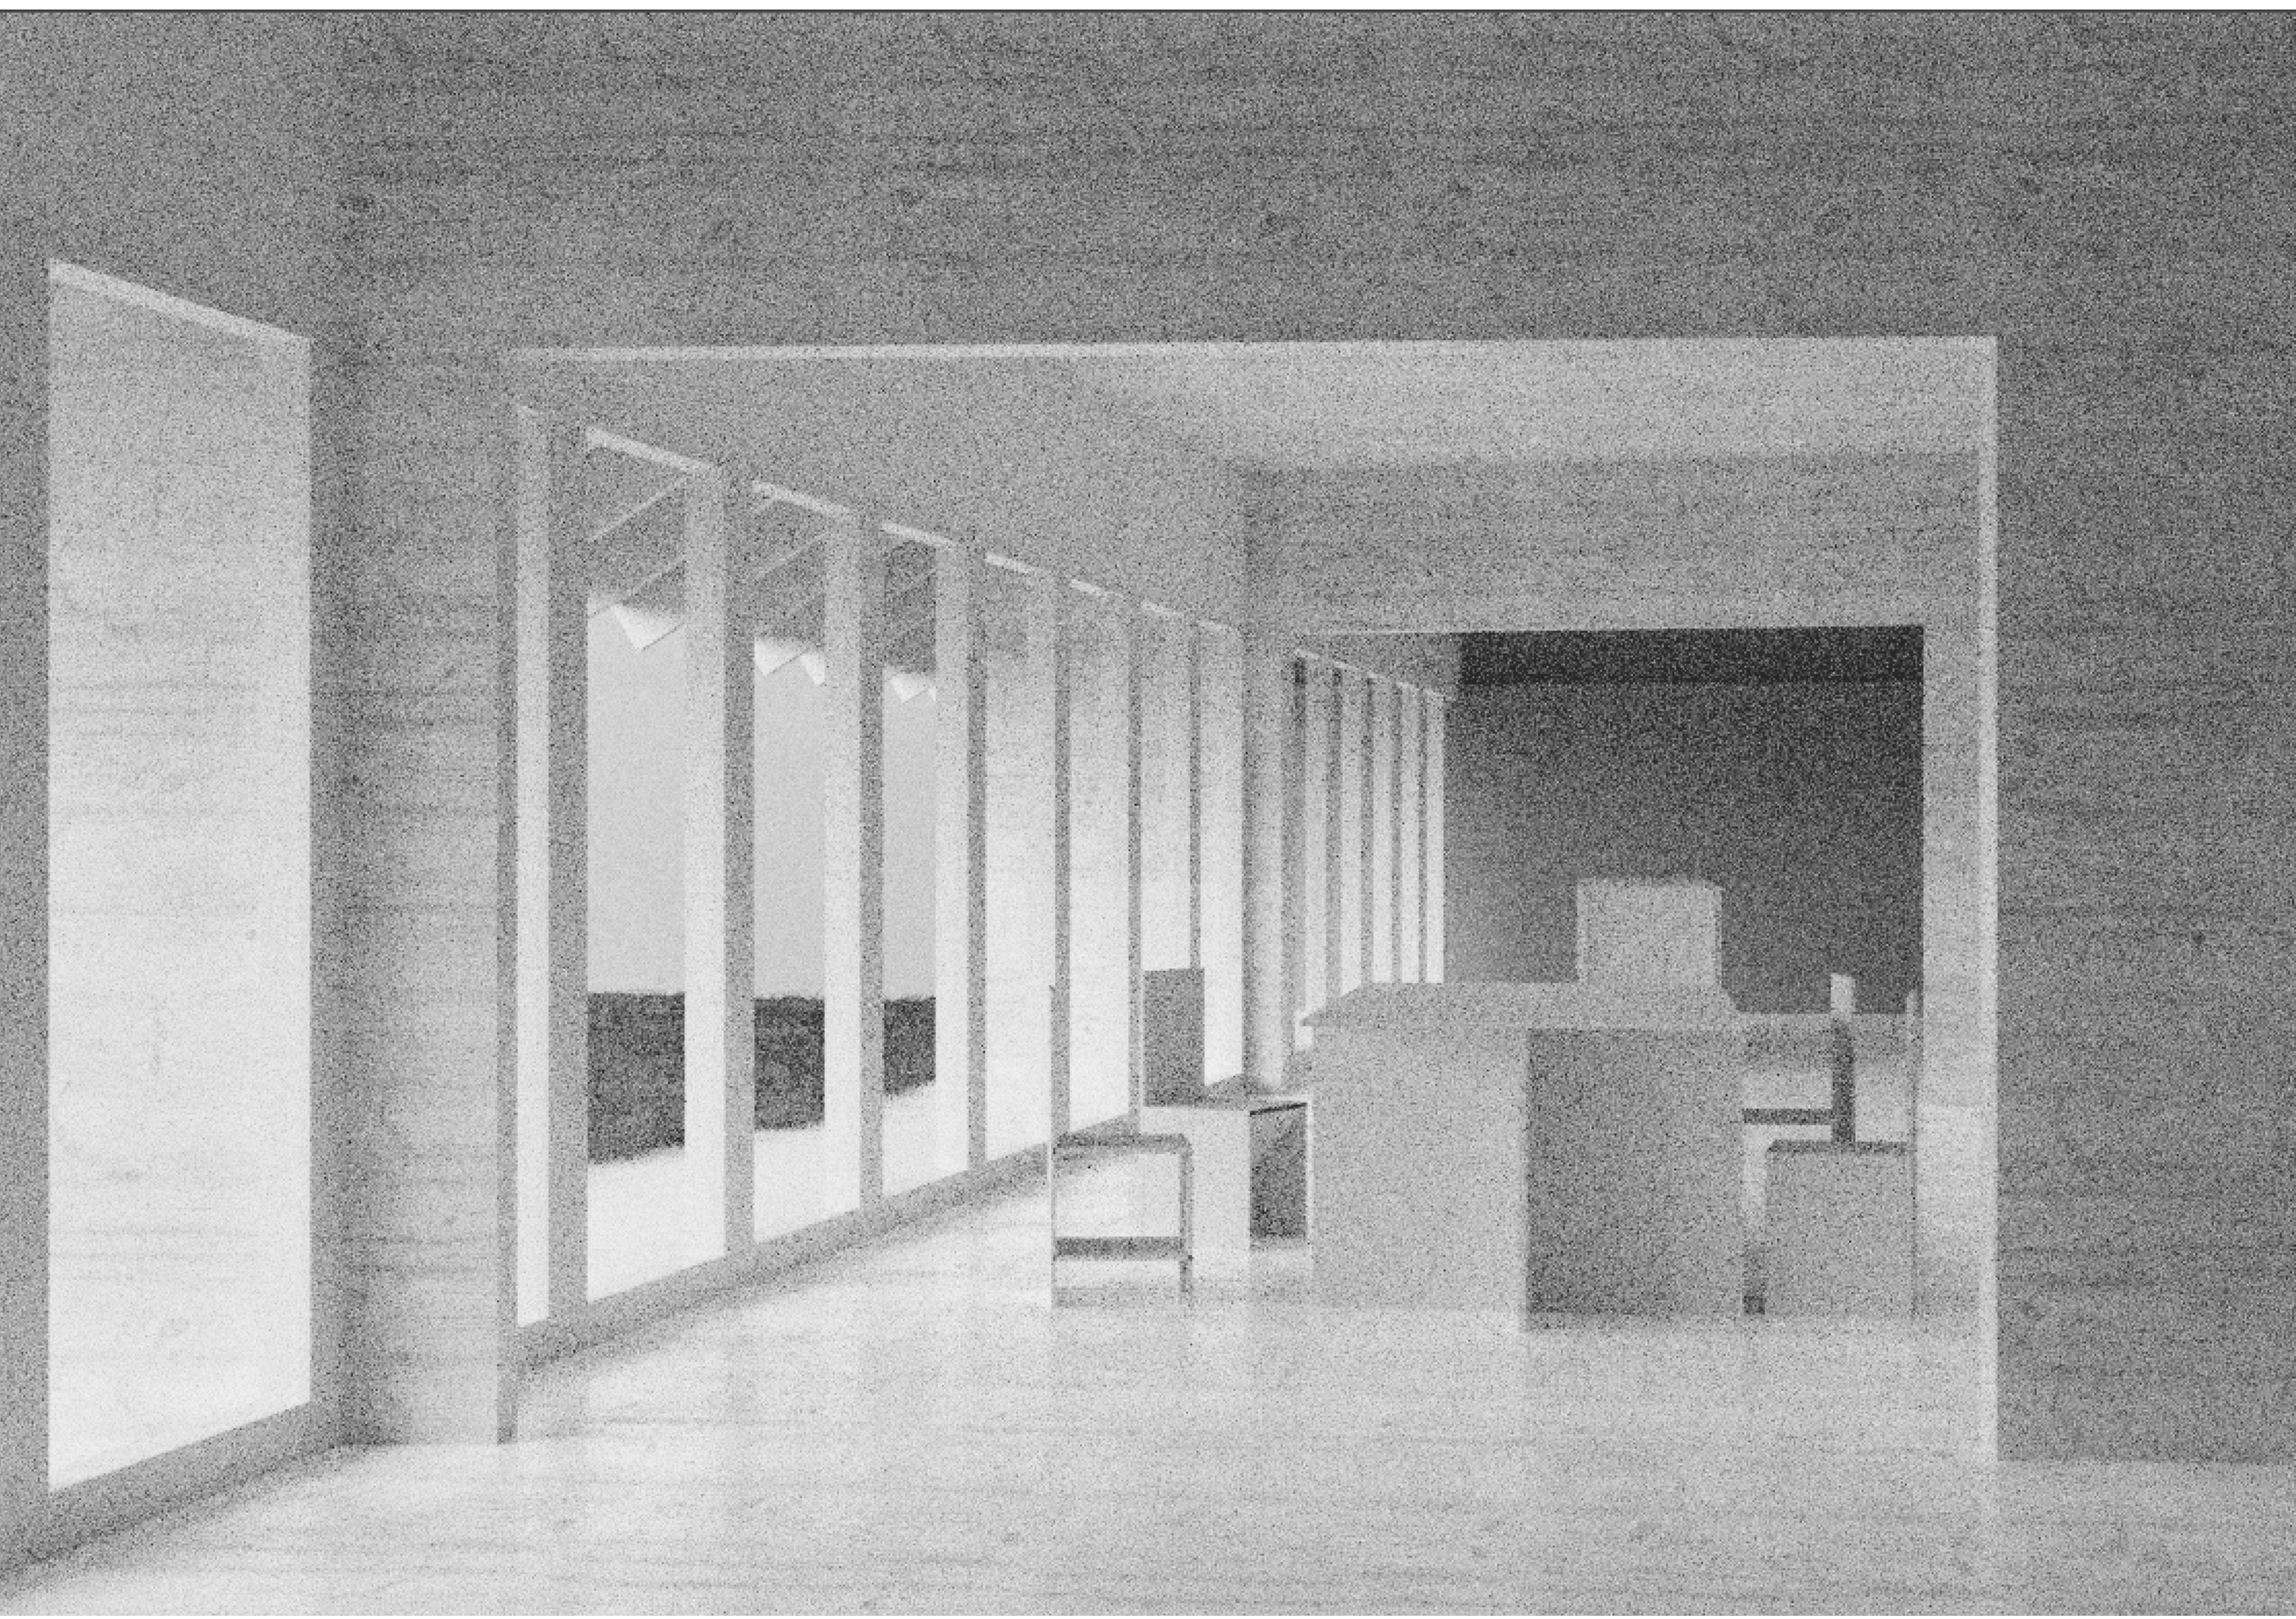


1:100 Ground Plan House

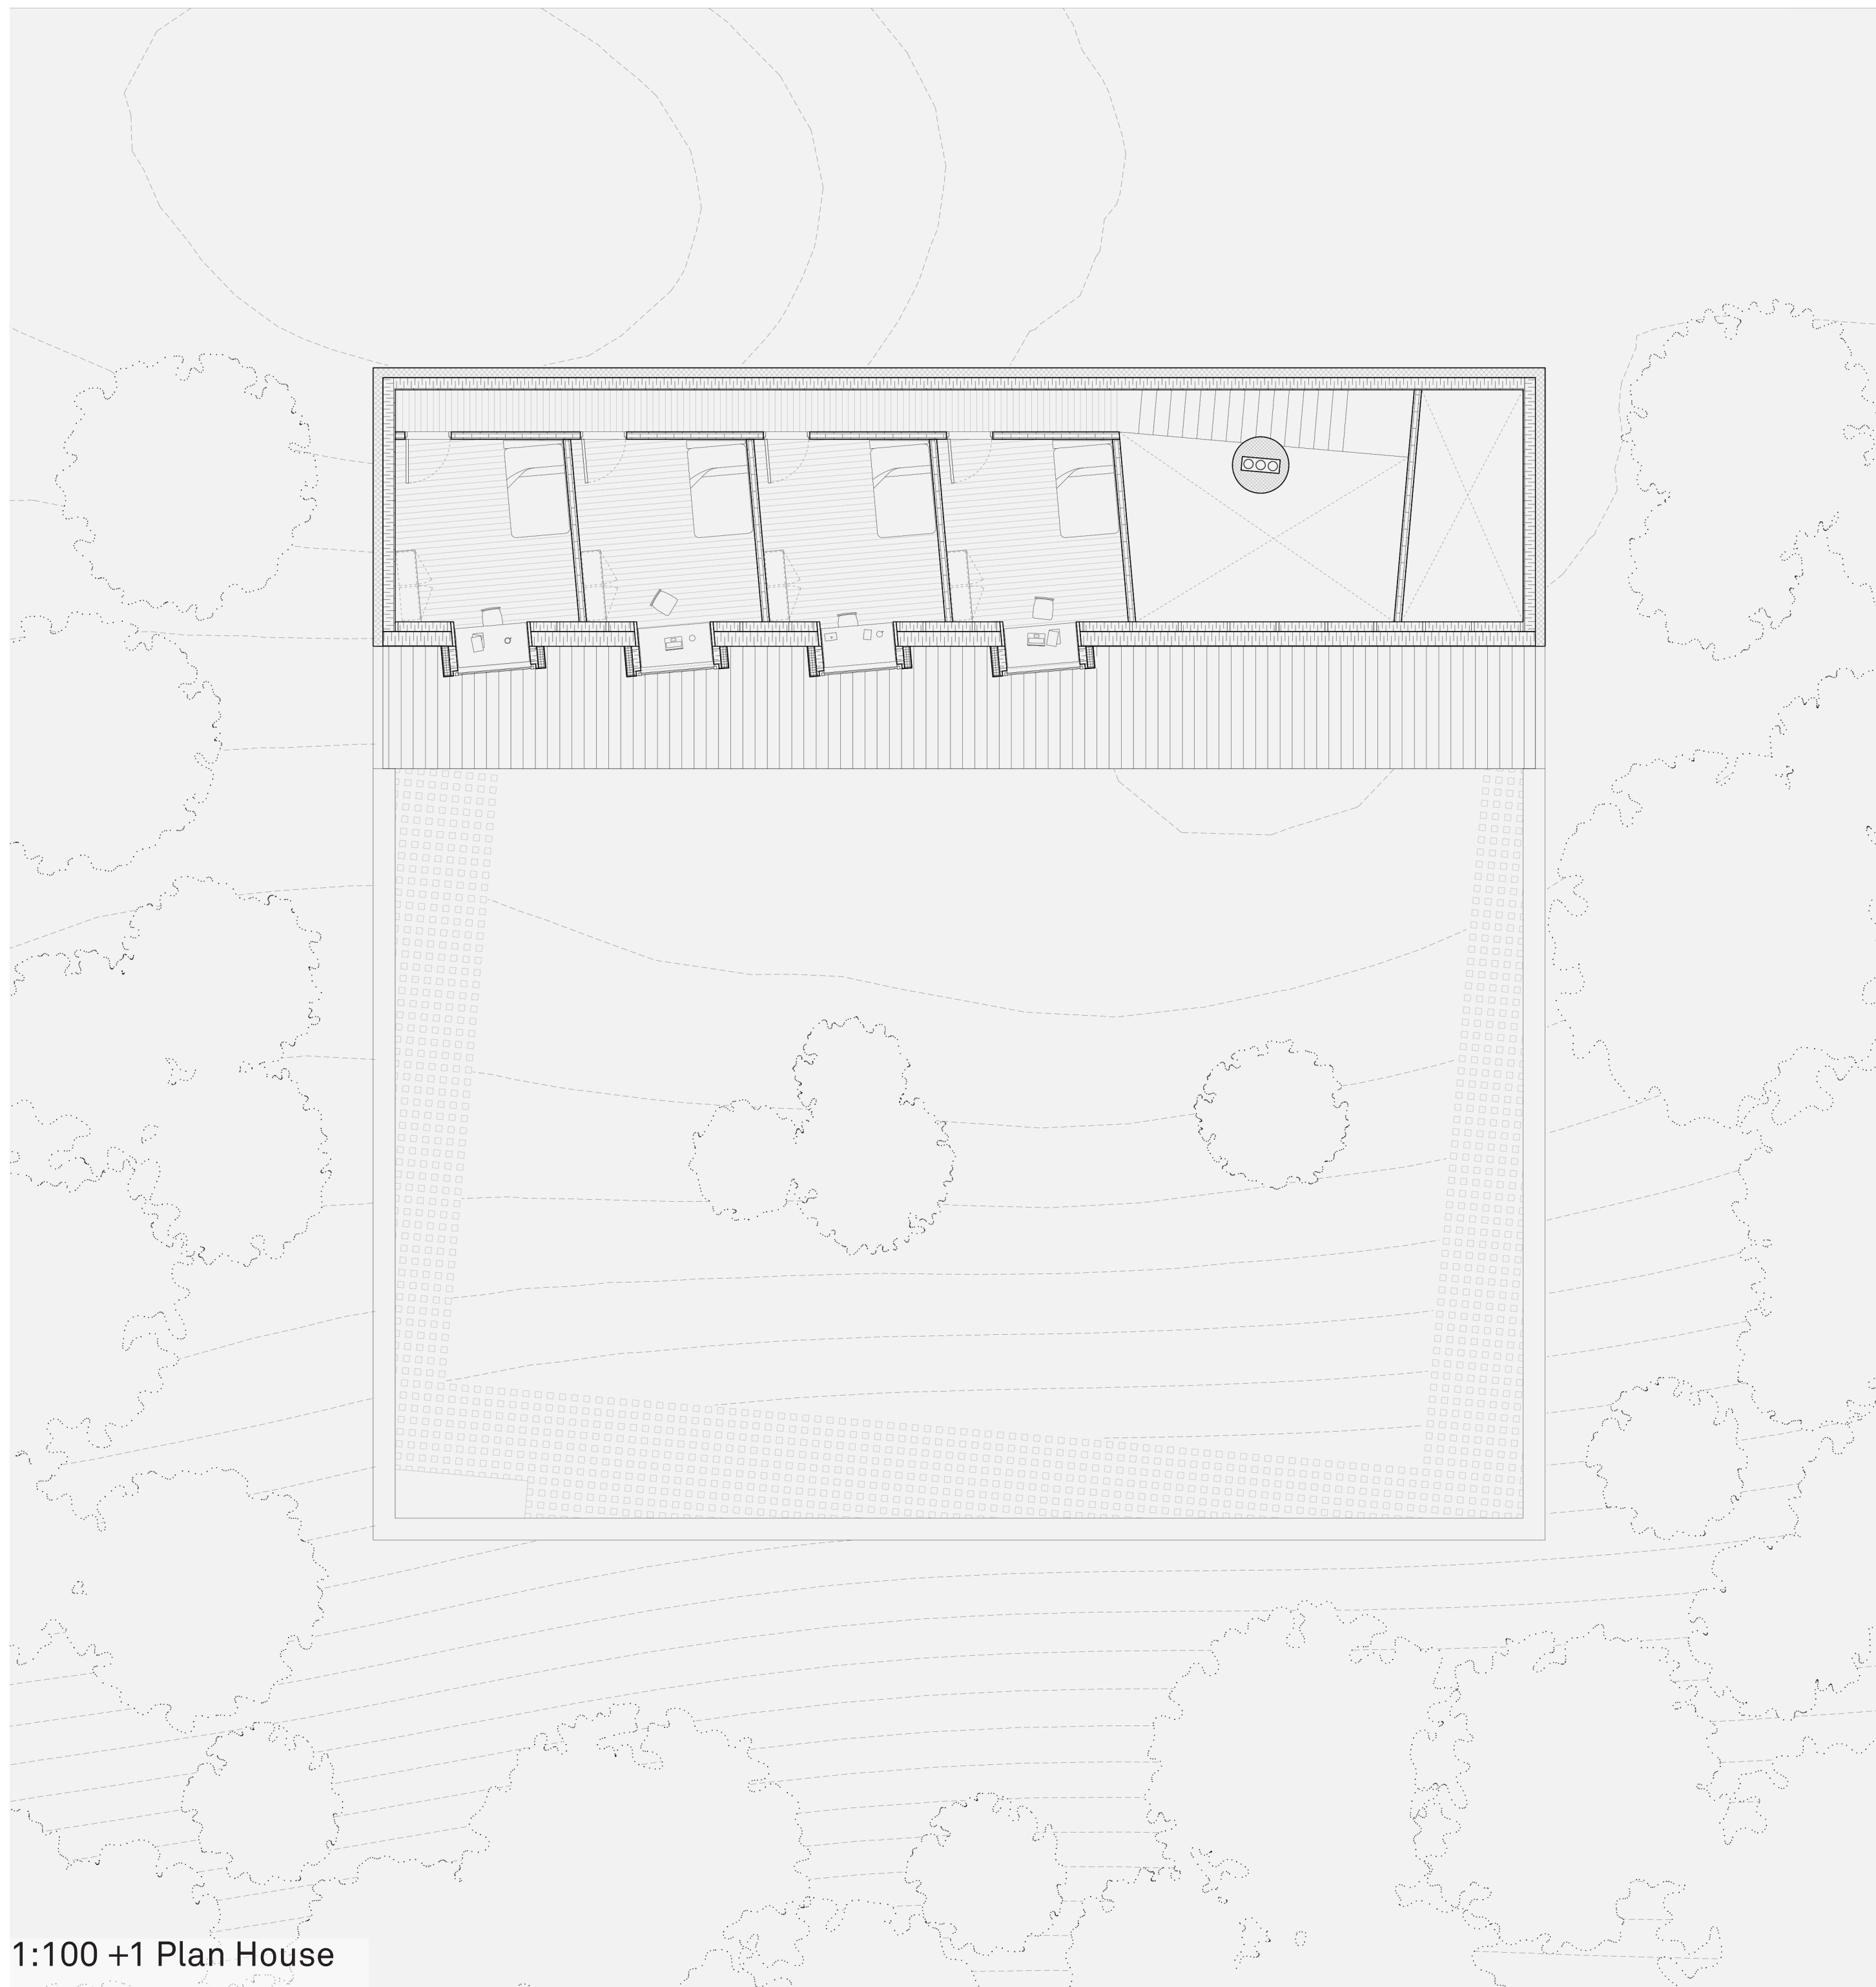

1:100 +1 Plan House

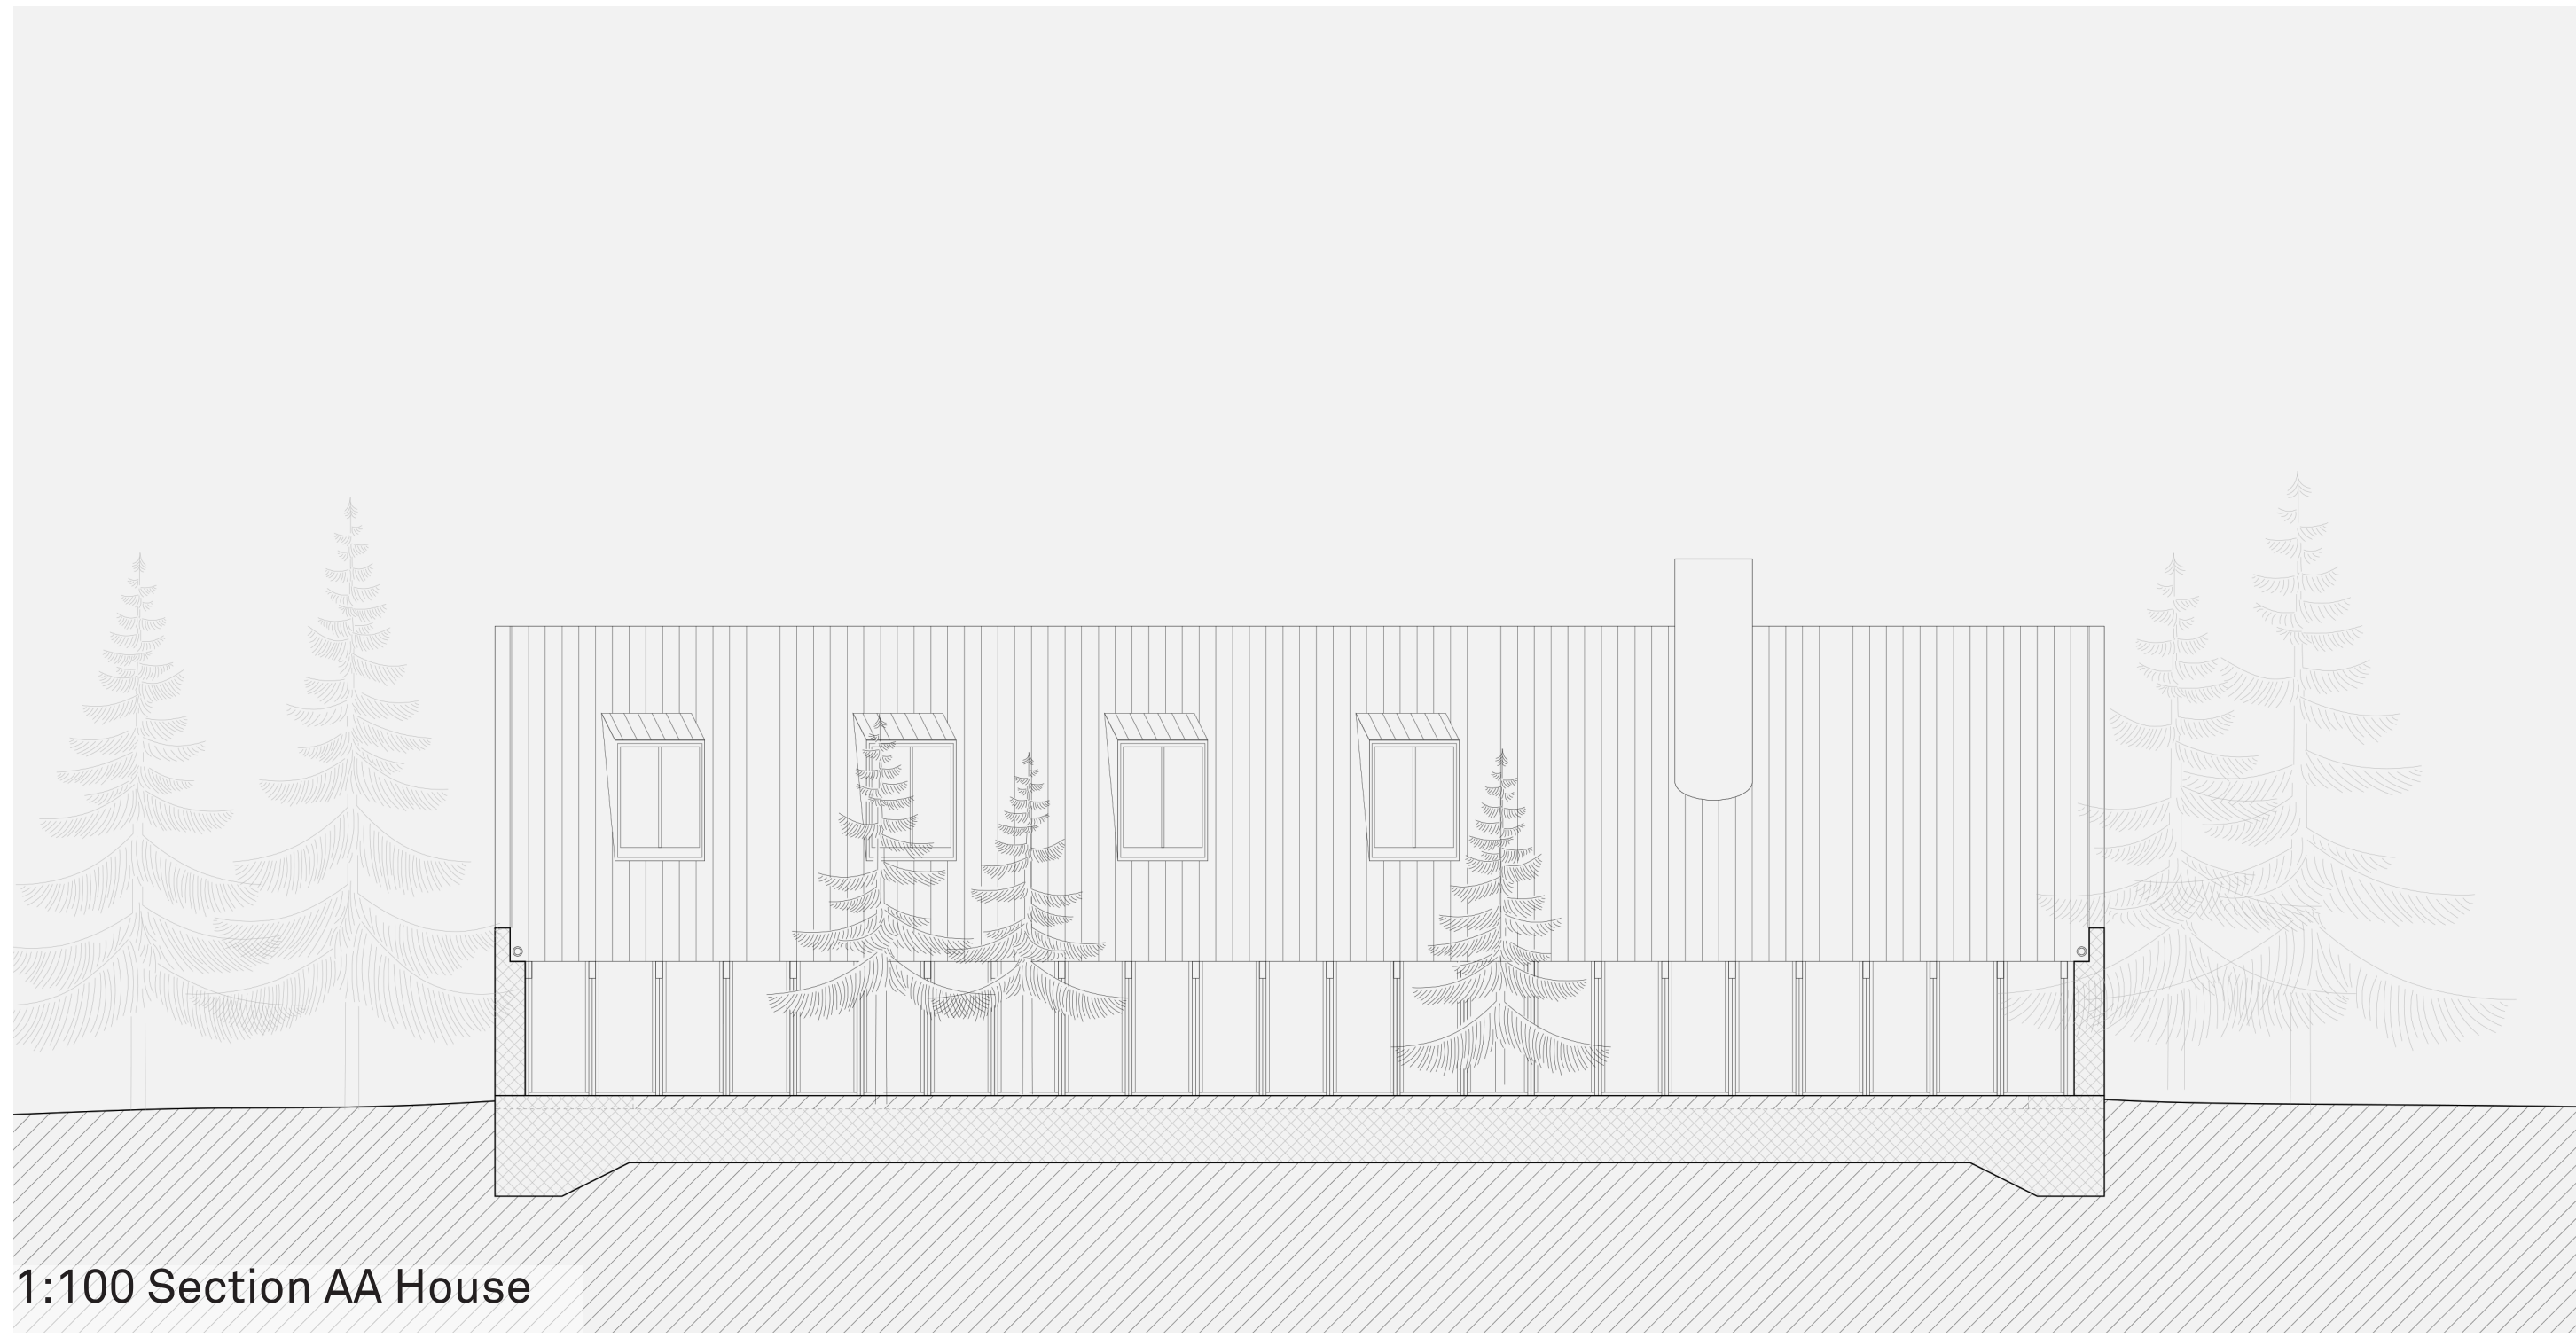

1:100 Section AA House

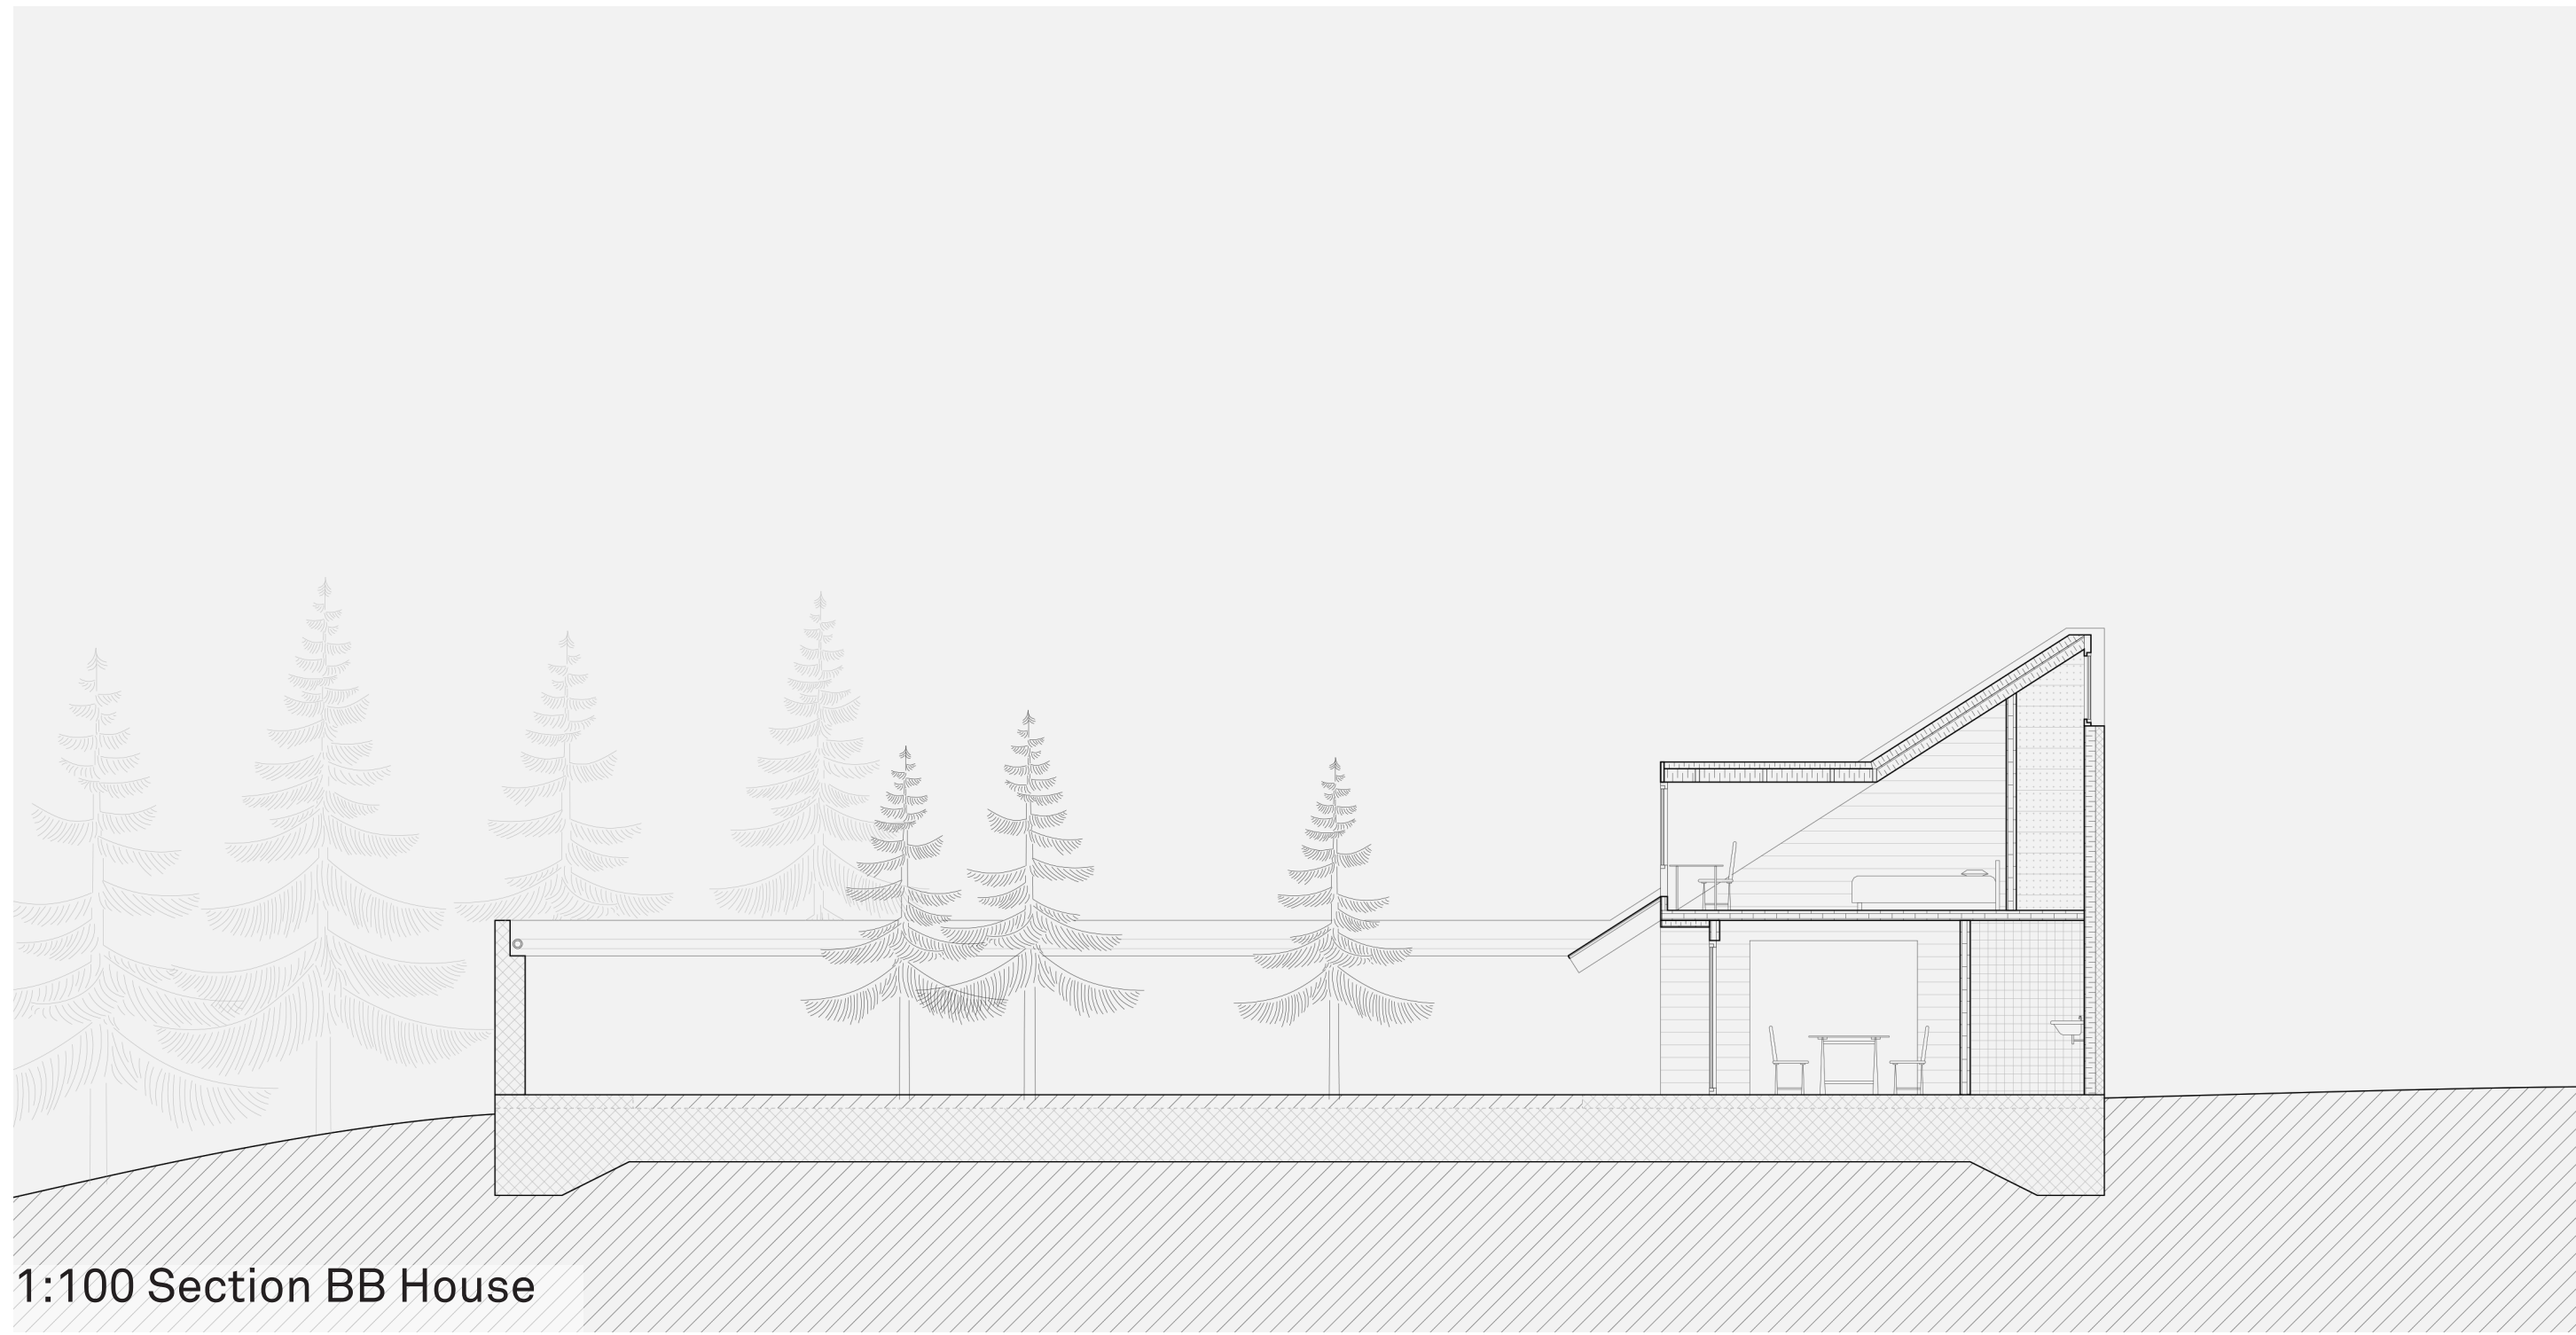

1:100 Section BB House