Site location

sub-prefecture of Abidjan
urban footprint

0 5 km

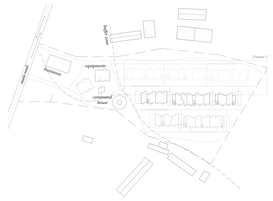

Situation map

phase no. 1
no. 2
no. 3

0 20 m.

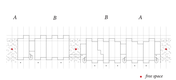

Fragment

0 10 m.

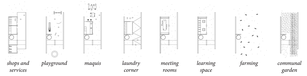

Possibilities

0 5 10 m.

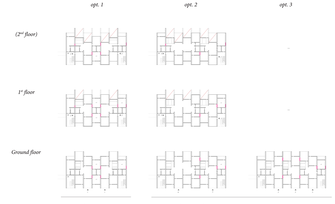

Housing types

connecting rooms

0 5 10 m.

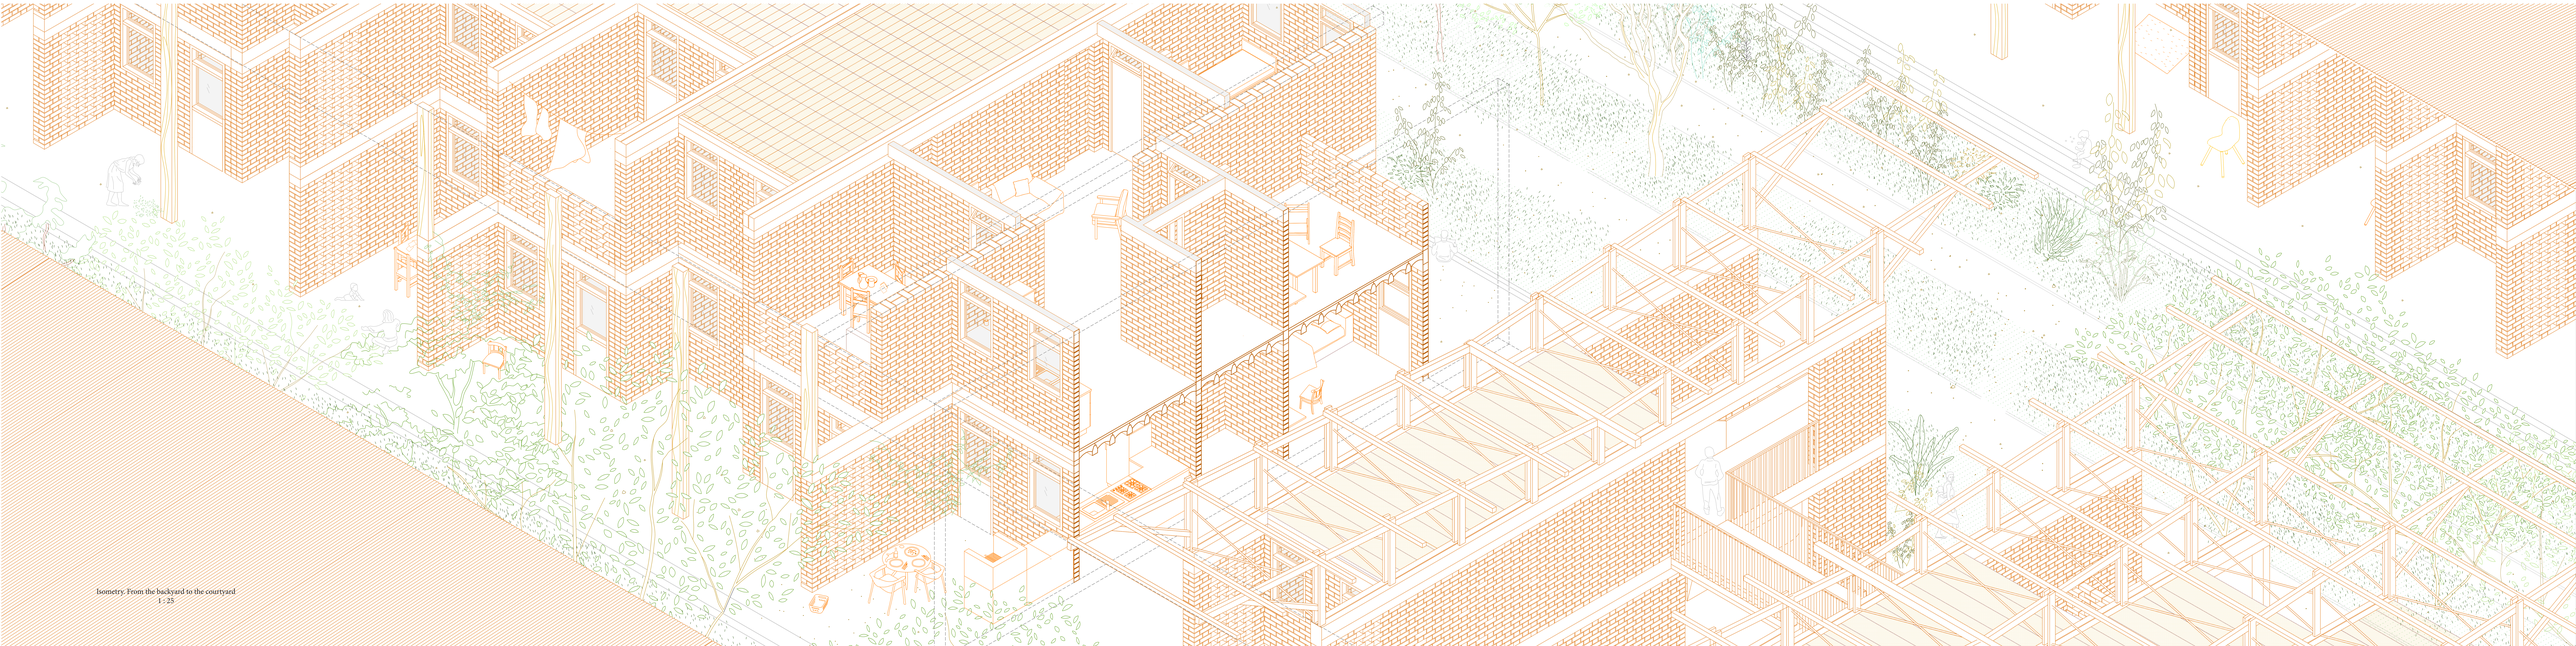

Isometry. From the backyard to the courtyard
1 - 25