



Clothed Homes :

Dressing the Immeuble-Pavillonnaire

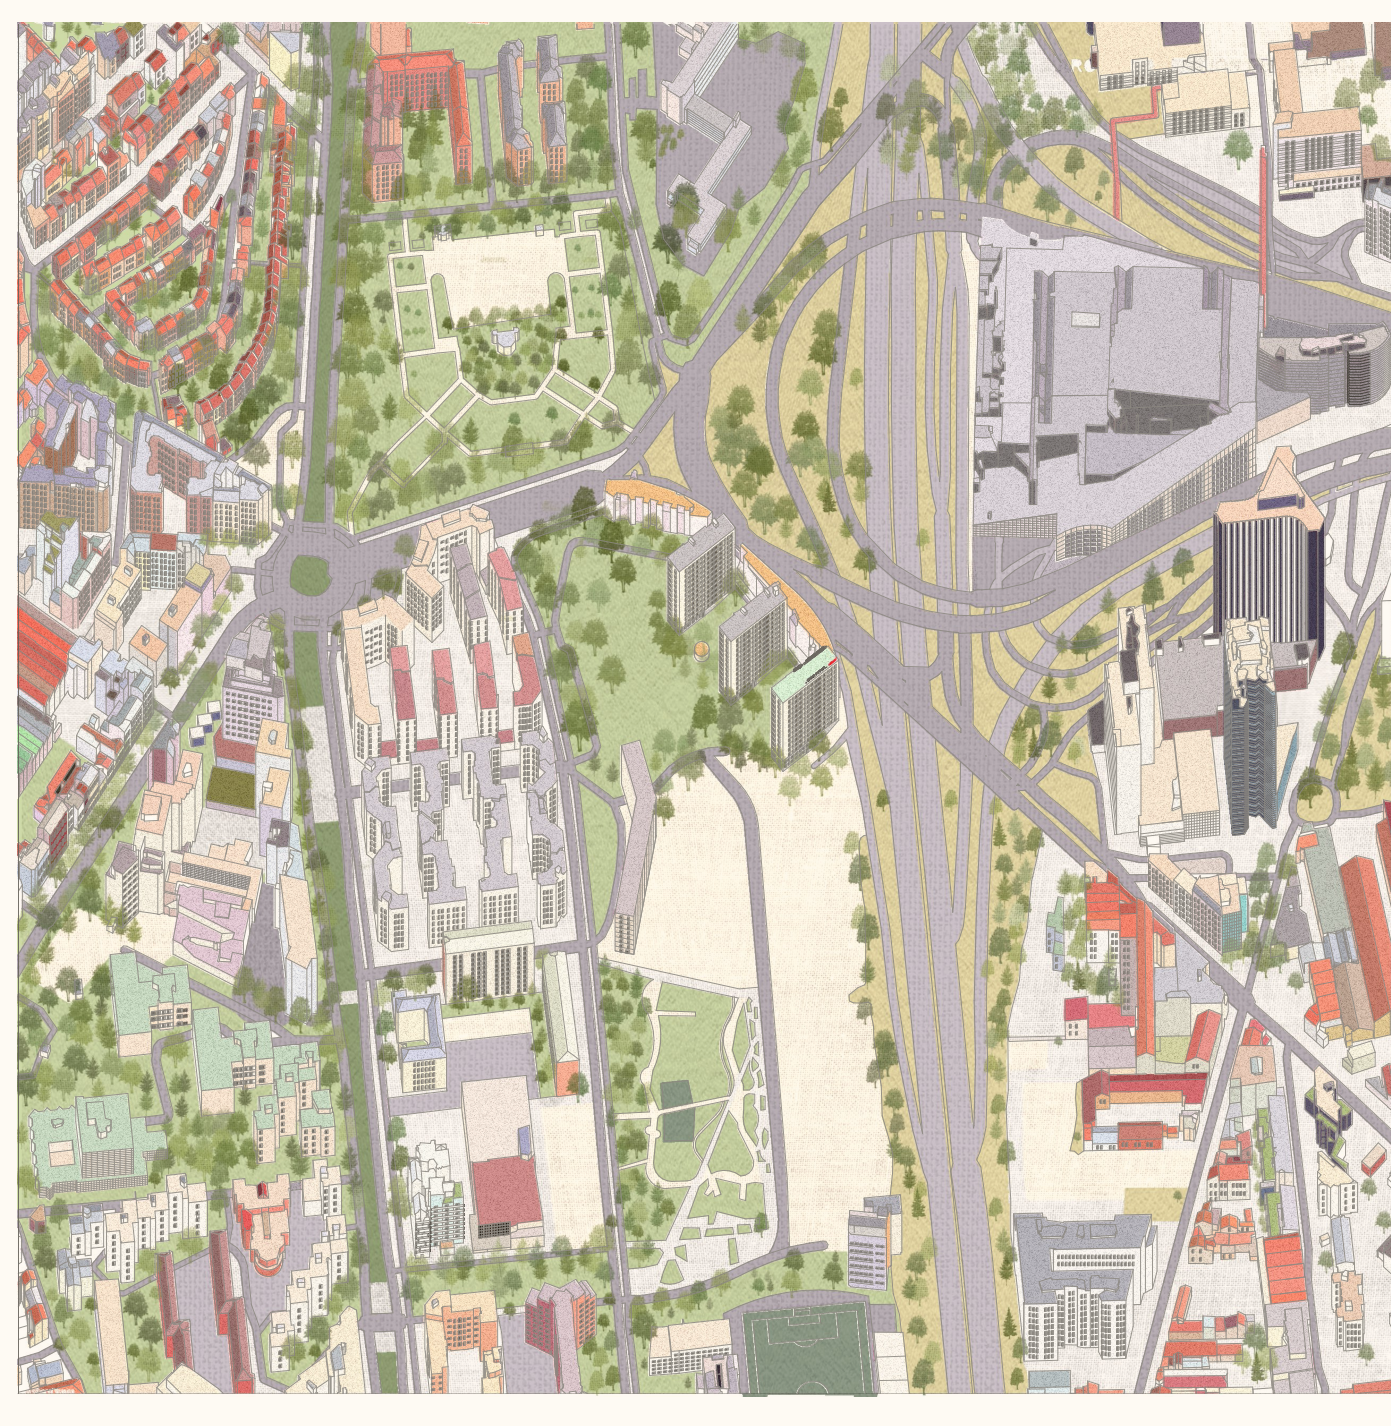

SITE LOCATION, PARIS, 15th arr., 1/200

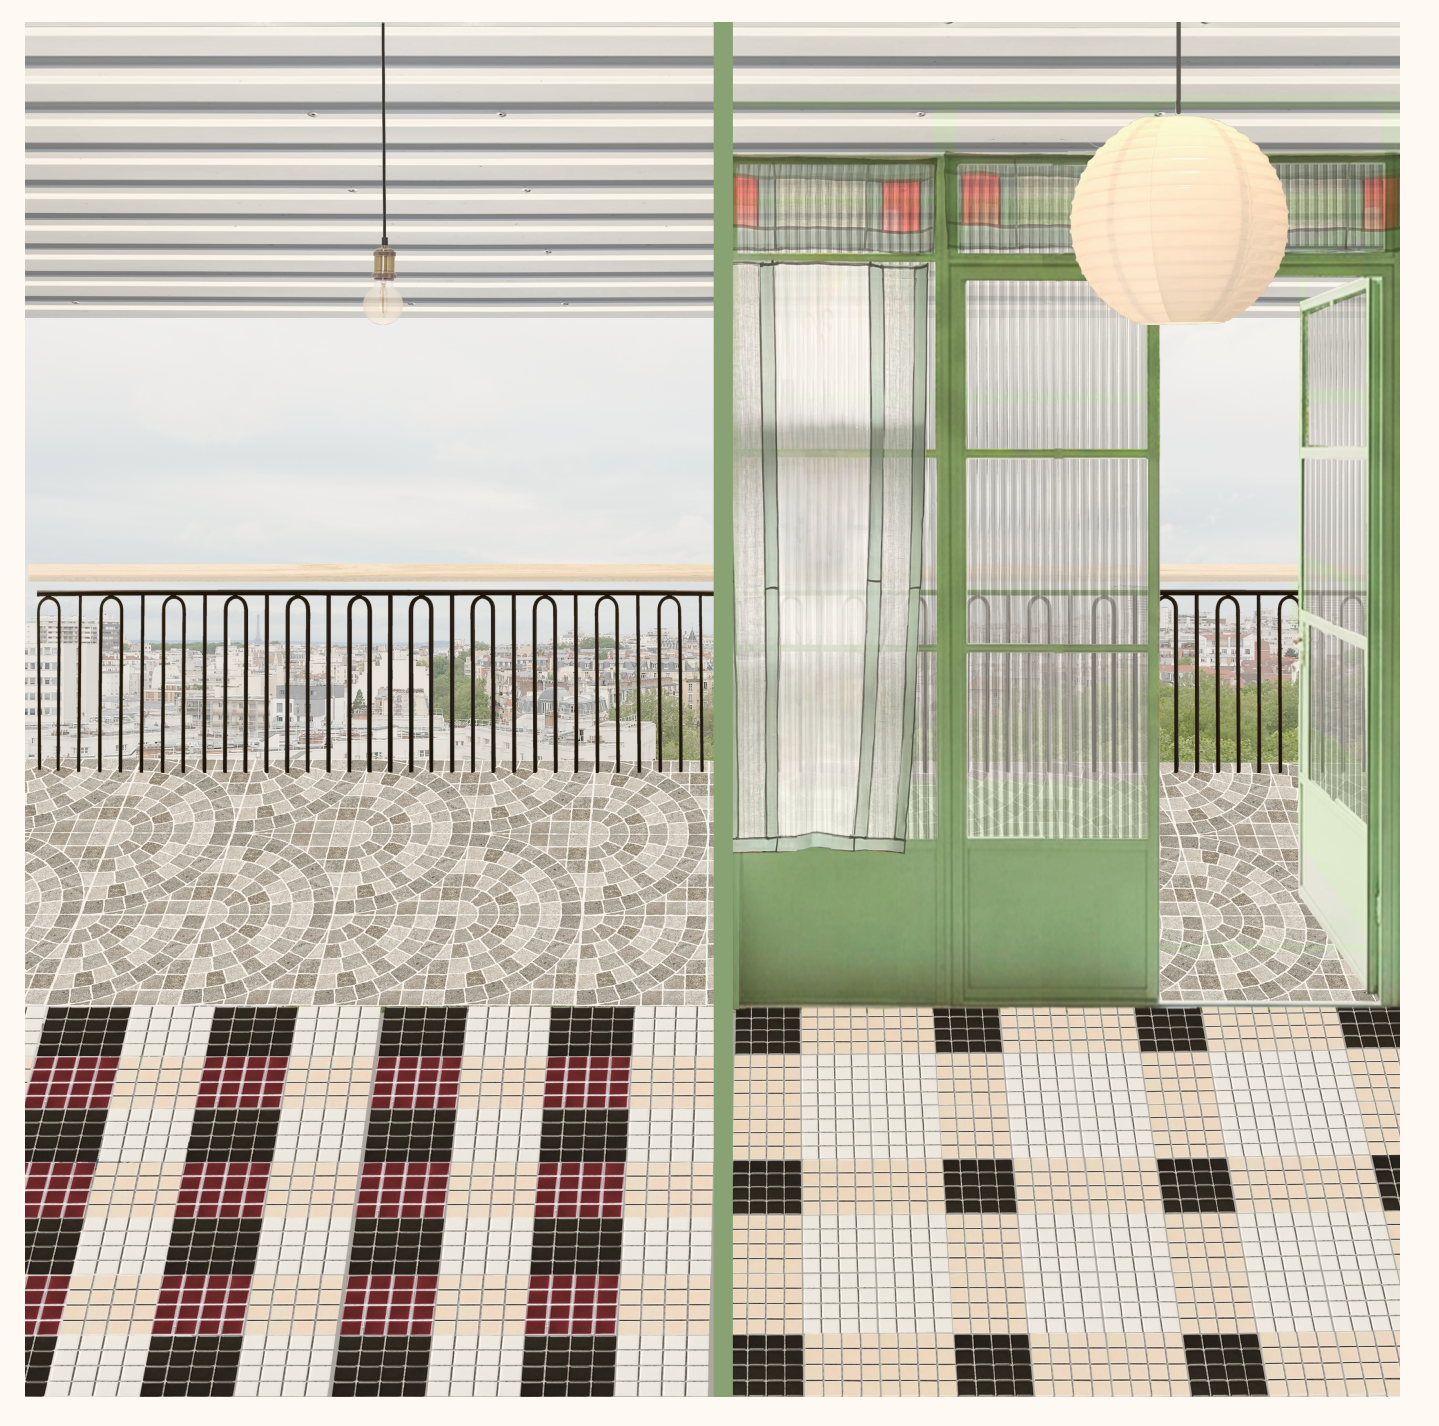

ROW WITHIN EXISTING COLLEGE



KITCHEN, ROW IN COLLEGE




HALL, ROW IN COLLEGE




BATH, ROW IN COLLEGE




FLEXIBLE ROOM, ROW IN COLLEGE

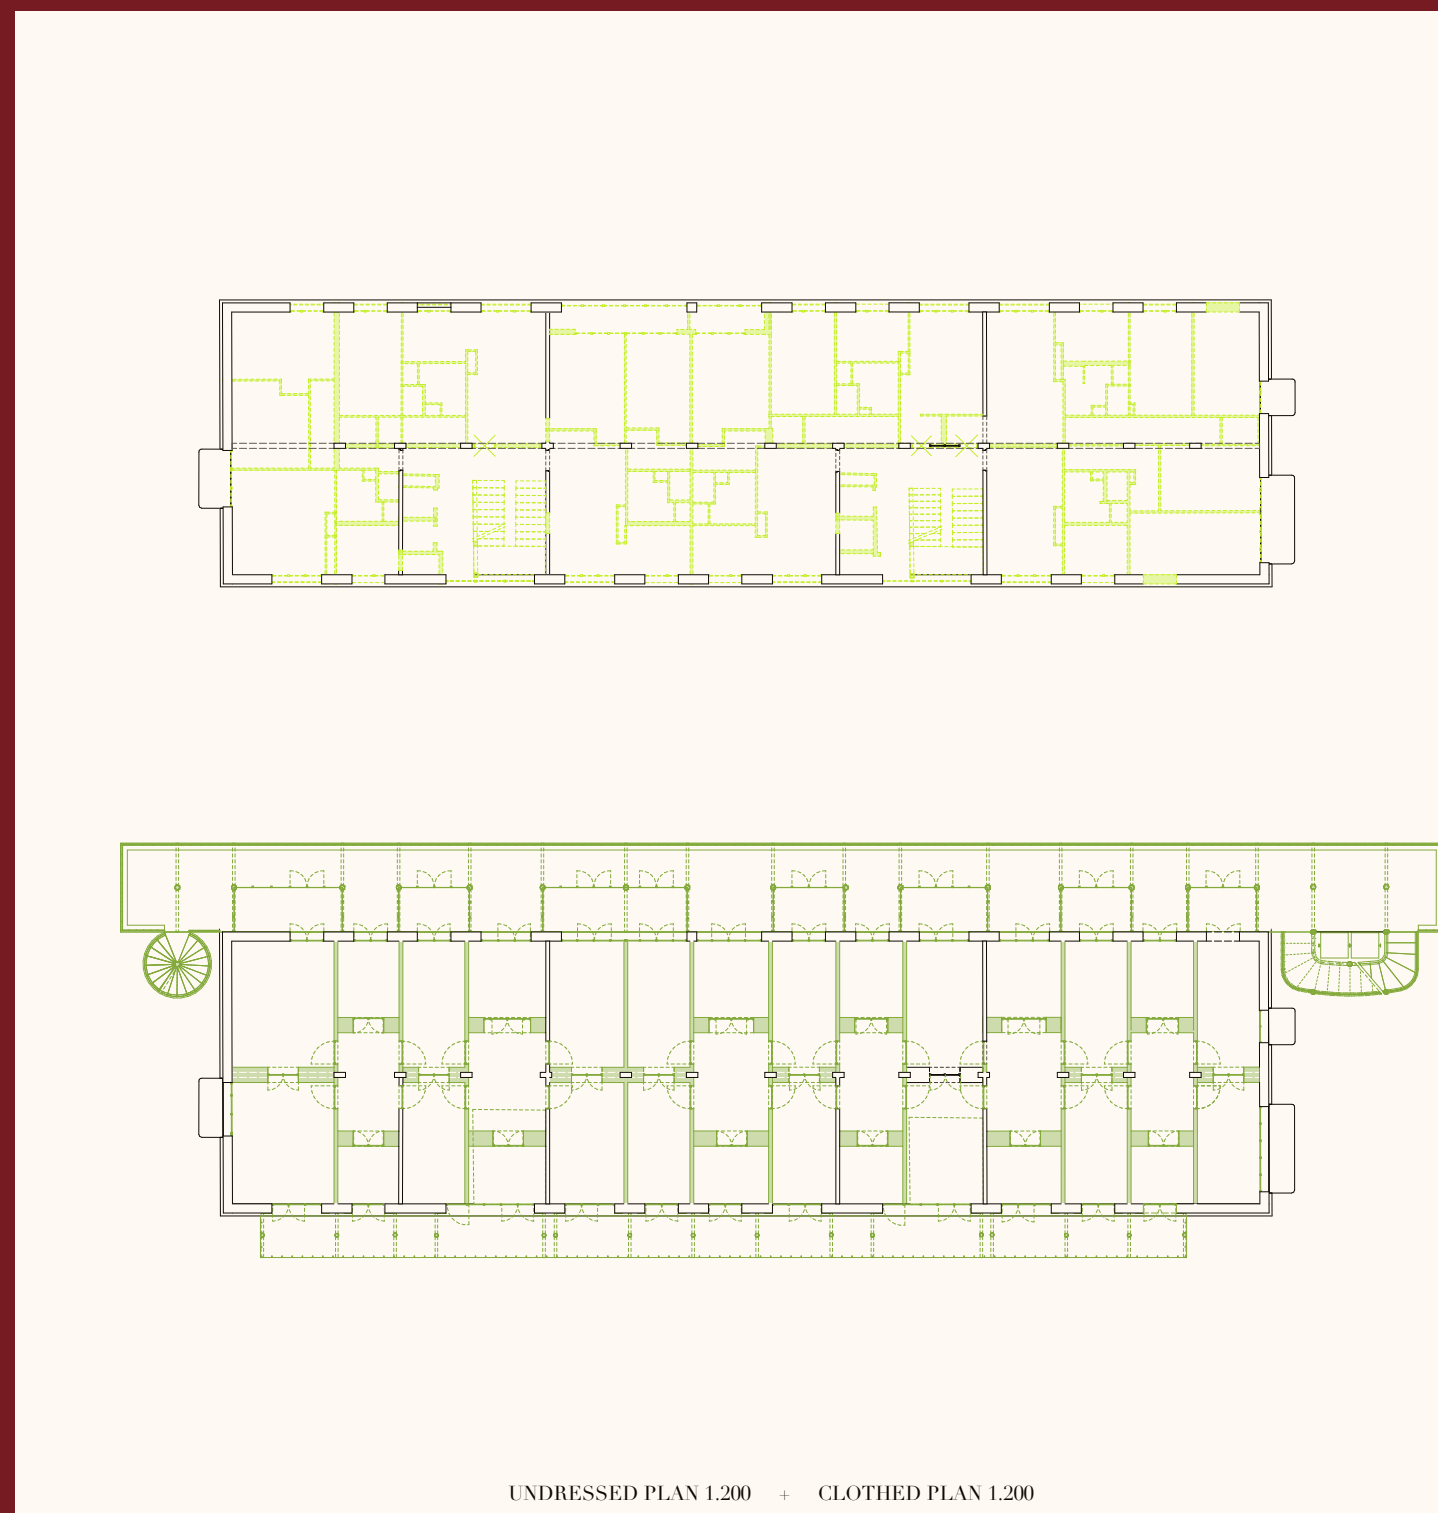



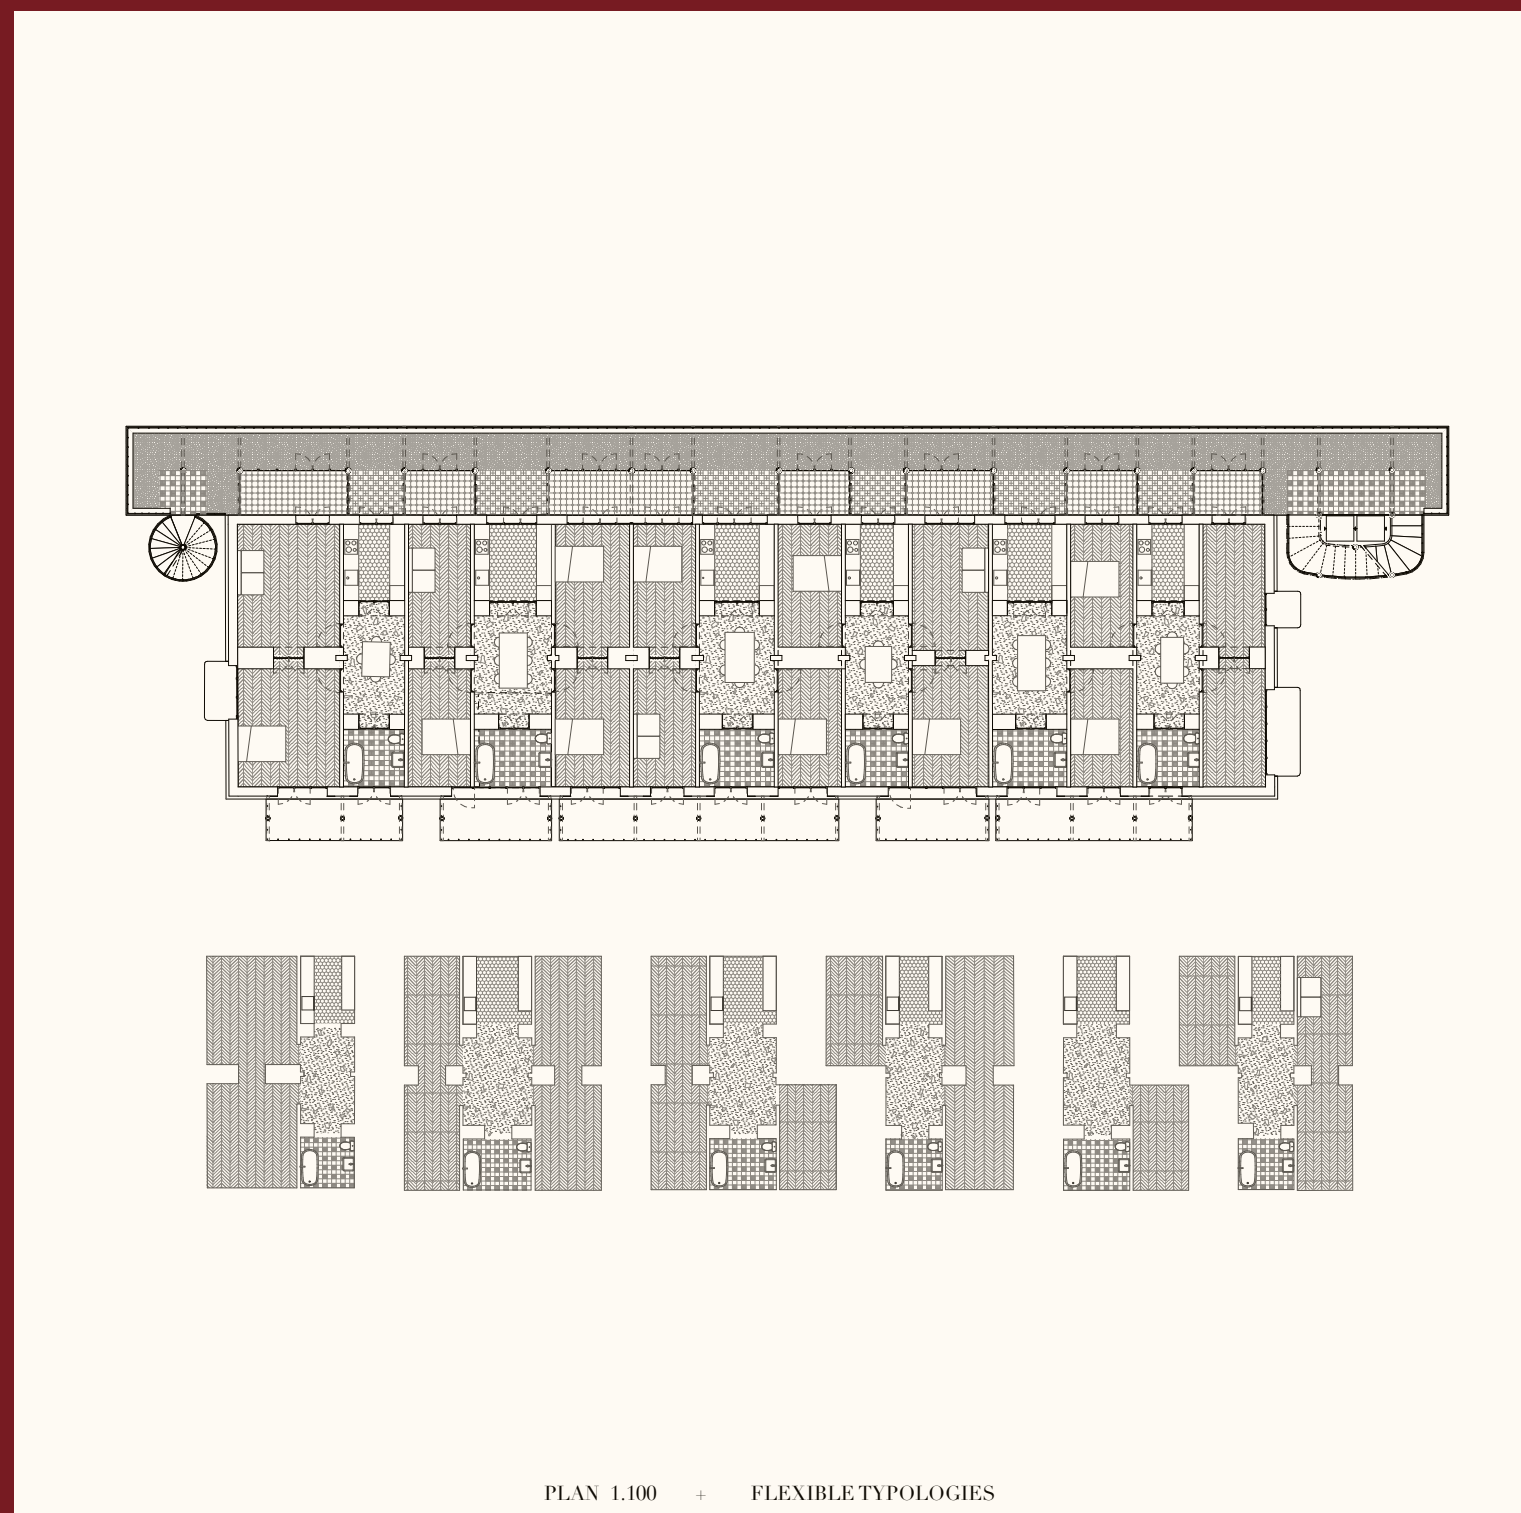



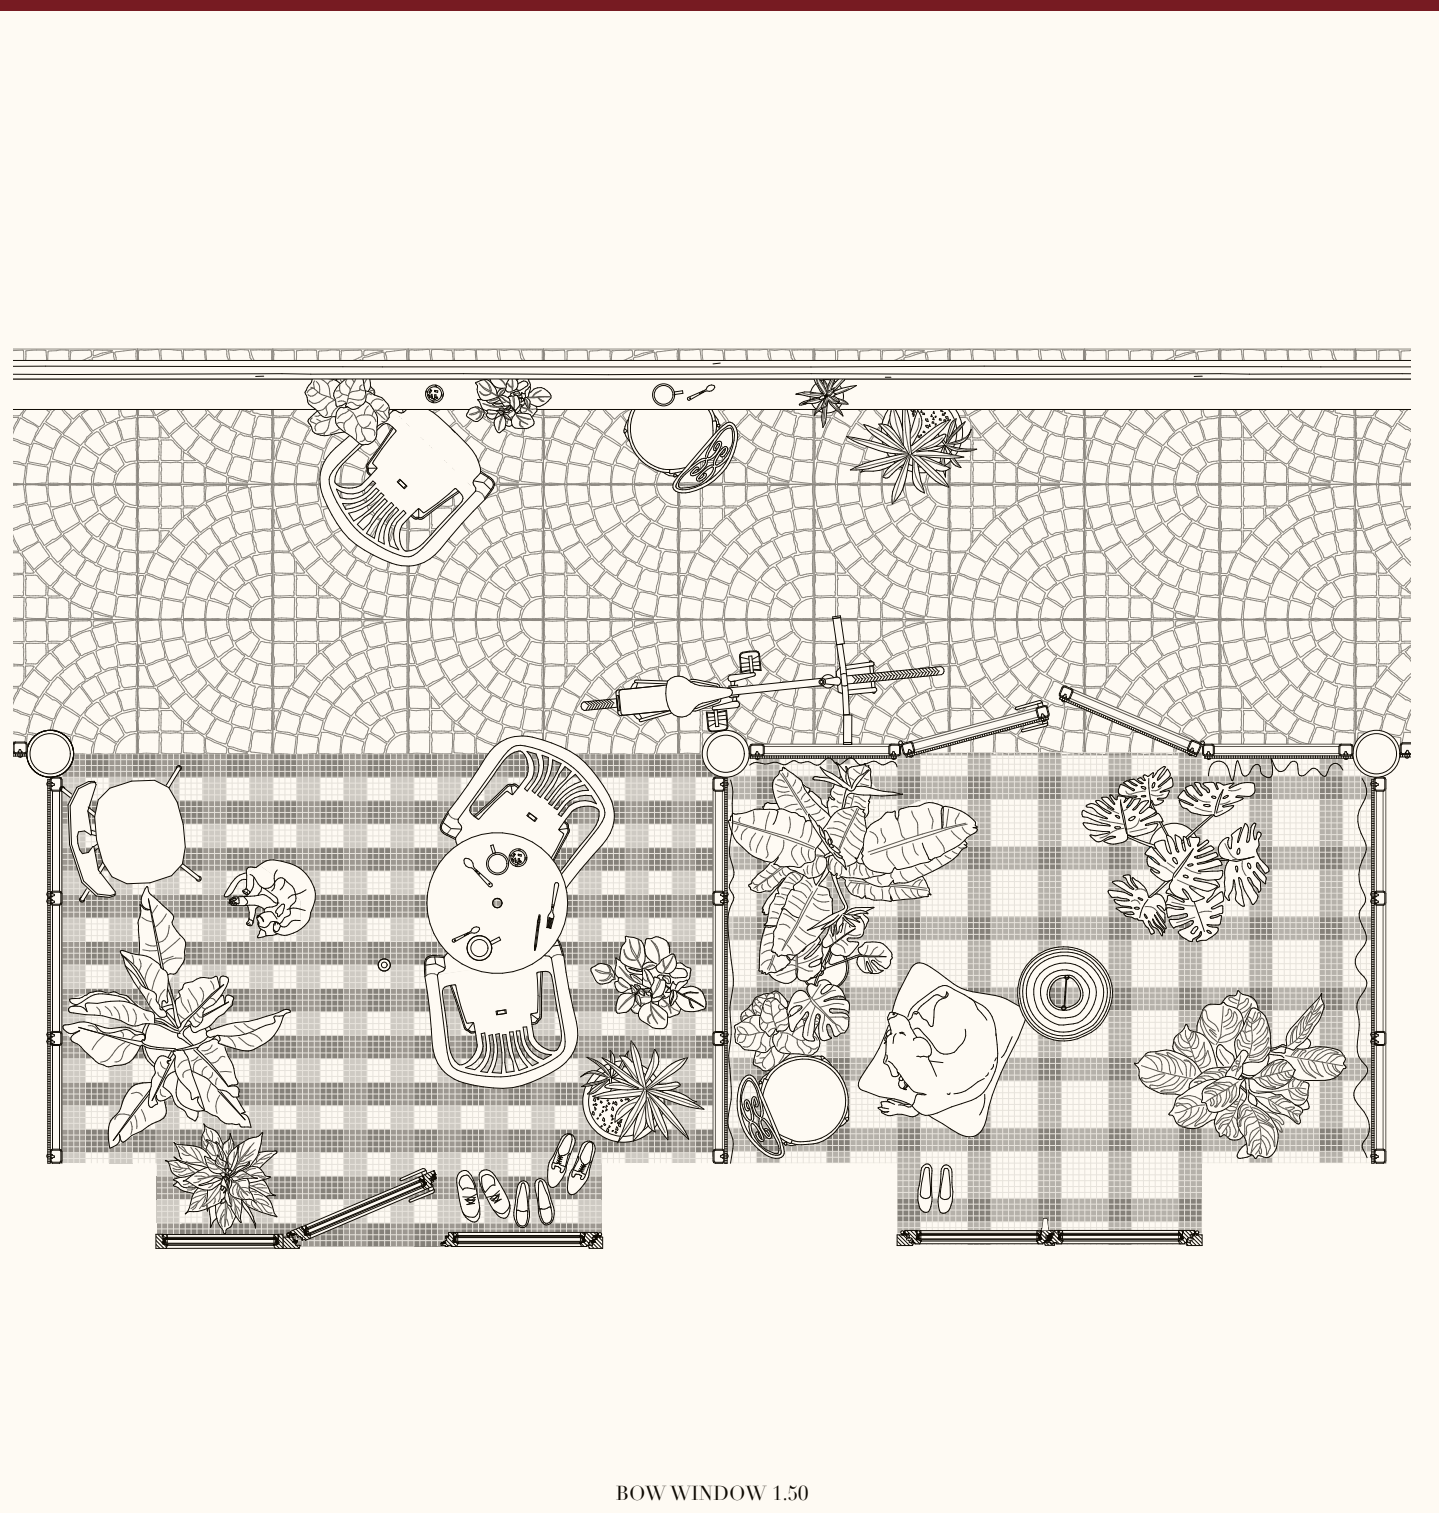



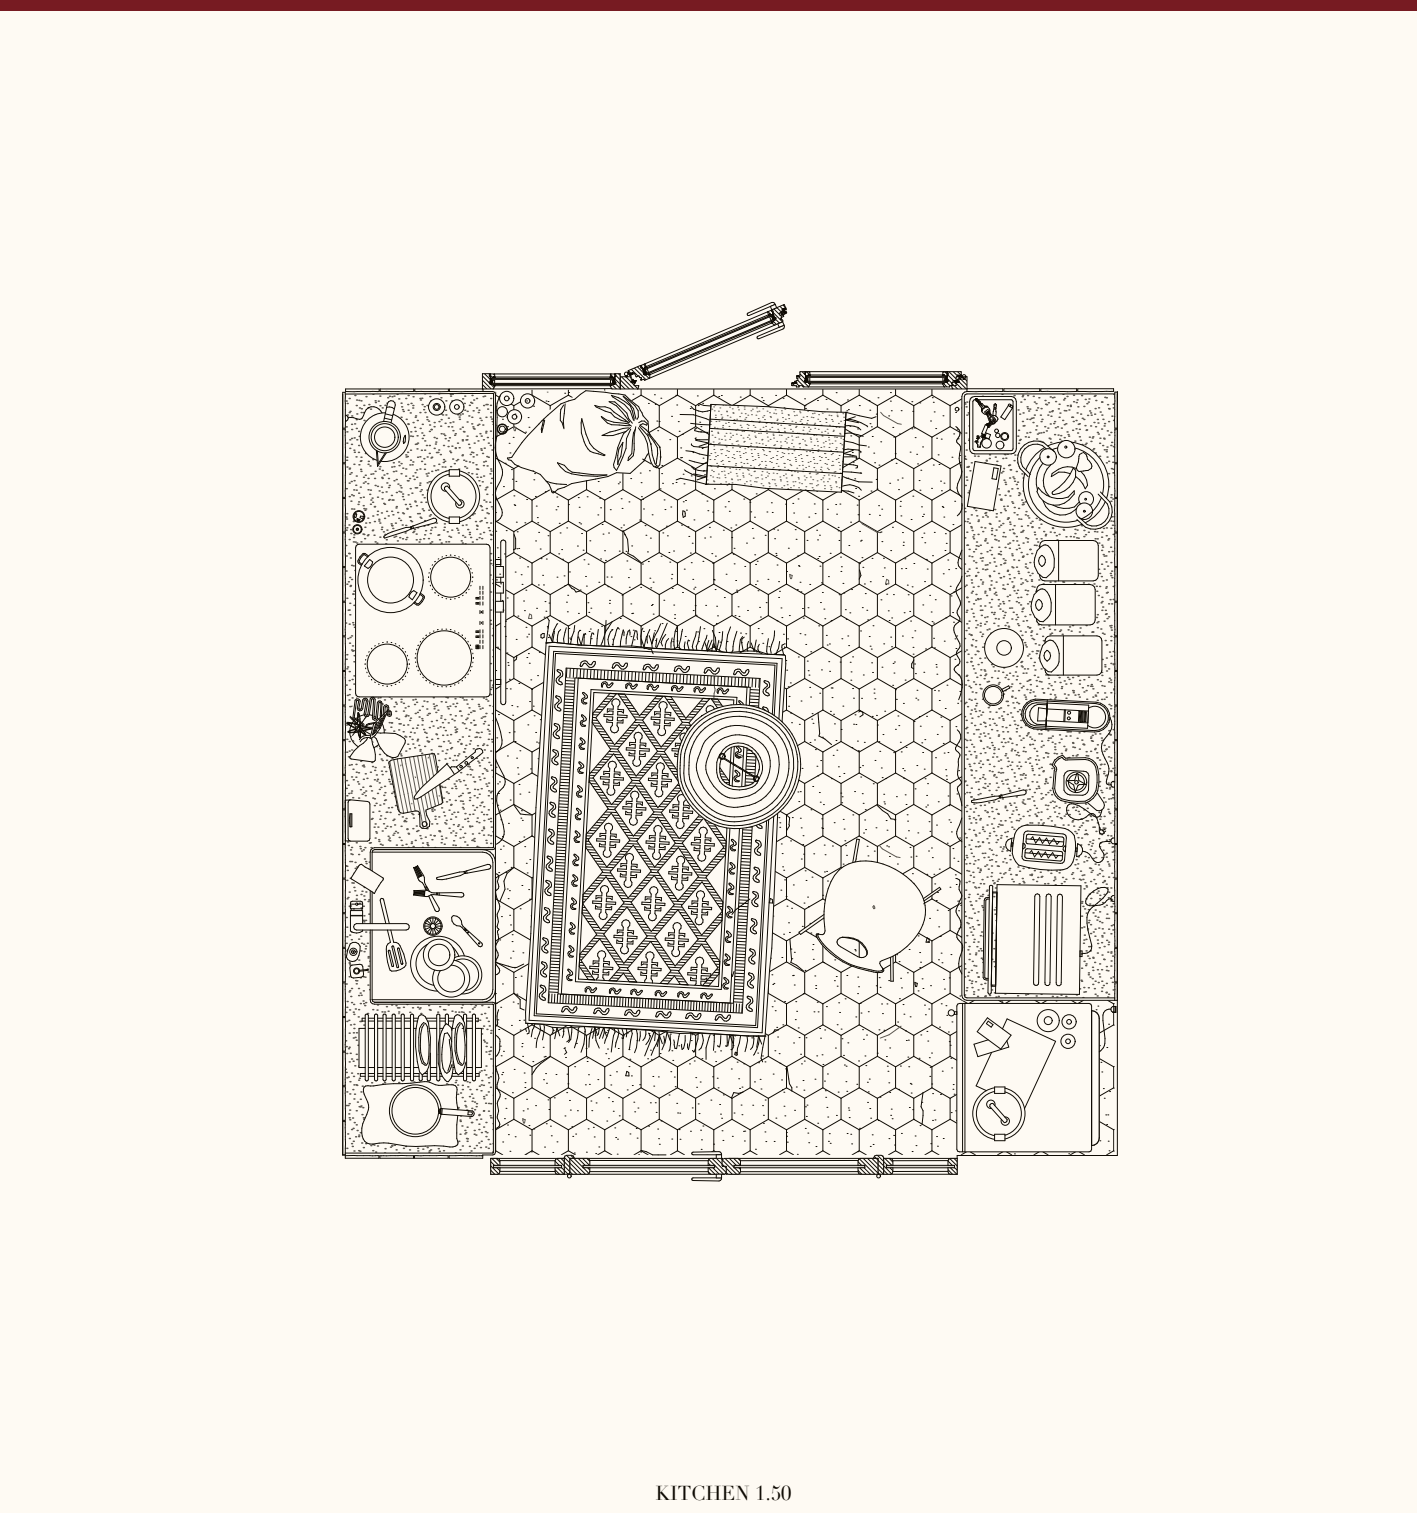



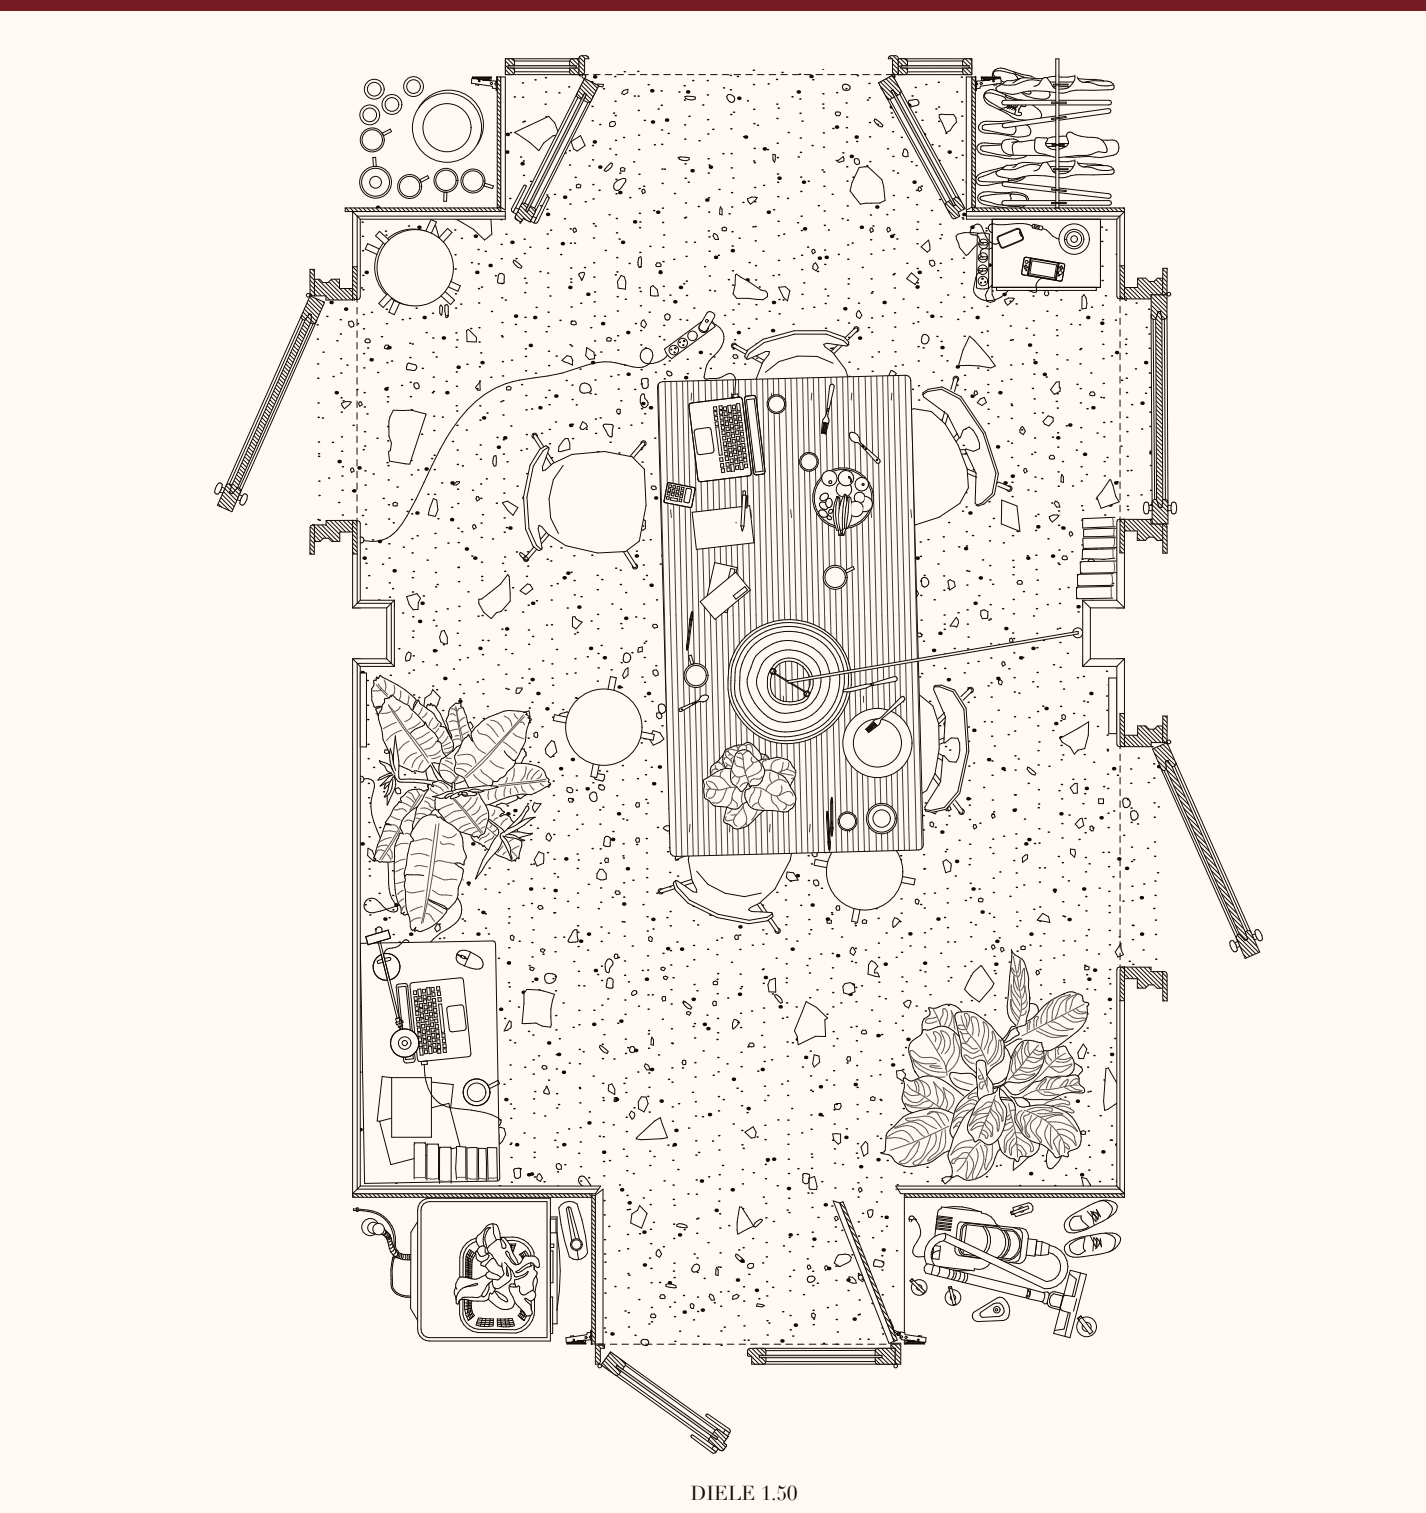


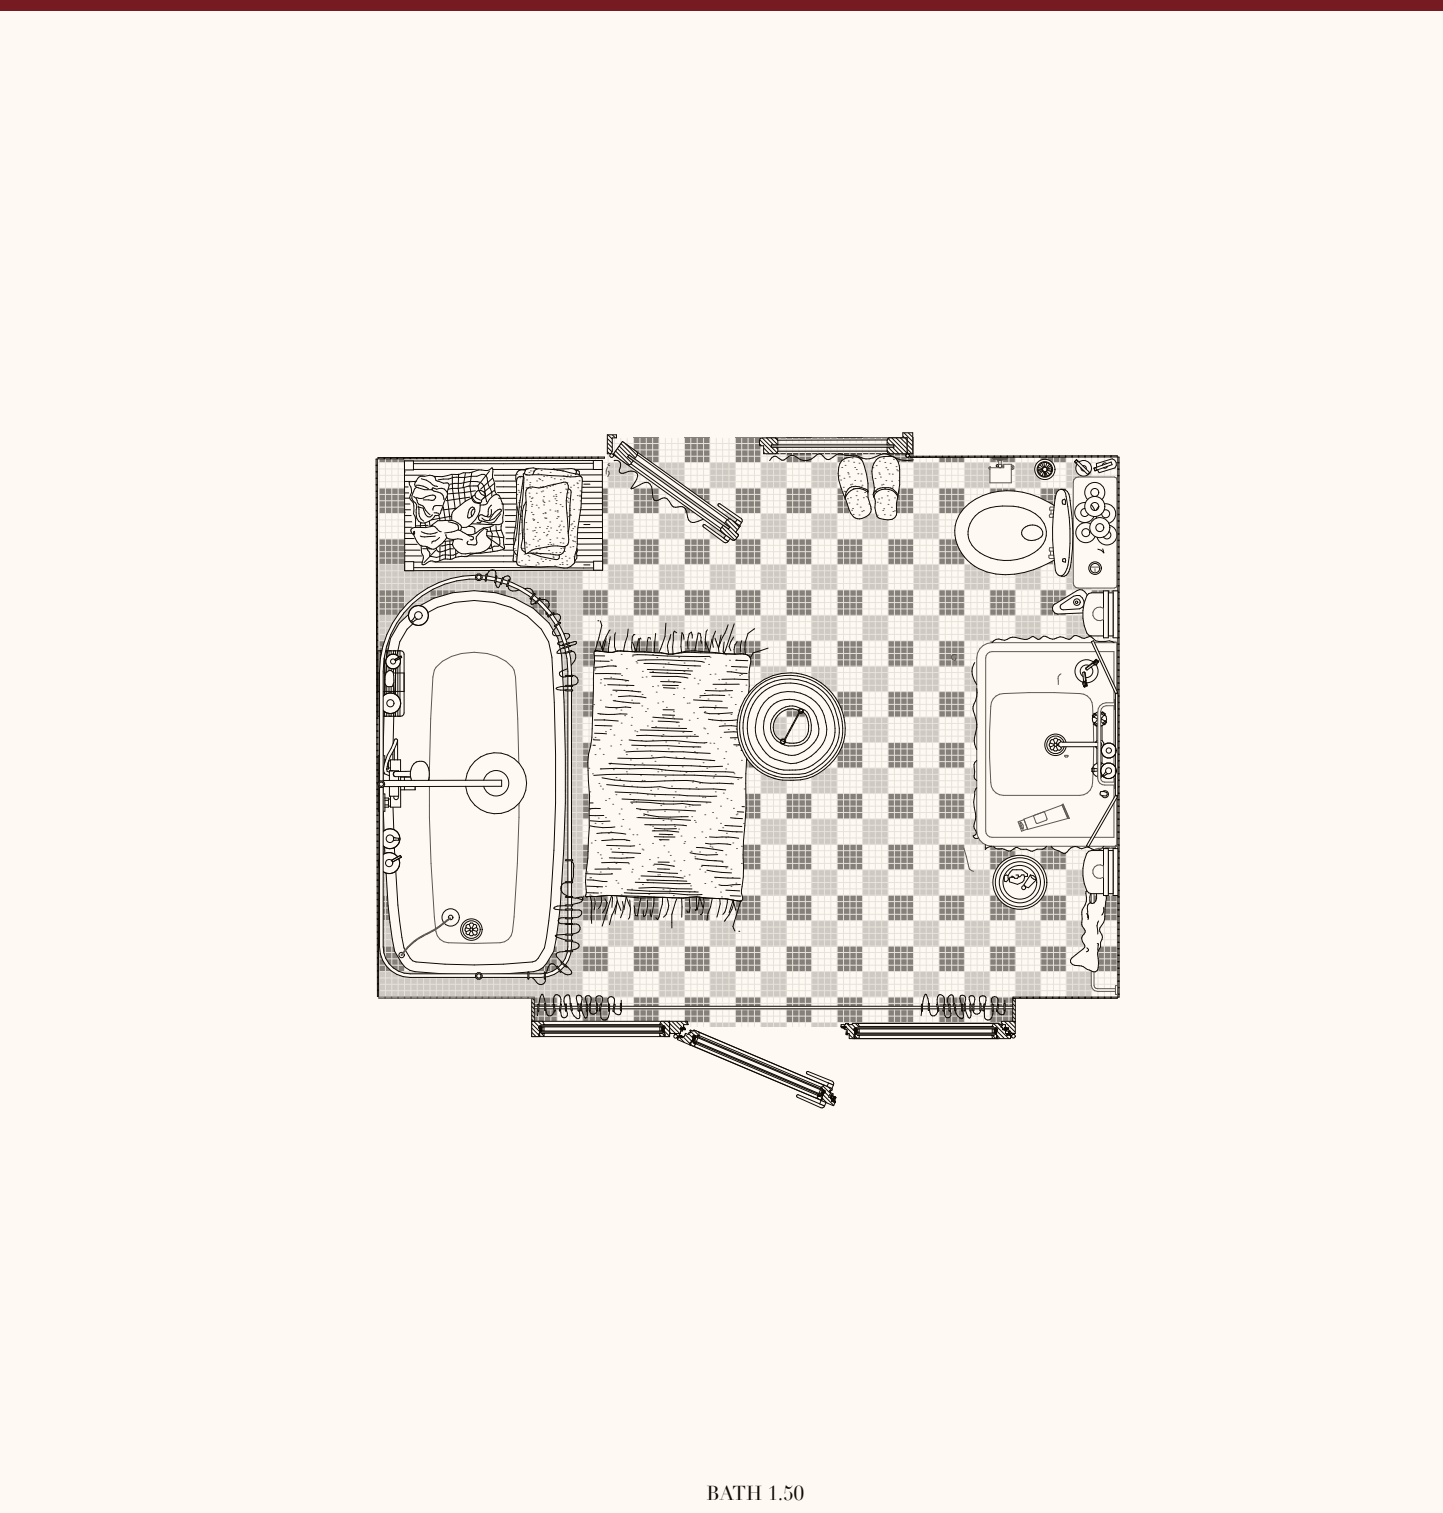



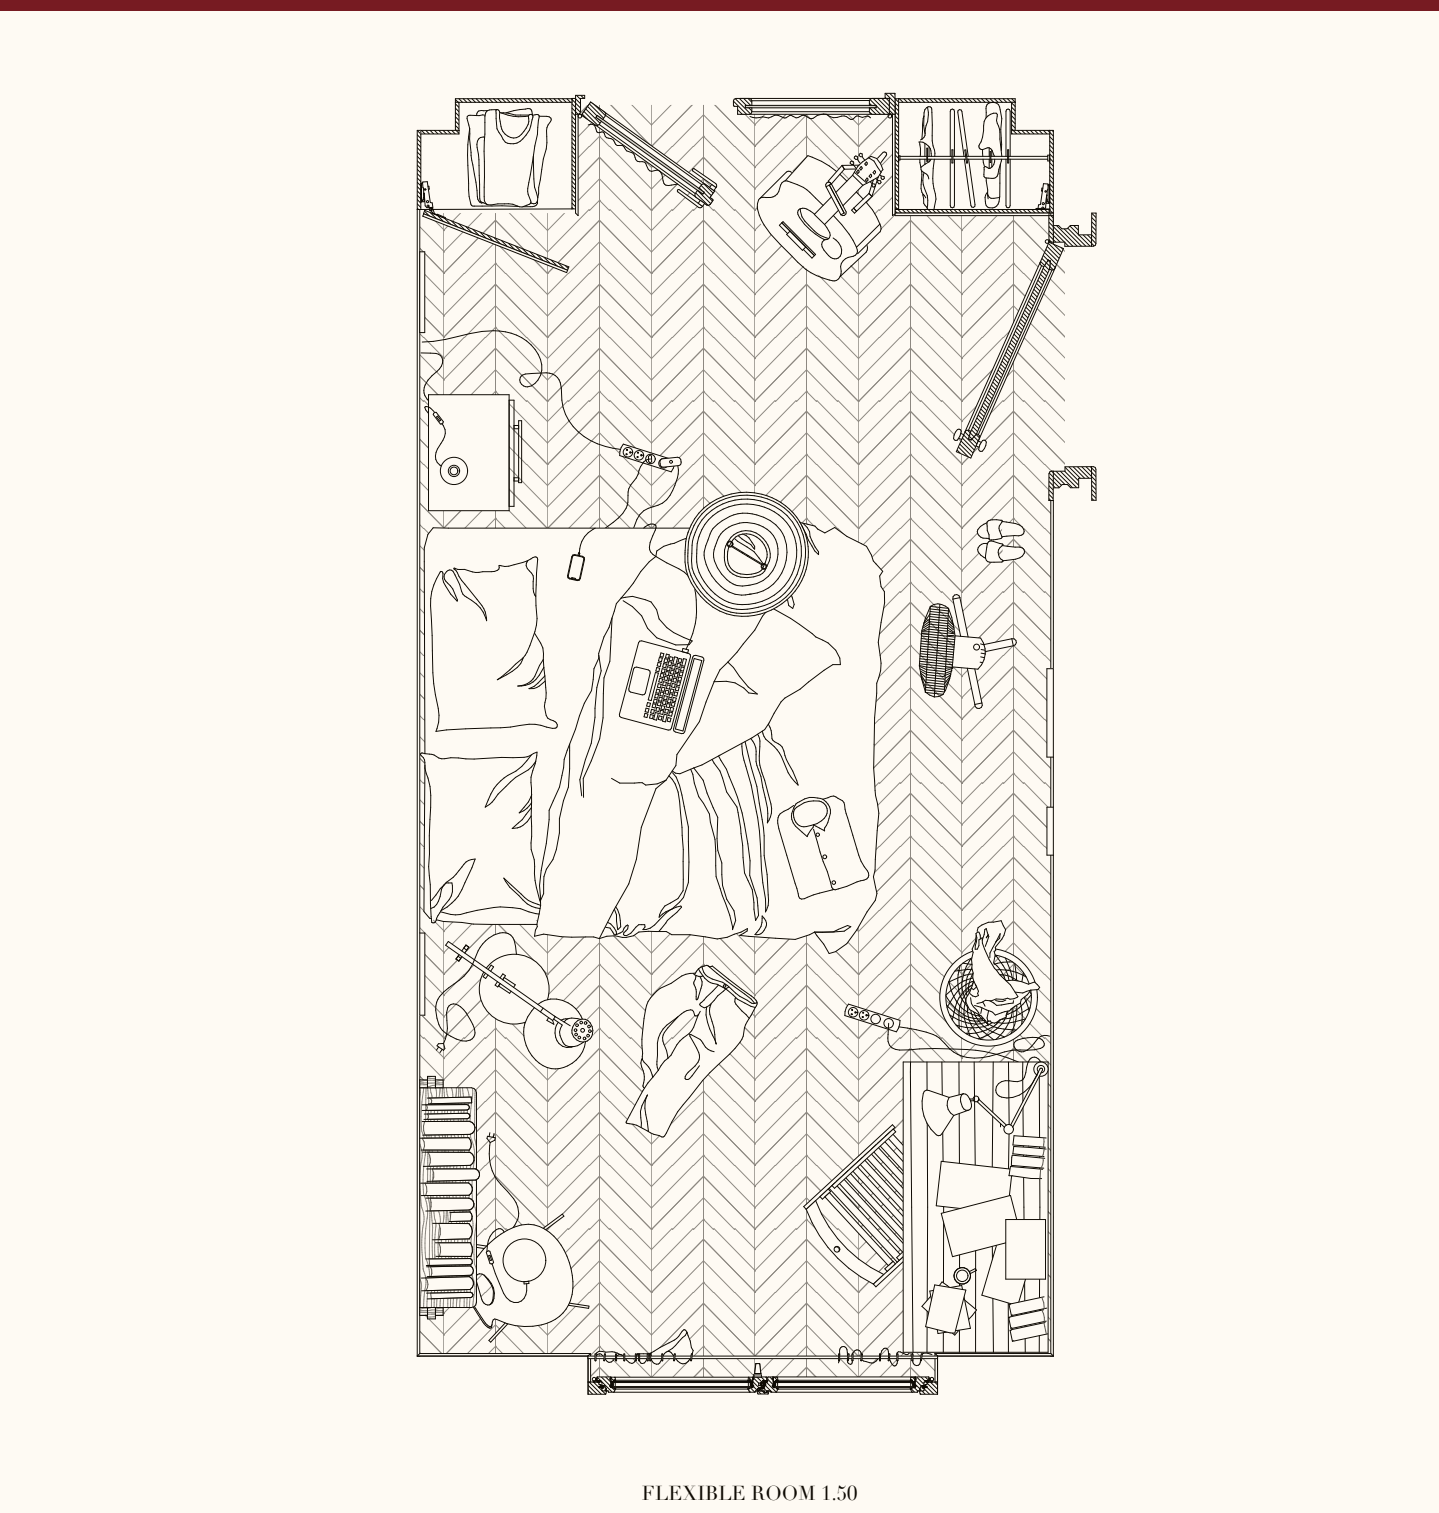






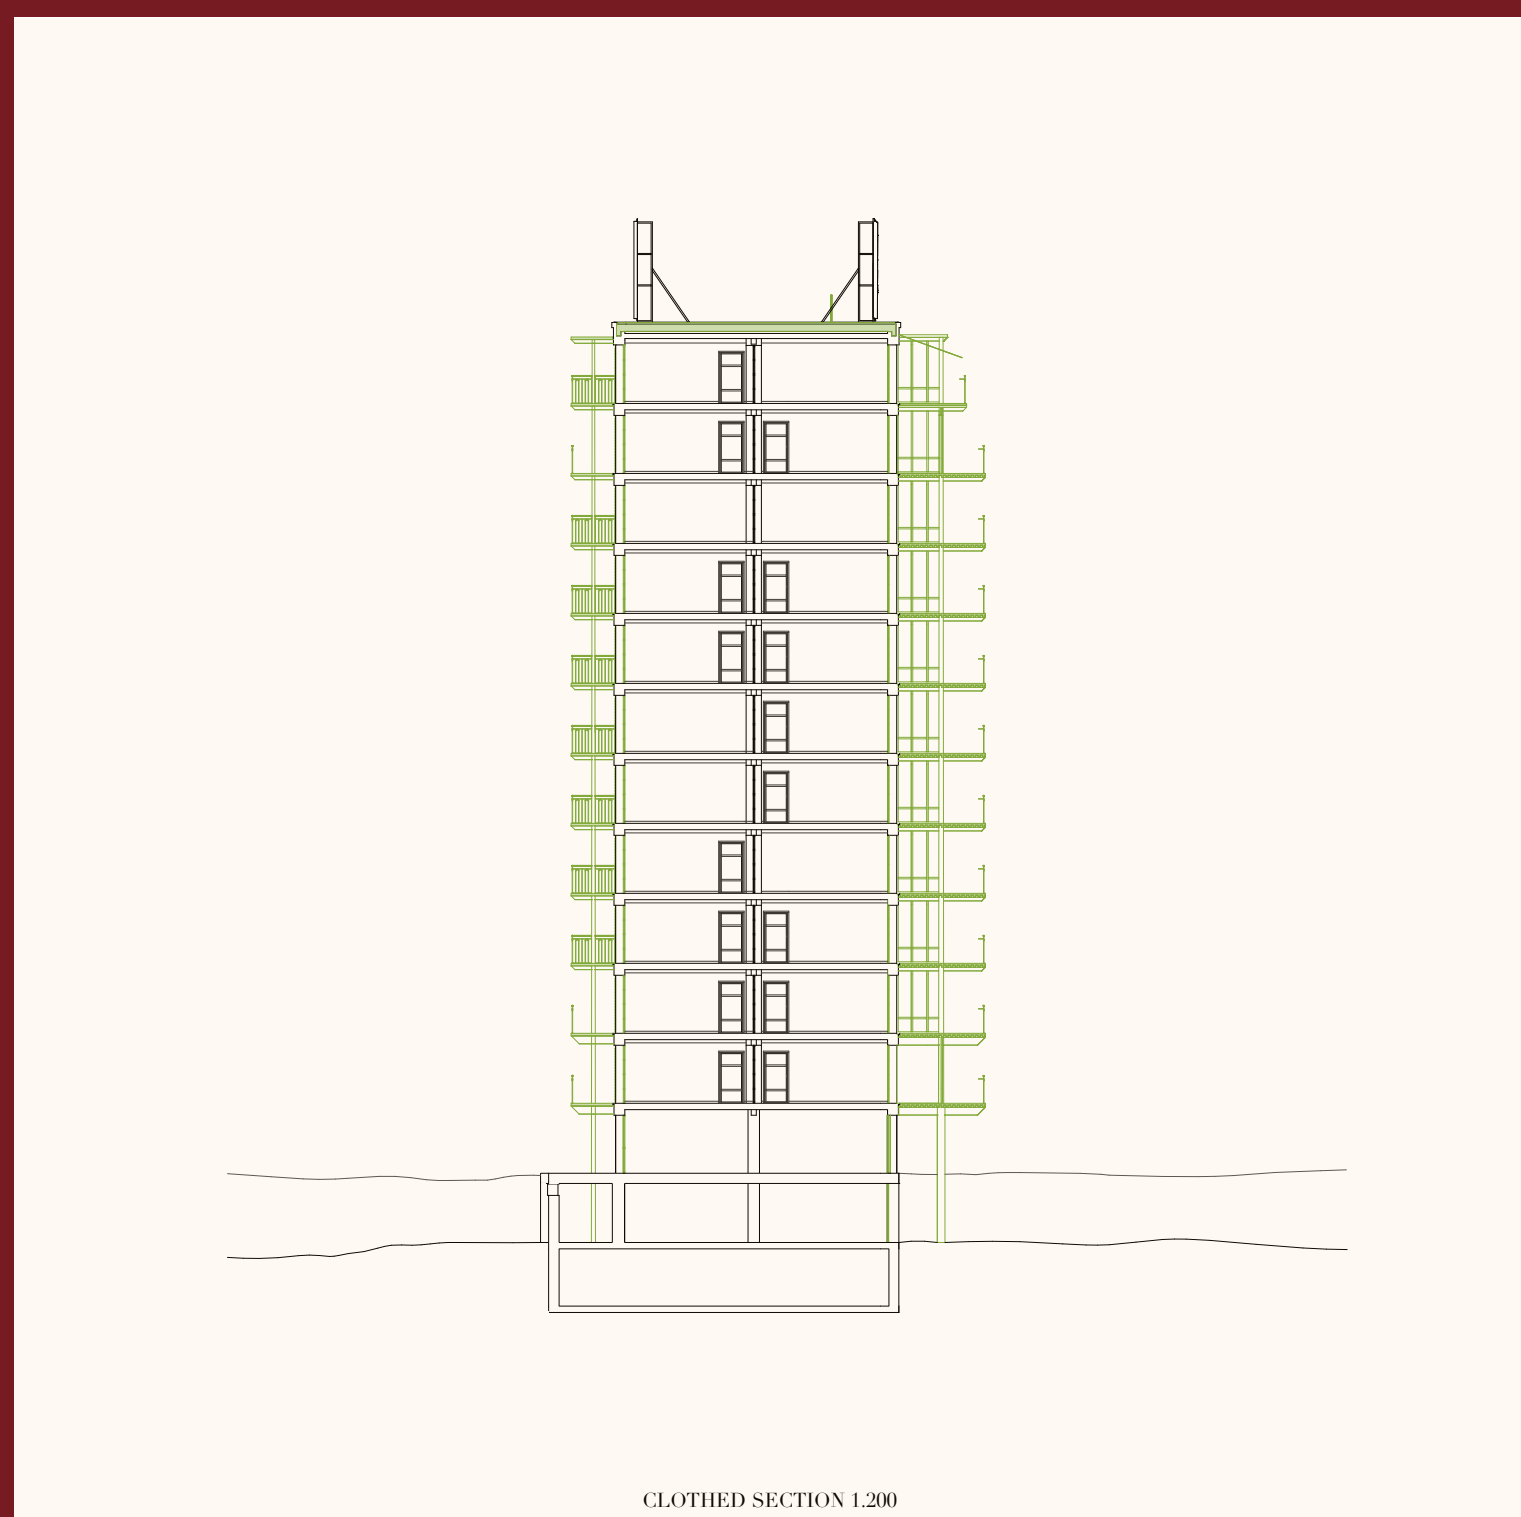


SECTION, 1/200

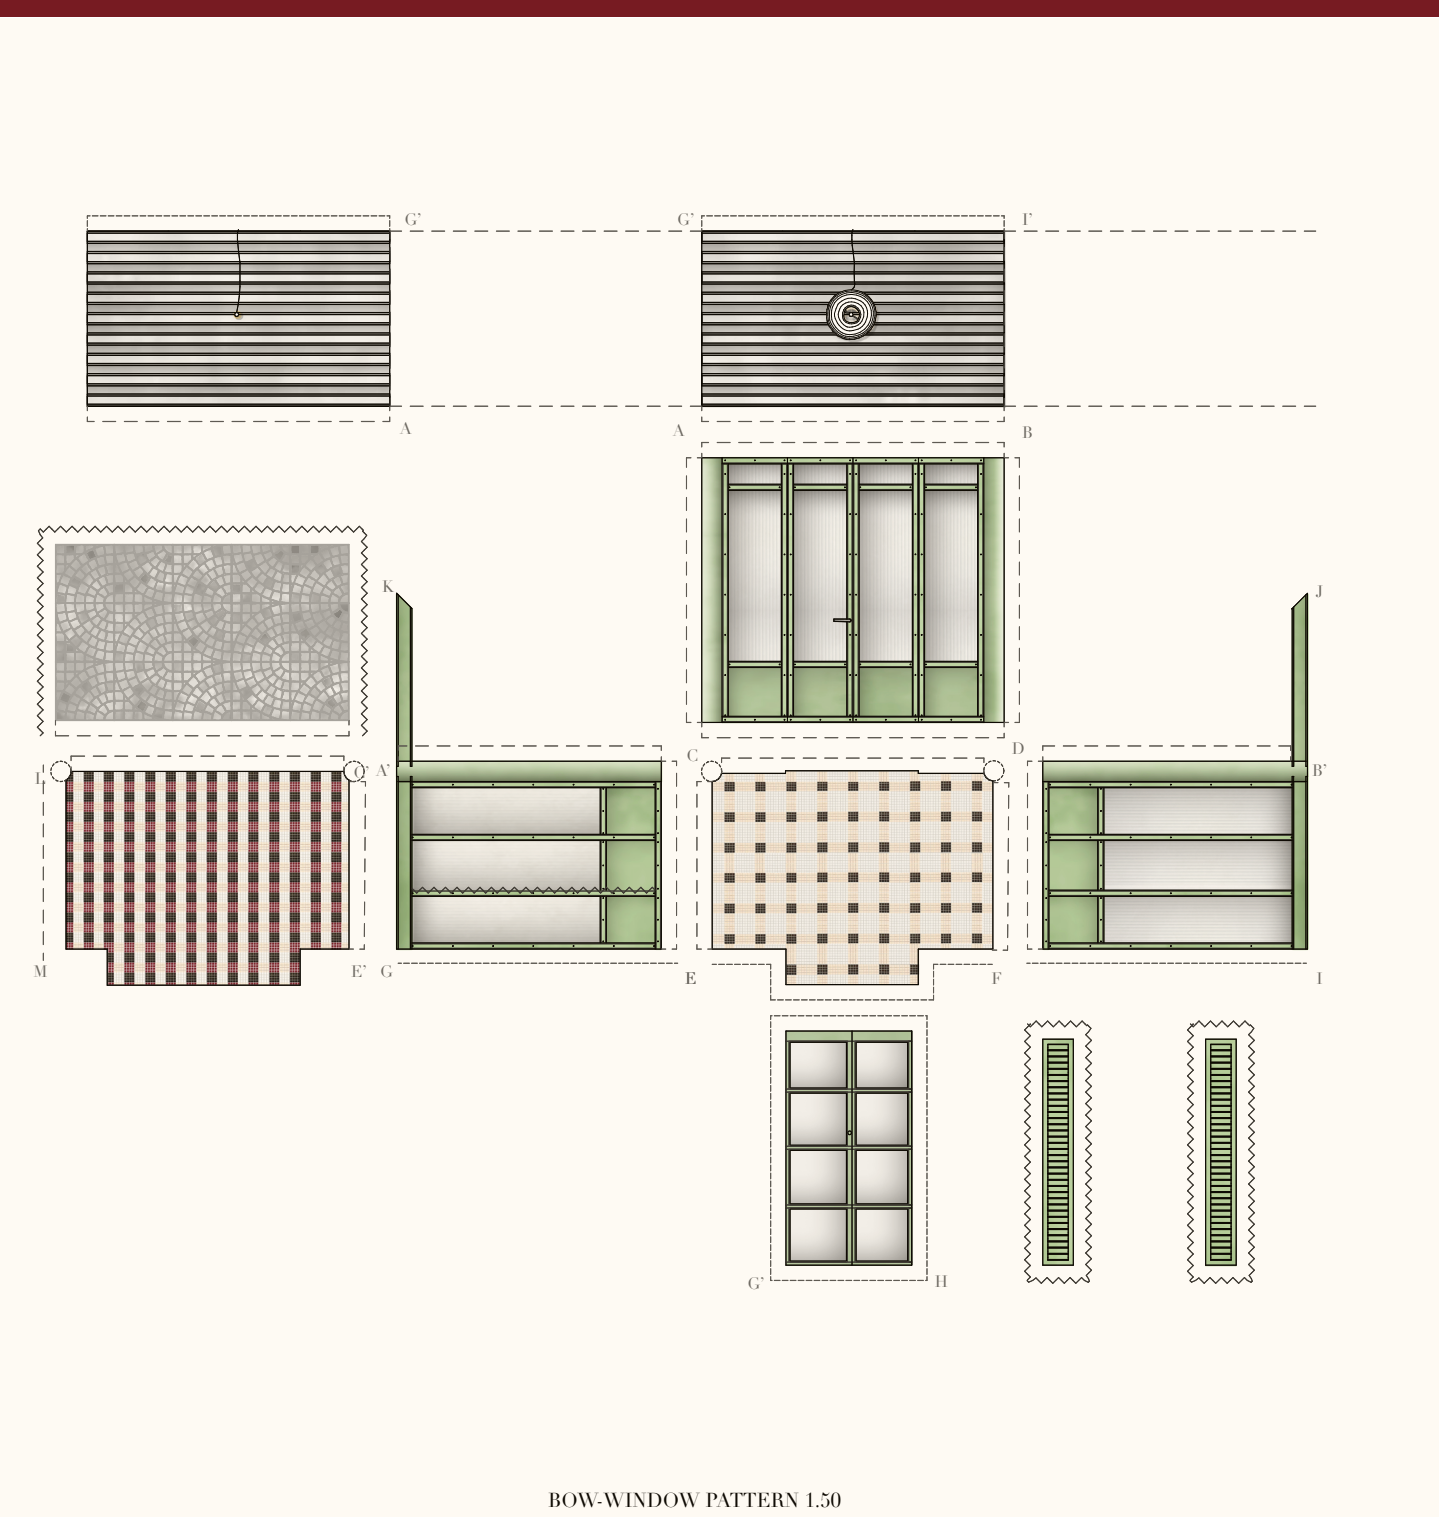







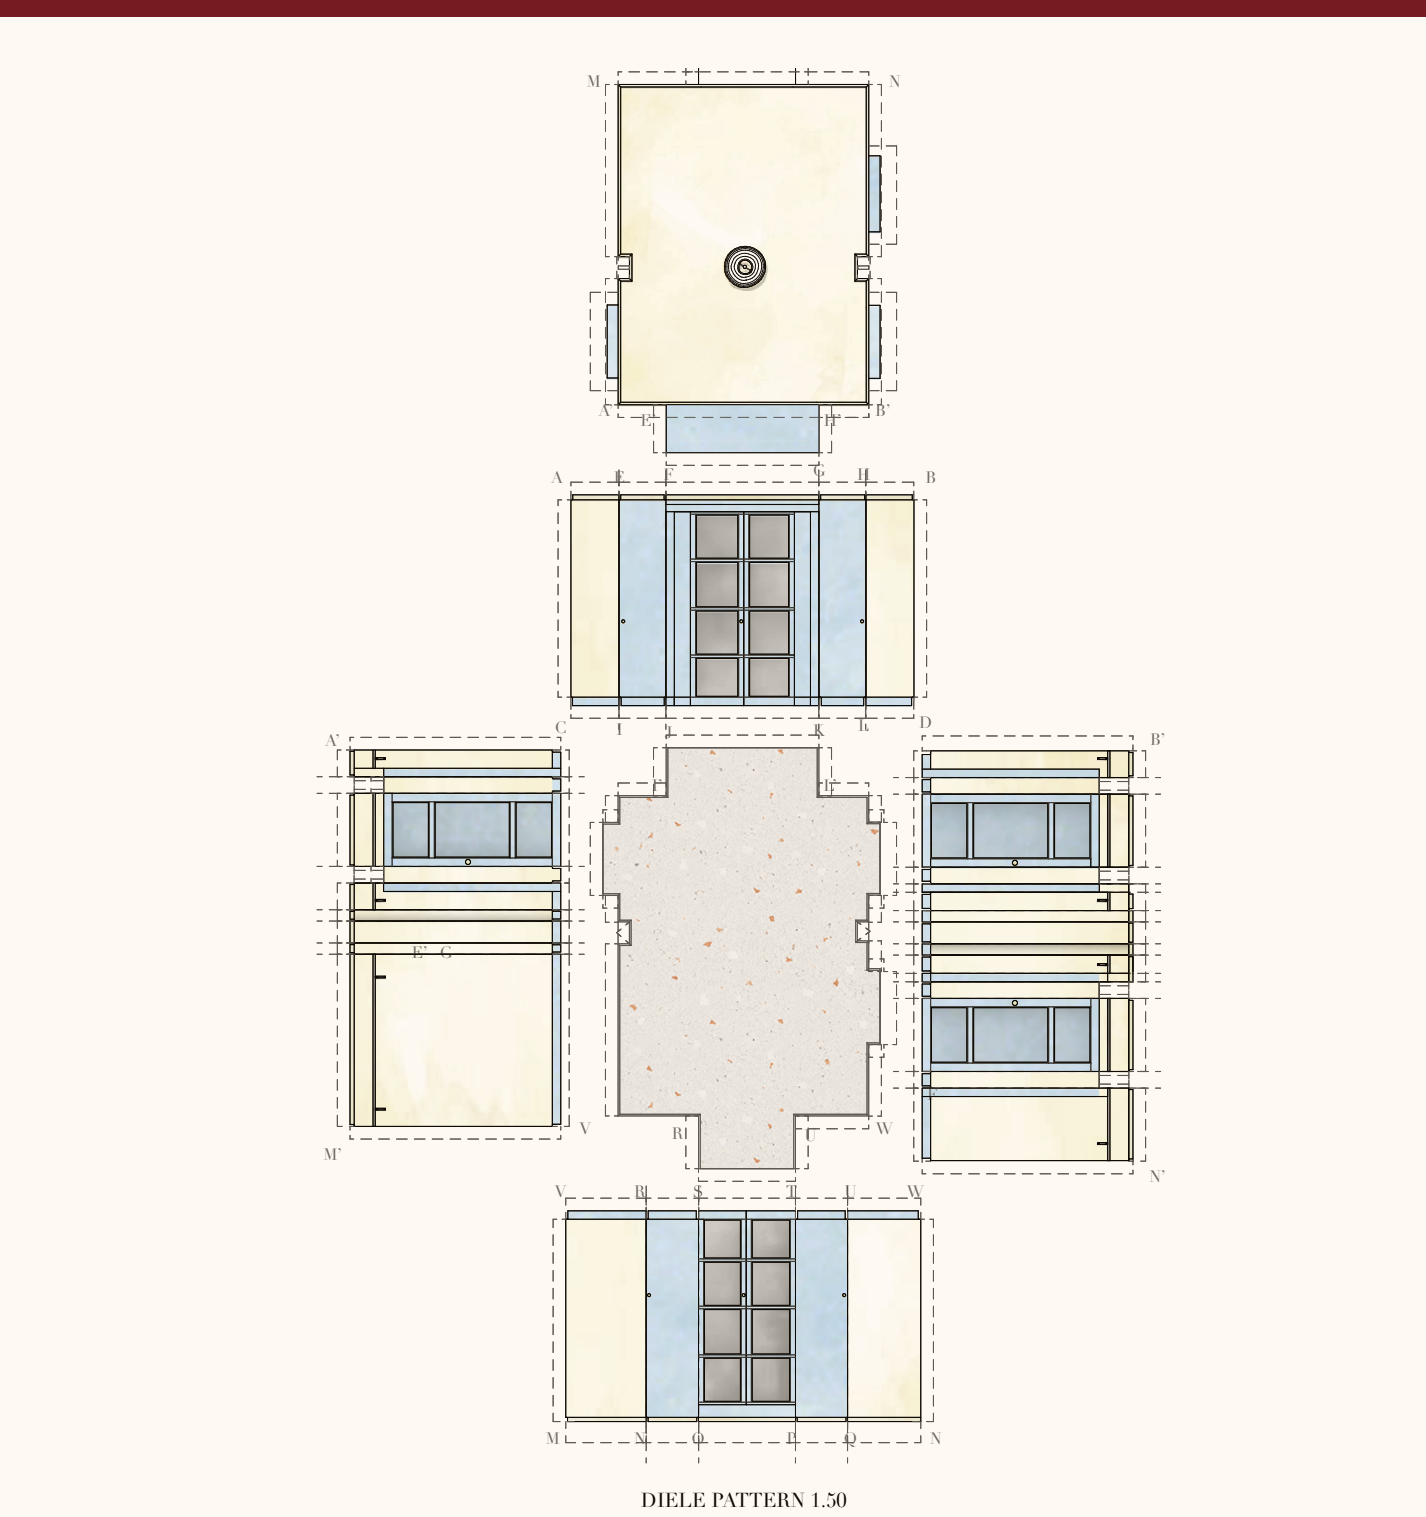



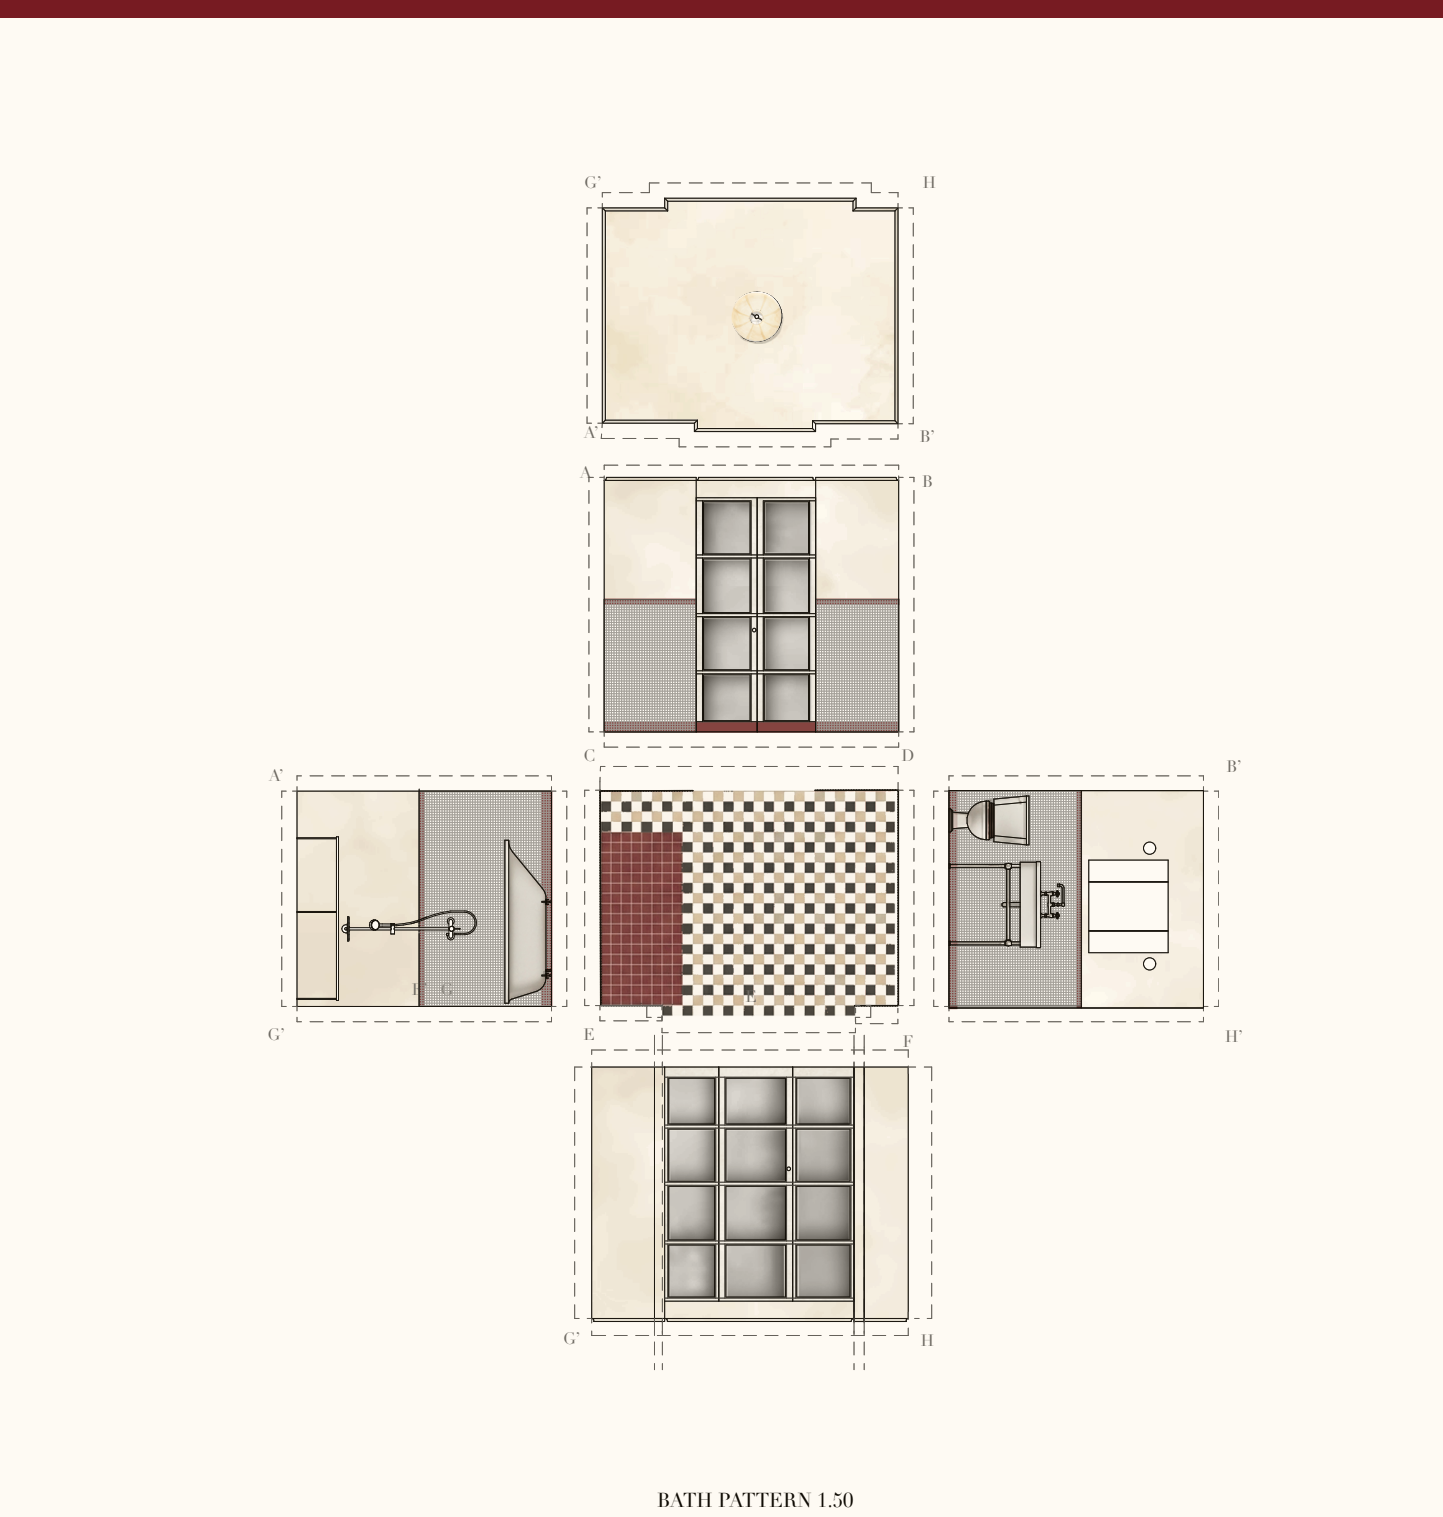


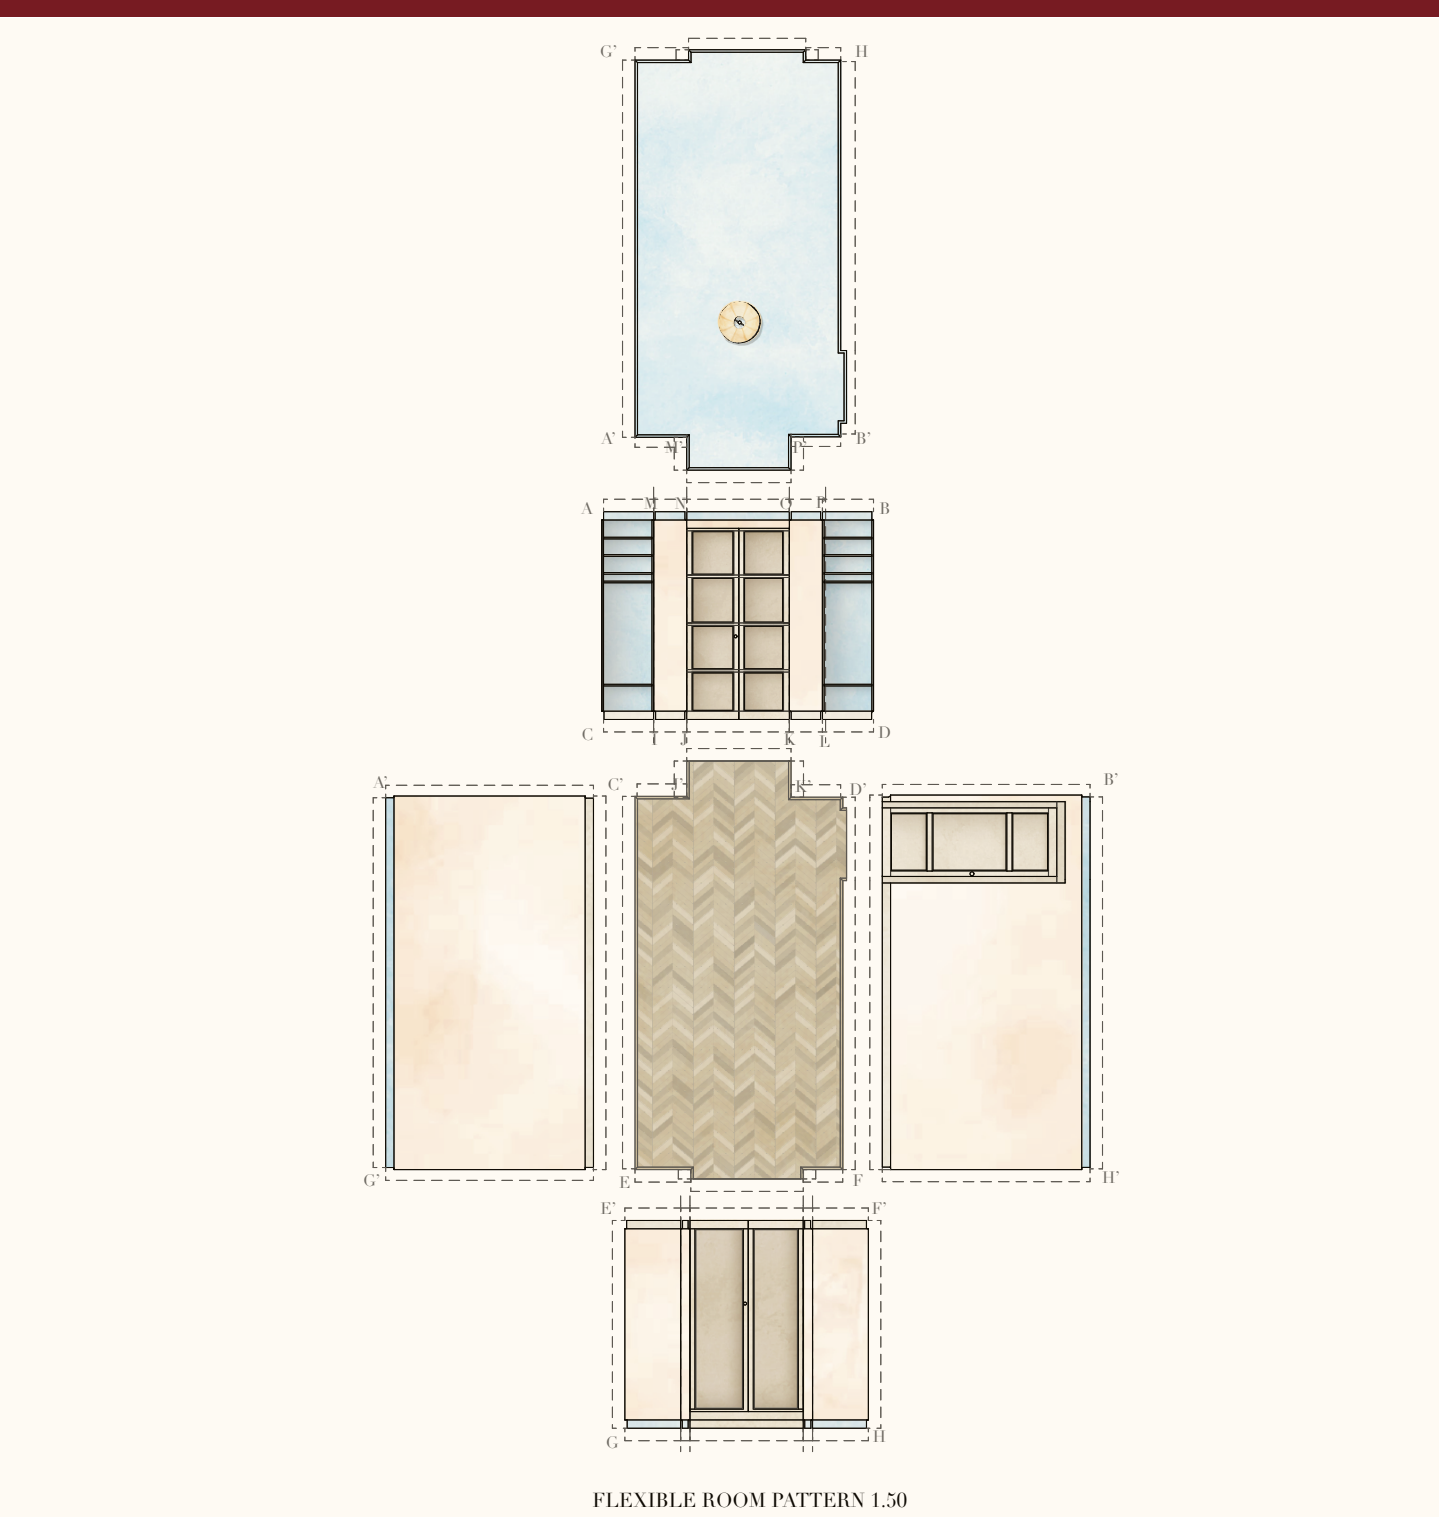


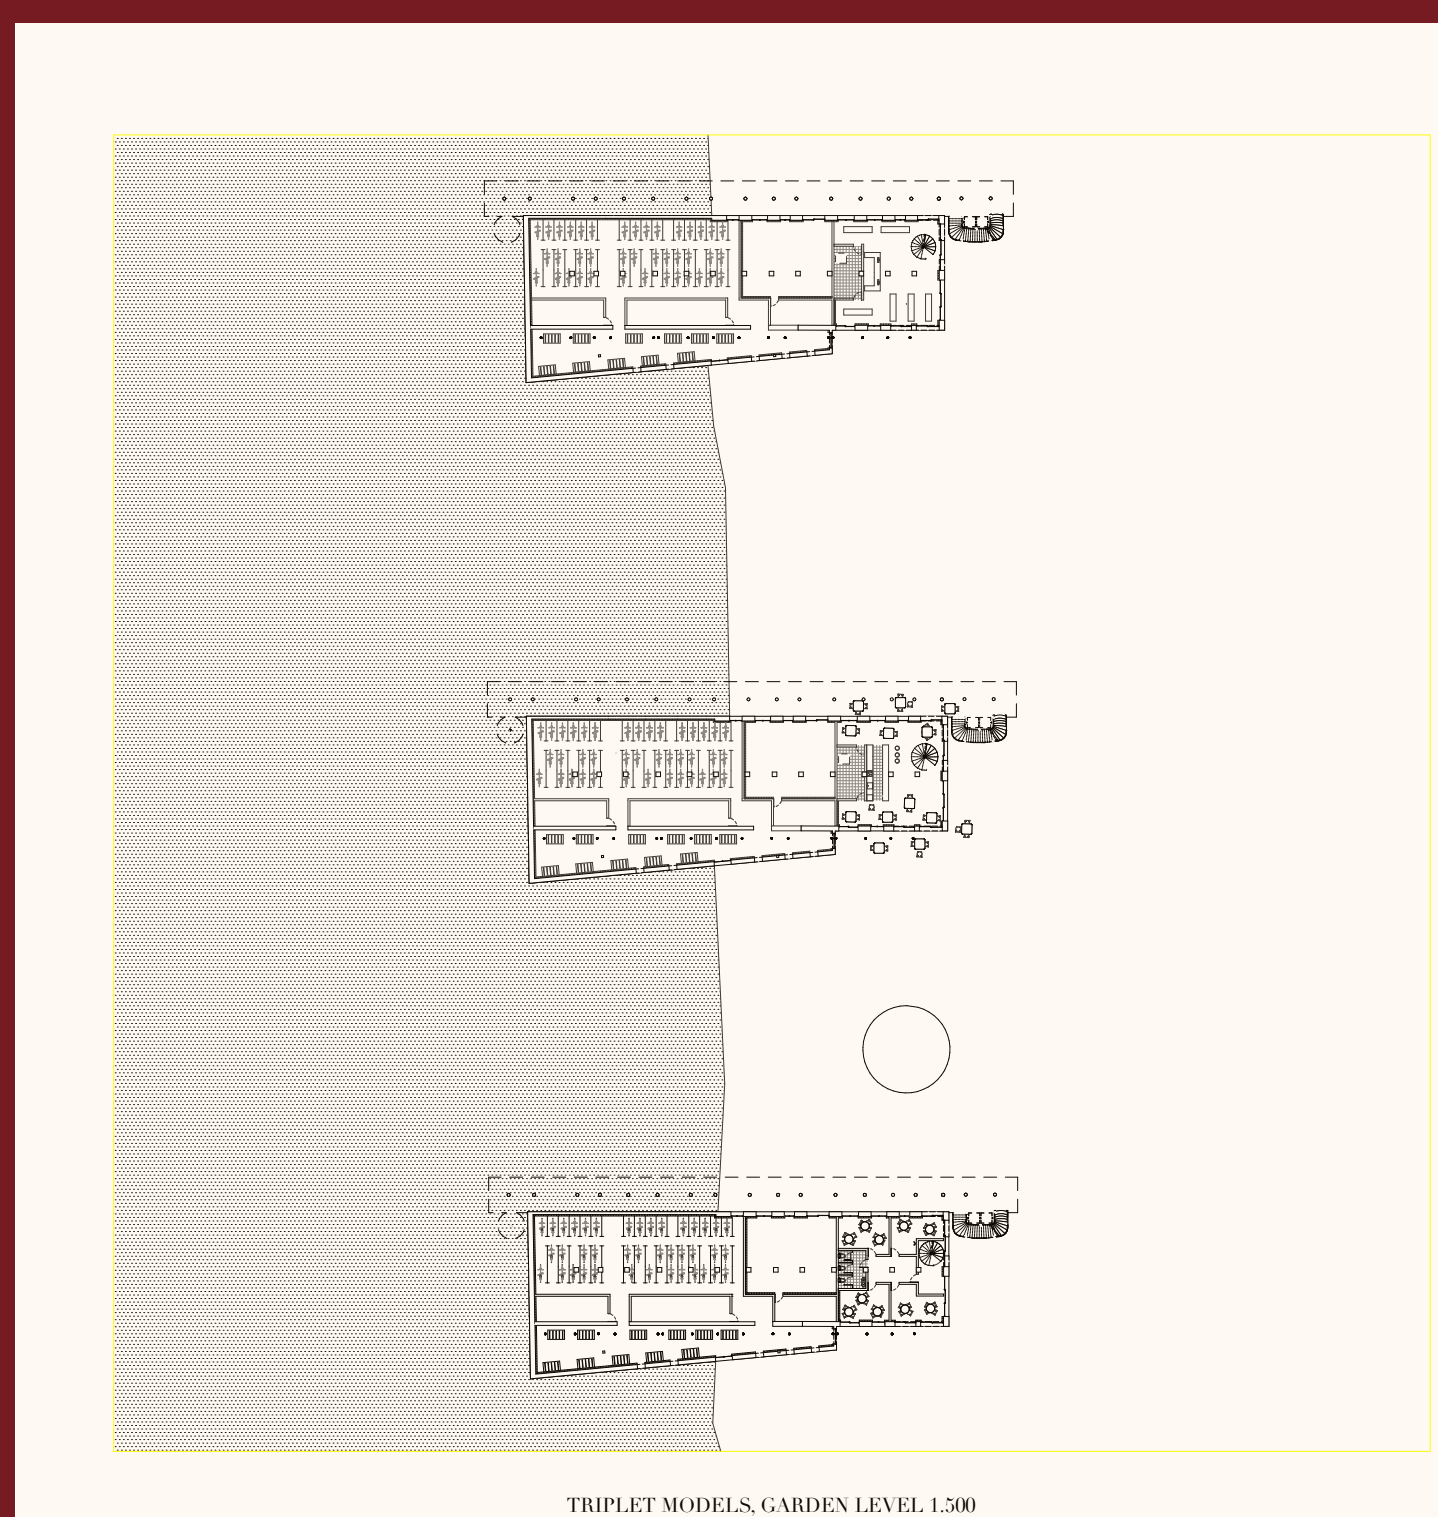























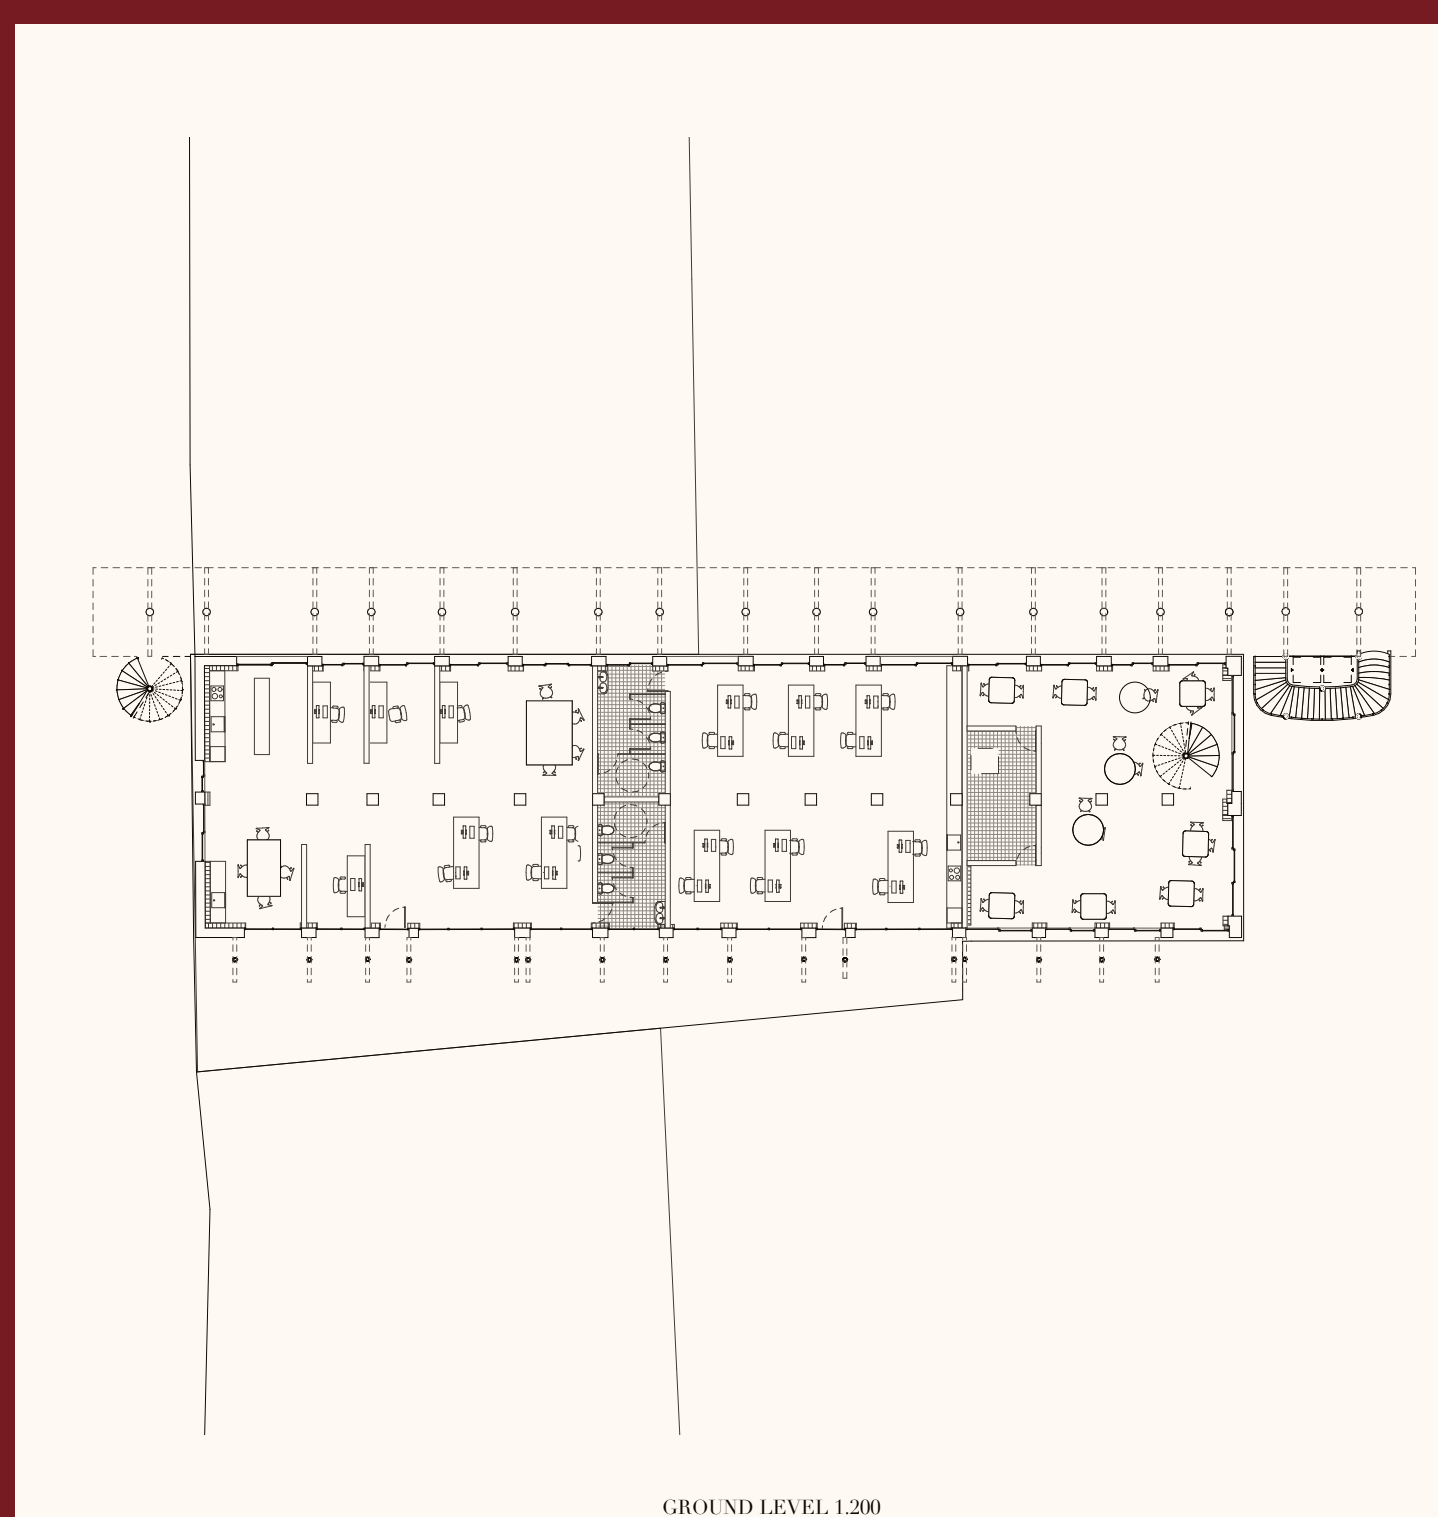

CROSS SECTION, 1/200

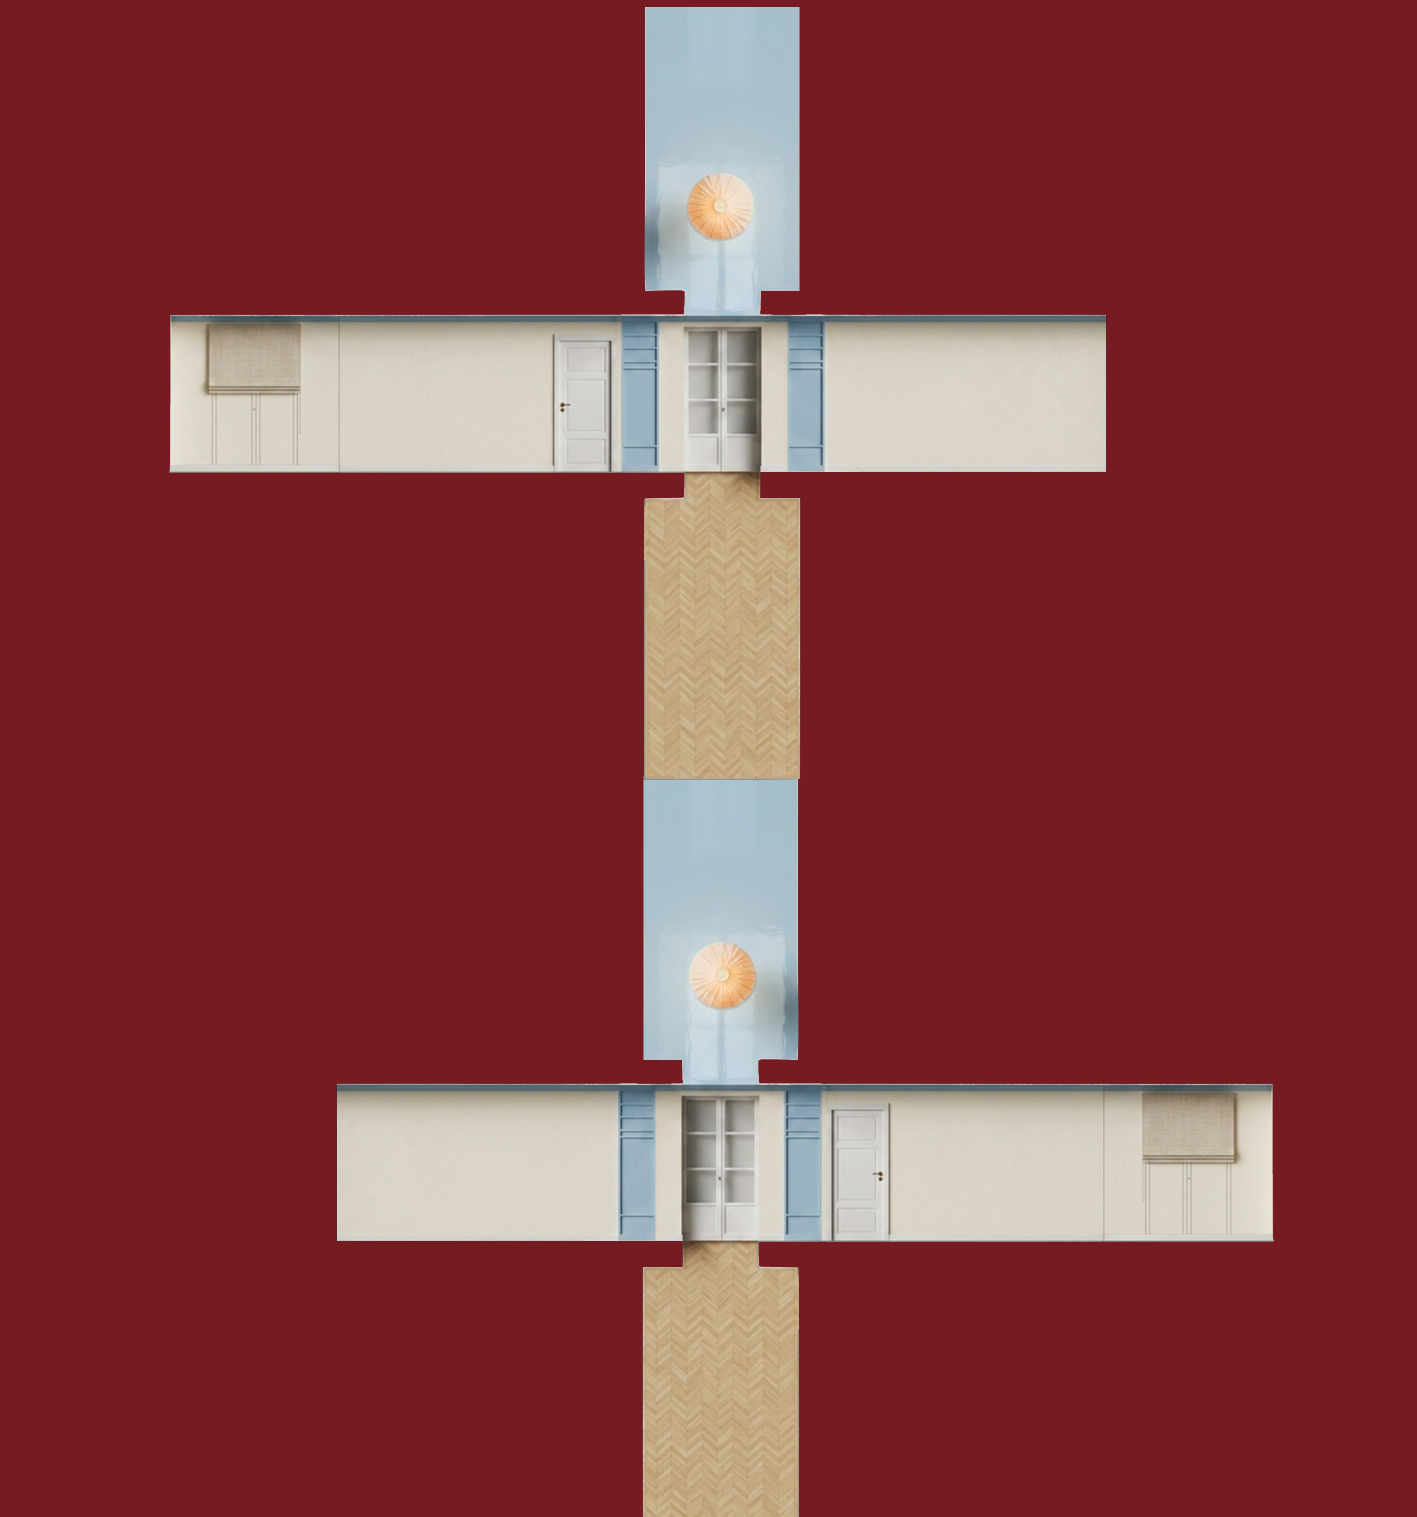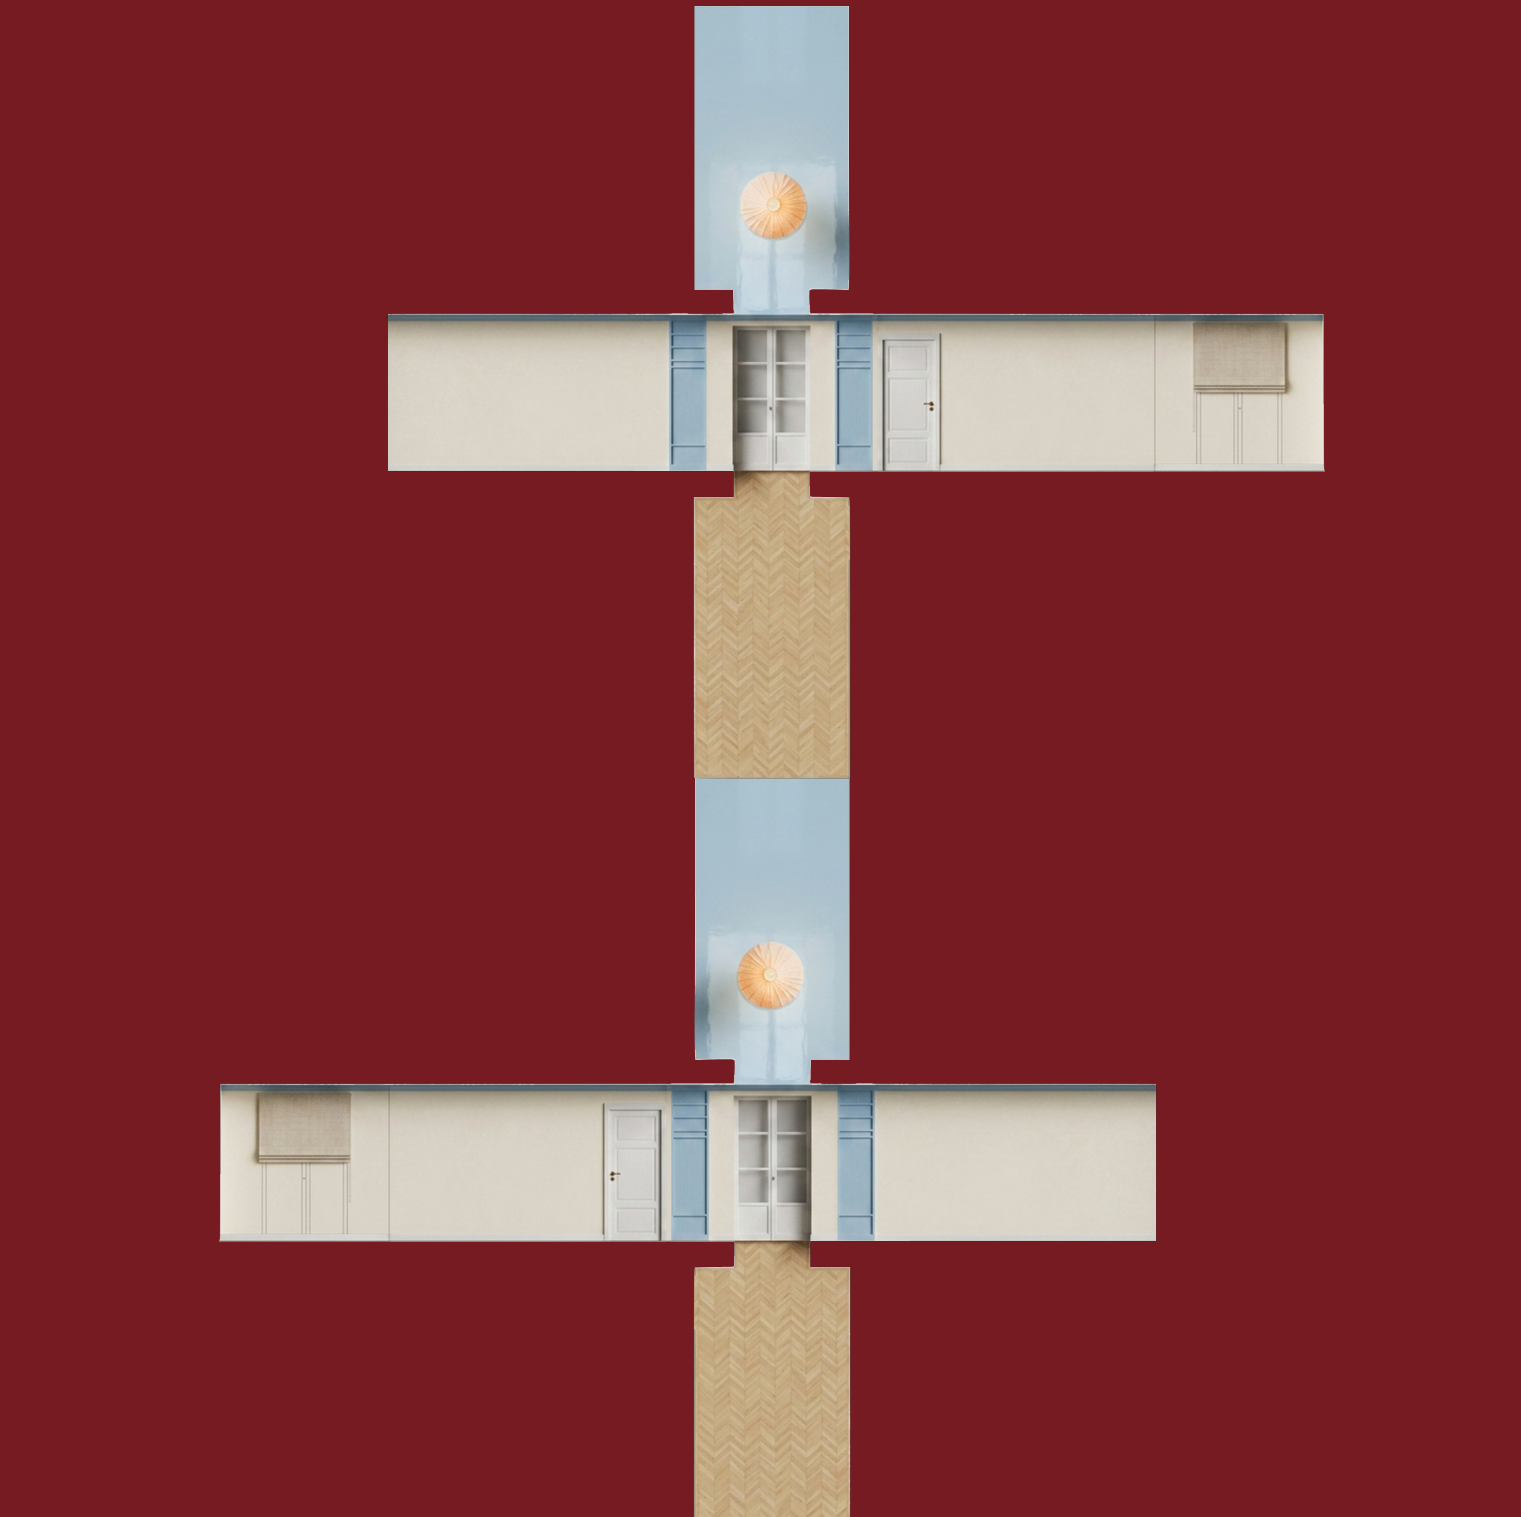

HALL, GENERATED VISUALIZATION



FLEXIBLE ROOM, GENERATED VISUALIZATION